

LEGEND

---	PROPERTY BOUNDARY
---	RIGHT-OF-WAY LINE
---	PROPOSED FEATURE
---	EXISTING CATCH BASIN
---	EXISTING FEATURE
---	EXISTING CONTOUR LINE
---	PROPOSED SPOT ELEVATION
---	PROPOSED CONTOUR
---	PROPOSED STORM INLET
---	PROPOSED TRENCH DRAIN SEE DETAIL SHEET
---	PROPOSED STORM LINE
---	PROPOSED DRAINAGE STRUCTURE NUMBER
---	PROPOSED SILENT FENCE
---	PROPOSED DRAINAGE BOUNDARY LINE
---	PROPOSED SANITARY MANHOLE NUMBER
---	PROPOSED SANITARY SEWER MANHOLE
---	EXISTING SANITARY SEWER MANHOLE
---	PROPOSED CLEANOUT
---	PROPOSED IRRIGATION LINE
---	PROPOSED FIRE LINE
---	PROPOSED SANITARY SEWER LINE
---	PROPOSED TELEPHONE LINE
---	PROPOSED GAS LINE
---	PROPOSED CONCRETE
---	PROPOSED HEAVY DUTY PAVEMENT

GENERAL NOTES


- ALL WORK AND MATERIALS SHALL CONFORM TO THE LATEST EDITION OF THE C.O.D. AND THE STANDARD SPECIFICATIONS FOR HIGHWAYS AND STRUCTURES UNLESS OTHERWISE SPECIFIED ON THESE PLANS.
- ALL CURB SHALL BE BACKFILLED WITH FORTY-EIGHT (48) HOURS AFTER CONSTRUCTION TO PREVENT EROSION.
- ALL CONCRETE USED SHALL HAVE A MINIMUM COMPRESSIVE STRENGTH OF 3600 PSI AT 28 DAYS. THE CONTRACTOR SHALL PREPARE CONCRETE TEST CYLINDERS FOR PROJECT INSPECTION.
- ALL TESTING WILL BE PERFORMED BY THE OWNER'S REPRESENTATIVE AND LABORATORY.
- ALL BACKFILL SHALL BE NON-PLASTIC IN NATURE, FREE FROM ROOTS, VEGETATIVE MATERIAL, WASTE, CONSTRUCTION MATERIAL, OR OTHER OBJECTIONABLE MATERIAL. SLOPE MATERIAL SHALL BE CAPABLE OF BEING COMPACTED BY MECHANICAL MEANS AND THE MATERIAL SHALL HAVE NO TENDENCY TO FLOW OR BEHAVE IN A PLASTIC MANNER UNDER THE TAMPING BLANK OR FOOT ROLLING.
- MATERIAL DERIVED BY THE ENGINEER AS UNSUITABLE FOR BACKFILL PURPOSES SHALL BE REMOVED AND REPLACED WITH SELECT BACKFILL MATERIAL.
- UNDER NO CIRCUMSTANCES SHALL WATER BE PERMITTED TO RISE IN UNLACED-FILLED TRENCHES AFTER THE PIPE HAS BEEN PLACED.
- COMPACTION REQUIREMENTS SHALL BE ATTAINED BY THE USE OF MECHANICAL COMPACTION METHODS. EACH SIX (6) INCH LAYER OF BACKFILL SHALL BE PLACED LOOSE AND THOROUGHLY COMPACTED INTO PLACE.
- ALL MATERIAL SHALL HAVE AN IN-PLACE DENSITY OF ONE HUNDRED PER CENT (100%) STANDARD PROCTOR TO A DEPTH OF SIX (6) INCHES BELOW THE FINISHED GRADE, AND NINETY-FIVE PER CENT (95%) STANDARD PROCTOR AT DEPTHS GREATER THAN SIX (6) INCHES BELOW FINISHED GRADE.
- WHEN CURB IS POURED WITH A MACHINE, ALL EXCESS CONCRETE ON FRONT EDGE SHALL BE REMOVED.
- NO CONCRETE SHALL BE PLACED UNTIL THE AIR TEMPERATURE MEASURED AT THE LOCATION OF THE CONCRETE OPERATION IS AT 35° F. AND RISING BY 10° F. CONCRETE OPERATIONS SHOULD BE SUSPENDED WHEN THE AIR TEMPERATURE IS 40° F. AND DESCENDING. THE CONTRACTOR SHALL PROTECT FRESHLY PLACED CONCRETE FROM FREEZING BY COVERING WITH INSULATION WHEN THE AIR TEMPERATURE WHEN THE AIR TEMPERATURE IS AT OR BELOW 35° F. AND THE CONCRETE HAS NOT OBTAINED AN AGE OF 72 HOURS.
- THE CONTRACTOR MUST NOT THAT WHICH IS NECESSARY TO CONTROL EROSION STREAMS IN ACCORDANCE WITH CITY AND COUNTY EROSION AND SEDIMENT CONTROL ORDINANCES, WATER STANDING WITHIN THE PROJECT LIMITS SHOULD BE PREVENTED.
- SPECIAL CARE SHALL BE TAKEN WHEN PLACING ASPHALT AGAINST EXISTING SURFACES TO PREVENT "HUMPING" AT THAT POINT. IT IS REQUIRED THAT A STRAIGHT EDGE BE USED TO PREVENT THIS CONDITION. SEE SAW CUT DETAIL.
- ALL DIMENSIONS AND COORDINATES ARE TO THE EDGE OF PAVEMENT, UNLESS OTHERWISE NOTED.
- ALL INTERNAL ISLAND RADIUS ARE 55'. ALL OTHER RADIUS ARE 5' UNLESS OTHERWISE NOTED.
- ALL ISLANDS SHALL BE 1'-6" CURB & GUTTER, UNLESS OTHERWISE NOTED.
- NO SOIL DISTURBANCE OR COMPACTION, CONSTRUCTION MATERIALS, TRAFFIC, BURIAL PITS, TRENCING OR OTHER LAND DISTURBING ACTIVITY ALLOWED IN THE TREE PROTECTION ZONE. TREE BARRICADES MUST BE INSTALLED BEFORE ANY DEMOLITION, GRADING OR CONSTRUCTION BEGINS AND NOT REMOVED UNTIL FINAL INSPECTION BY URBAN FORESTER.

HEAVY DUTY PAVEMENT

DESCRIPTION	ASPHALT	CONCRETE
SUB-GRADE	COMPACTED TO 100% STANDARD PROCTOR	COMPACTED TO 100% STANDARD PROCTOR
BASE	10" CRUSHED STONE	N/A
BINDER	100% MODIFIED PROCTOR	N/A
SURFACE	2" 1-2 ASPHALT	7" CONCRETE (600 PSI)

LIGHT DUTY PAVEMENT

DESCRIPTION	ASPHALT	CONCRETE
SUB-GRADE	COMPACTED TO 100% STANDARD PROCTOR	COMPACTED TO 100% STANDARD PROCTOR
BASE	8" CRUSHED STONE	N/A
BINDER	100% MODIFIED PROCTOR	N/A
SURFACE	1" 1-2 ASPHALT	5" CONCRETE (600 PSI)

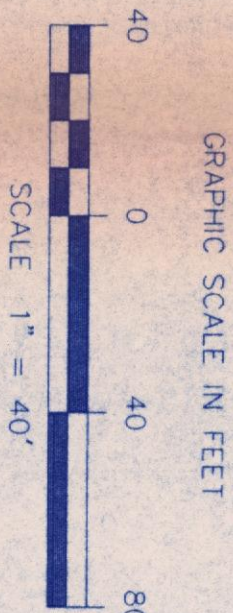

HEAVY DUTY ASPHALT PAVEMENT DETAIL

HEAVY DUTY CONCRETE PAVEMENT DETAIL

LIGHT DUTY ASPHALT PAVEMENT DETAIL

LIGHT DUTY CONCRETE PAVEMENT DETAIL

LIGHT DUTY CONCRETE PAVEMENT DETAIL

1220 N. WENDOVER ROAD SITE

CHARLOTTE, NORTH CAROLINA

Date	JULY 17, 1995
Job No.	C102935.00
Sheet	

This engineering plan view illustrates the proposed improvements for N. Wendover Road. The road is shown with a centerline and a right-of-way line. Key features include:

- Proposed Improvements:** A 10-foot wide sidewalk is proposed on the right side of the road, adjacent to the right-of-way line. A 10-foot wide public dedicated right-of-way is also indicated.
- Existing Conditions:** The existing road width is 20 feet. The existing sidewalk is 6 feet wide. The existing right-of-way is 20 feet wide.
- Utility Locations:** The plan shows the locations of various utilities, including water, sewer, gas, and electric lines. A light pole and an existing fire hydrant are also marked.
- Notes:** A note indicates that the top of the rip rap spillway is at elevation 736.00. Another note states that the erosion control, sediment basin, and improvements are shown on sheet C-18.
- Dimensions:** Various dimensions are provided for the proposed improvements, including the 10-foot sidewalk width and the 10-foot public dedicated right-of-way.


This is a detailed technical site plan for a residential development. The plan shows several building footprints, parking lots, and roads. Key annotations include:

- Property Lines and Areas:**
 - S-21 18 AC
 - S-20 0.96 AC
 - S-23 DA 1.08 AC
 - S-24 1.08 AC
- Infrastructure and Features:**
 - Roads and paths with stationing (e.g., 1+00, 2+00, 3+00).
 - Utility lines and easements.
 - Landscaping elements like trees and shrubs.
 - Structures like a "PRIVILEGE" and a "DRAINAGE" area.
- Annotations and Notes:**
 - Elevation points (e.g., 74.20, 74.30, 74.40).
 - Grading notes (e.g., "0.81%").
 - Other notes like "S-21 18 AC" and "S-20 0.96 AC".
- Orientation:** A north arrow is located in the upper right corner.

Greiner, Inc. Engineers Planners Landscape Architects 7650 W. COURTNEY CAMPBELL CAUSEWAY TAMPA, FLORIDA 33607-1462 / (813) 286-1711	 GREENBERG FARROW ARCHITECTS 3927 PEACHTREE ROAD ATLANTA, GEORGIA 30319, (404) 525-1100
---	---

[illegible]


2	8/9/95	REVISED CHAIN LINK TO SOLID WOOD FENCE	TWJ
1	8/2/95	ADDED TRENCH DRAIN, ADDED CONTOURS ALONG ROAD, NOTE ABOUT GRADES	TWJ
No.	Date	Item	By

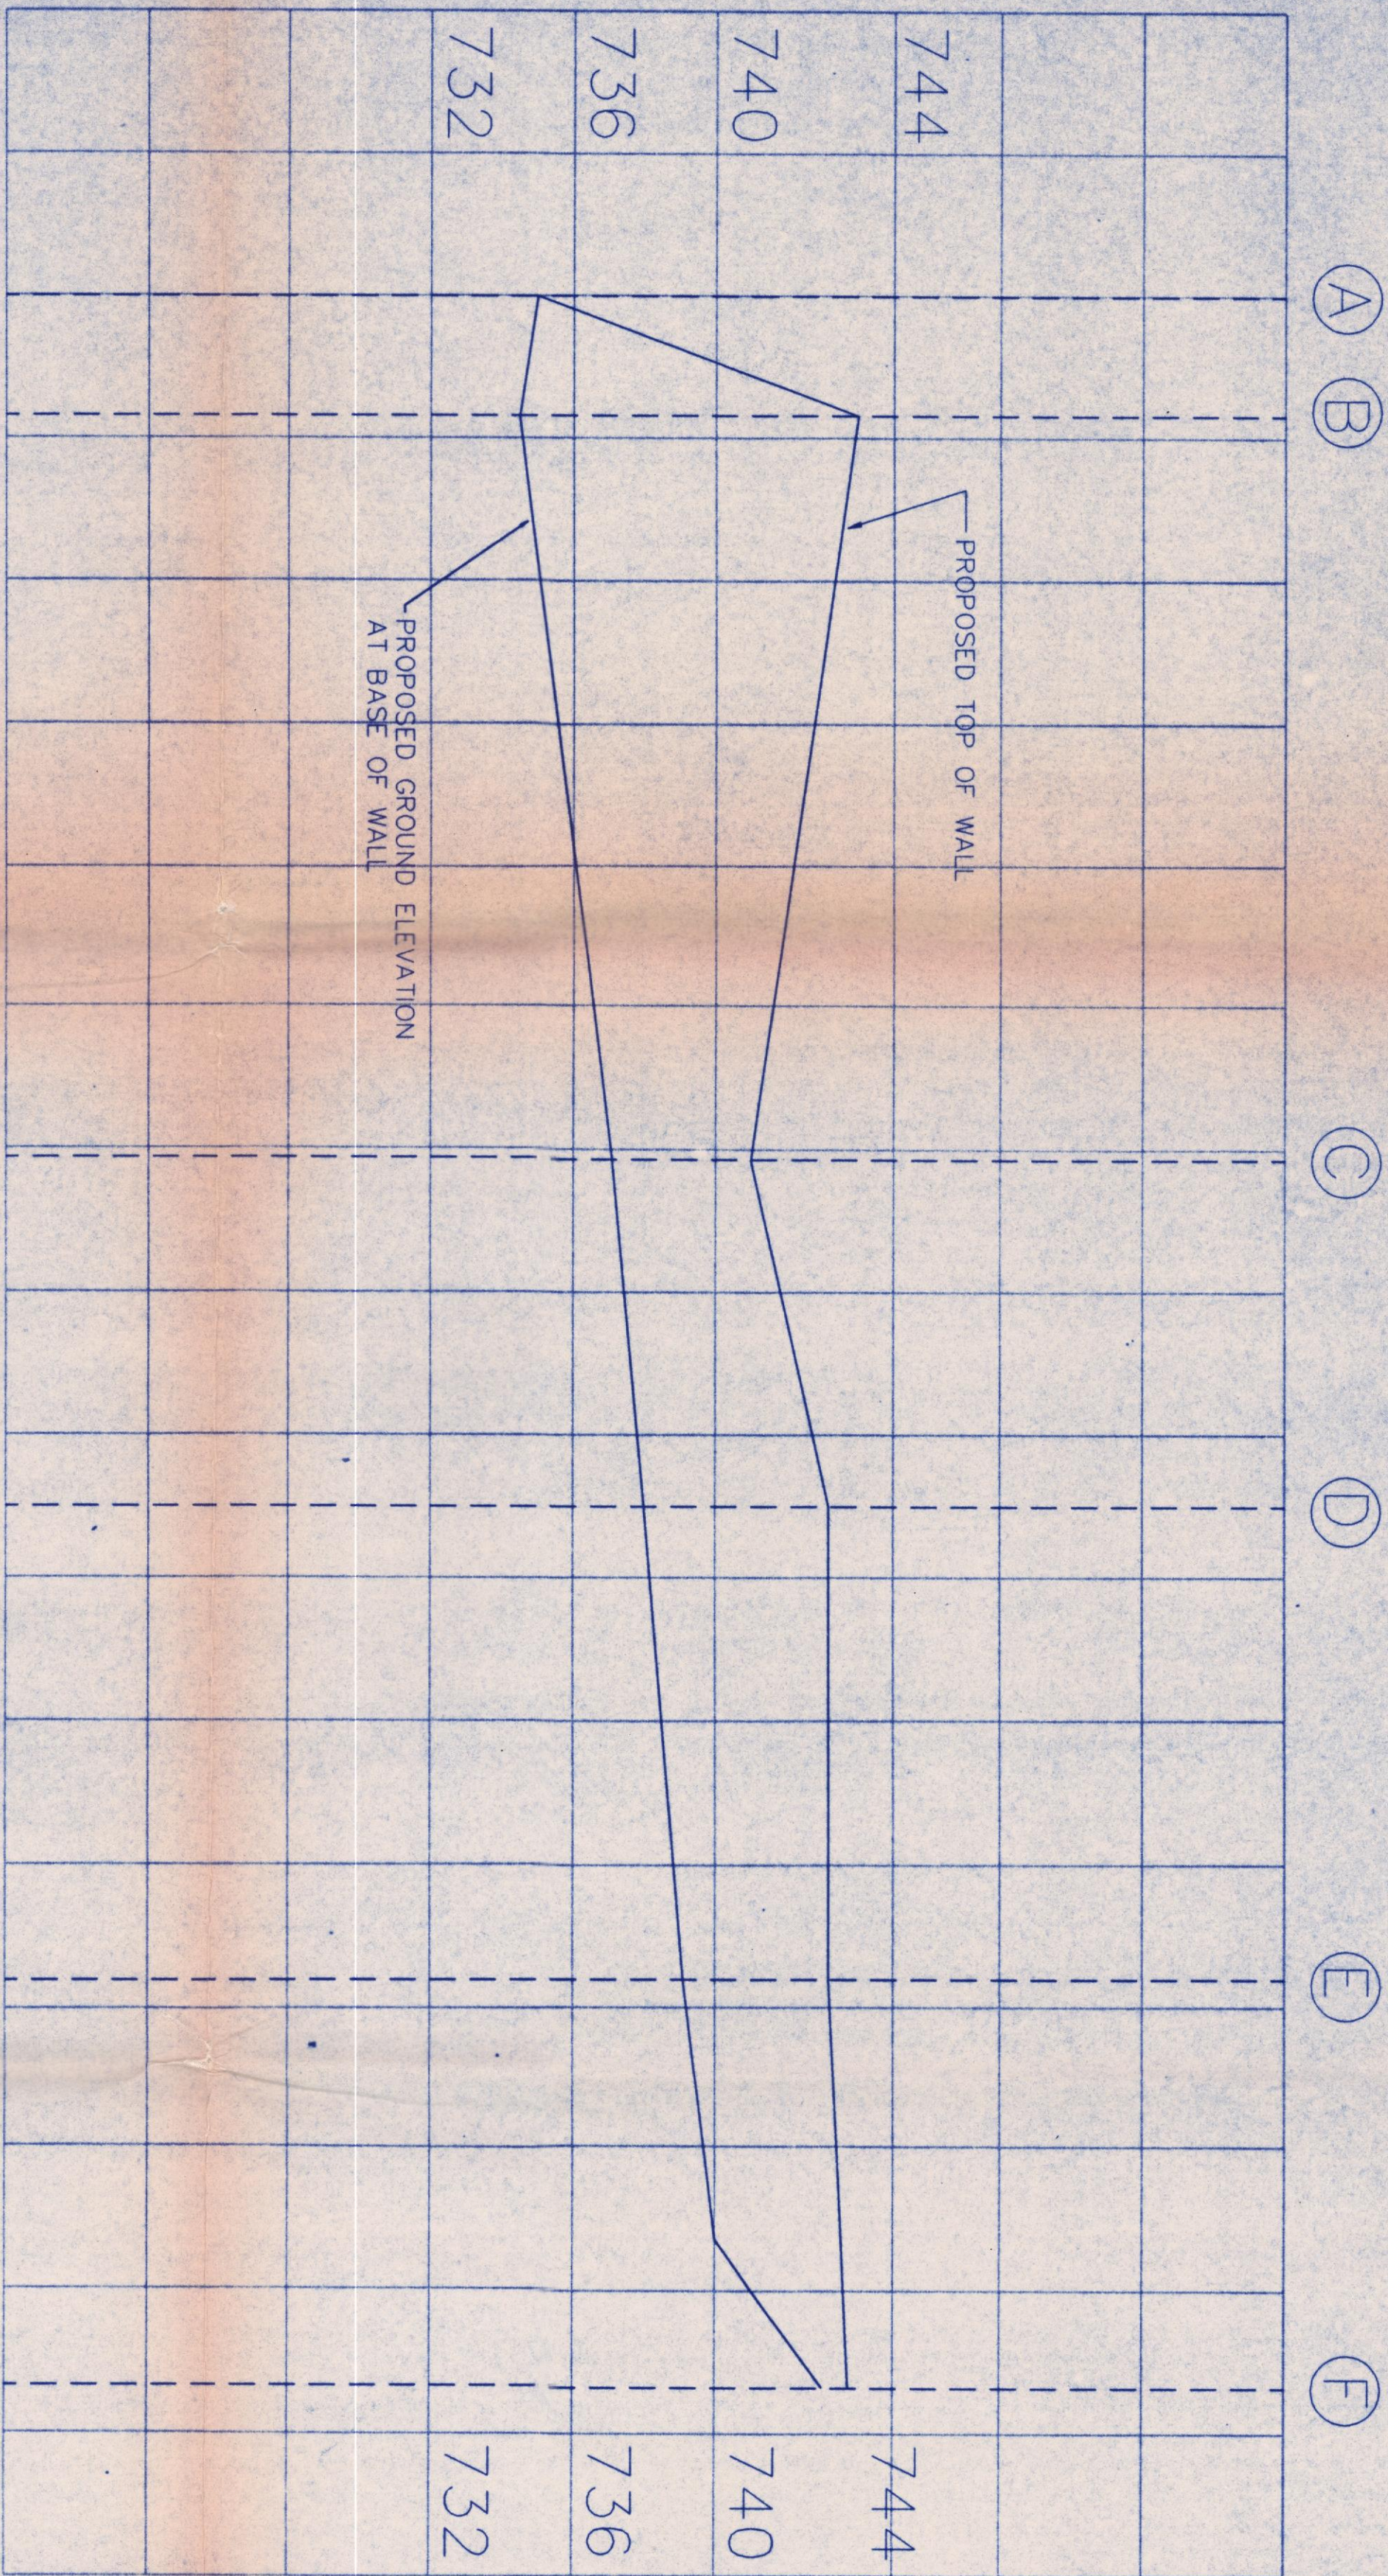

WALL ALONG NORTHEAST PROPERTY LINE PROFILE


SEE SHEET C16 FOR WALL TYPES

PROFILE SCALE: 1"=40' HORIZONTAL
1"=4' VERTICAL


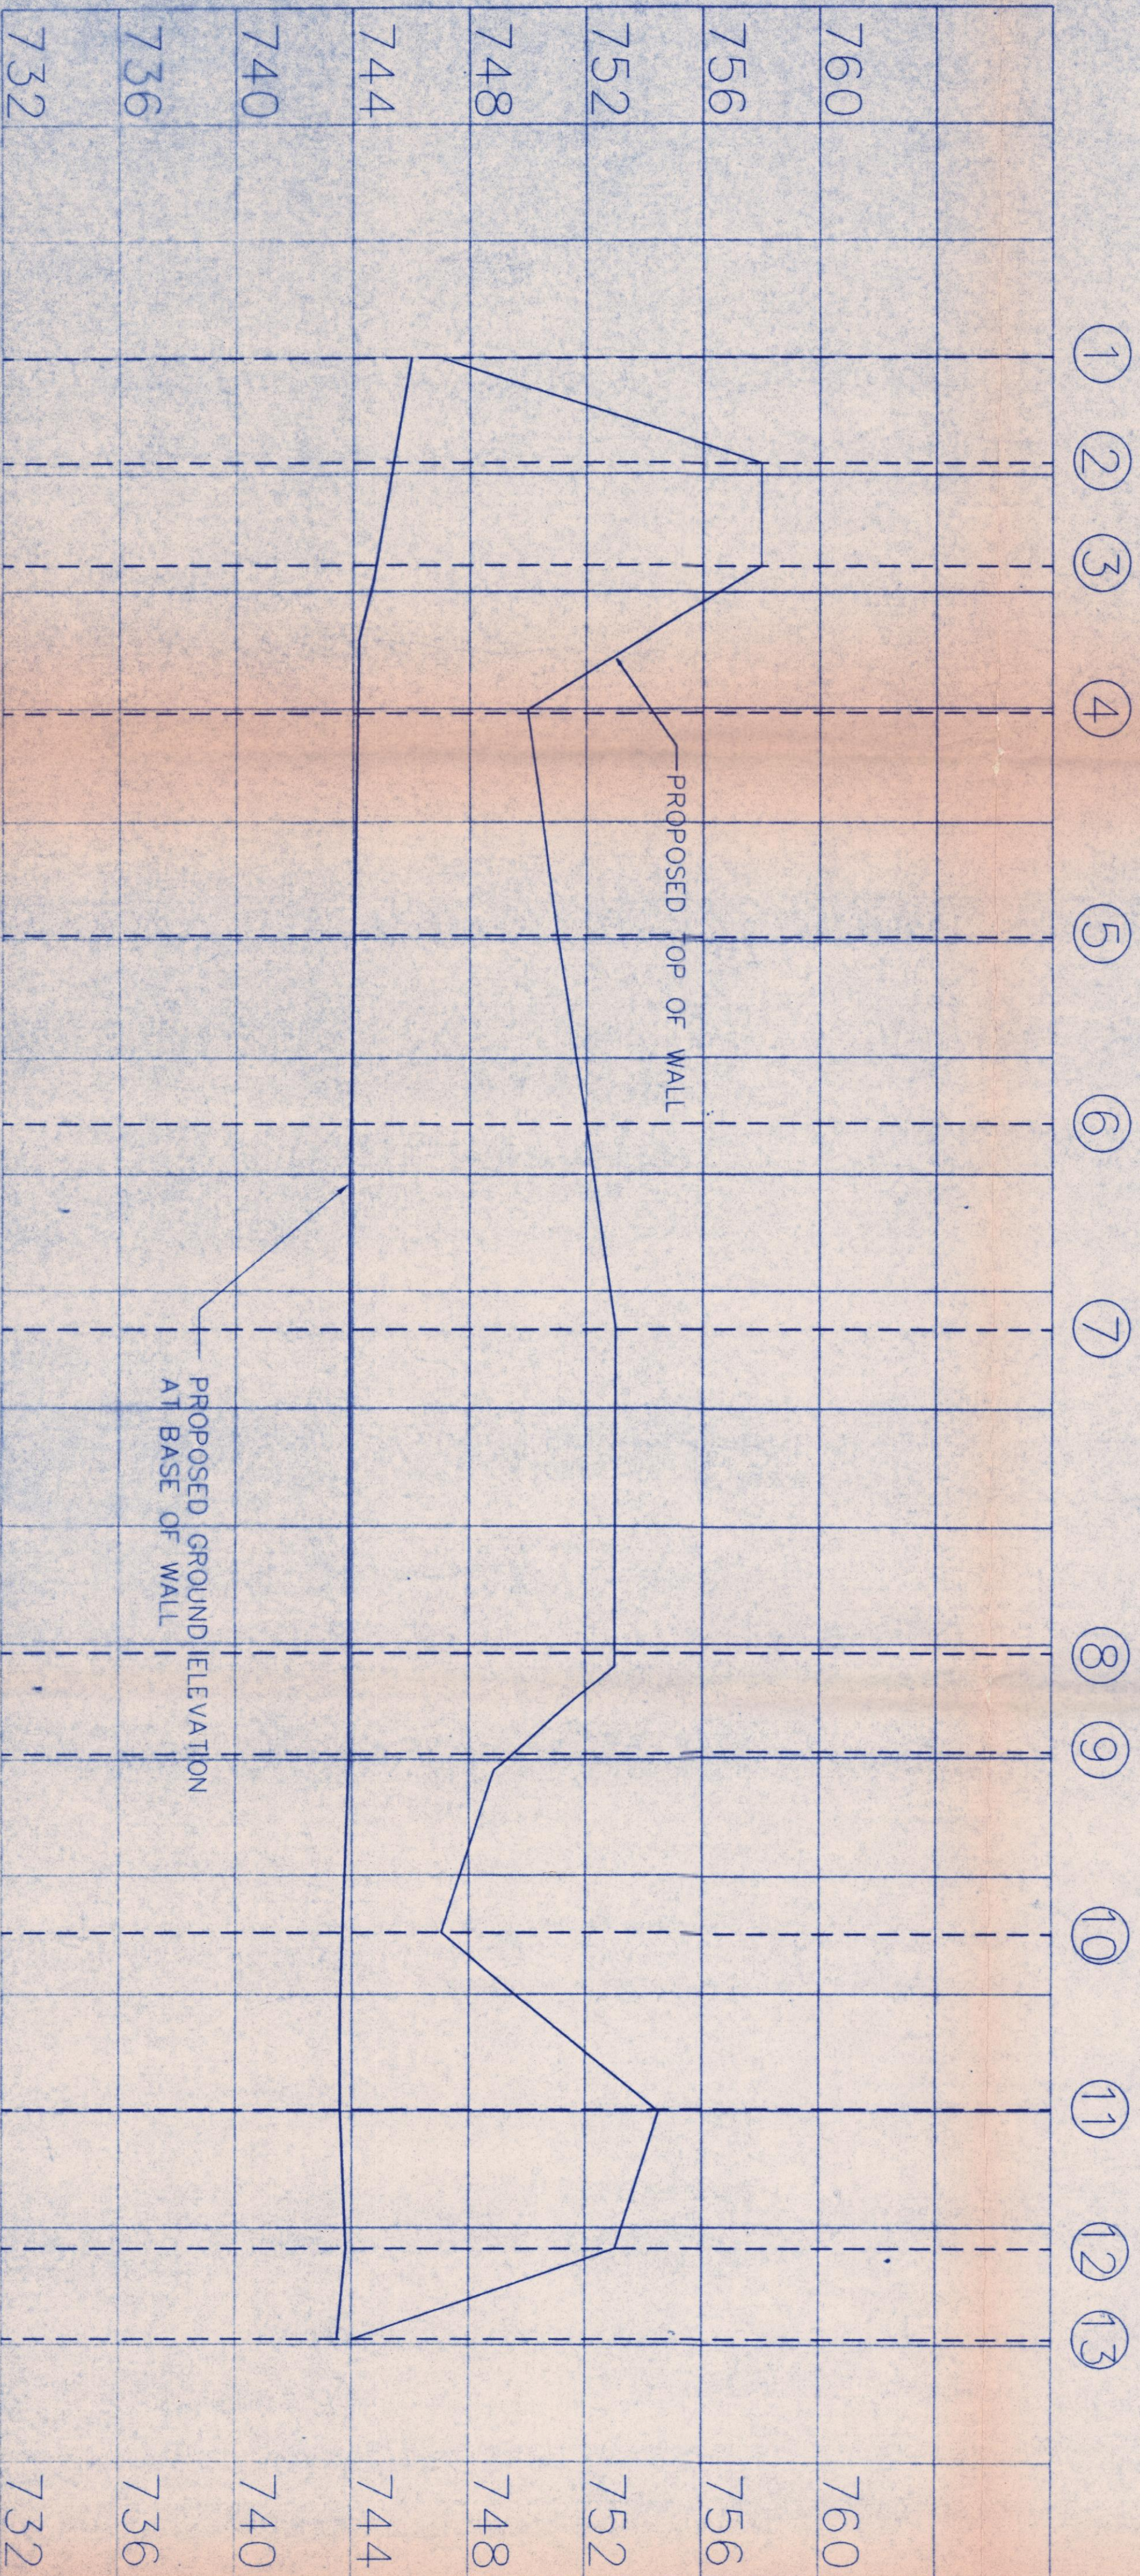


WALL ALONG SOUTHWEST PROPERTY LINE PROFILE


PROFILE SCALE: 1"=40' HORIZONTAL
1"=4' VERTICAL

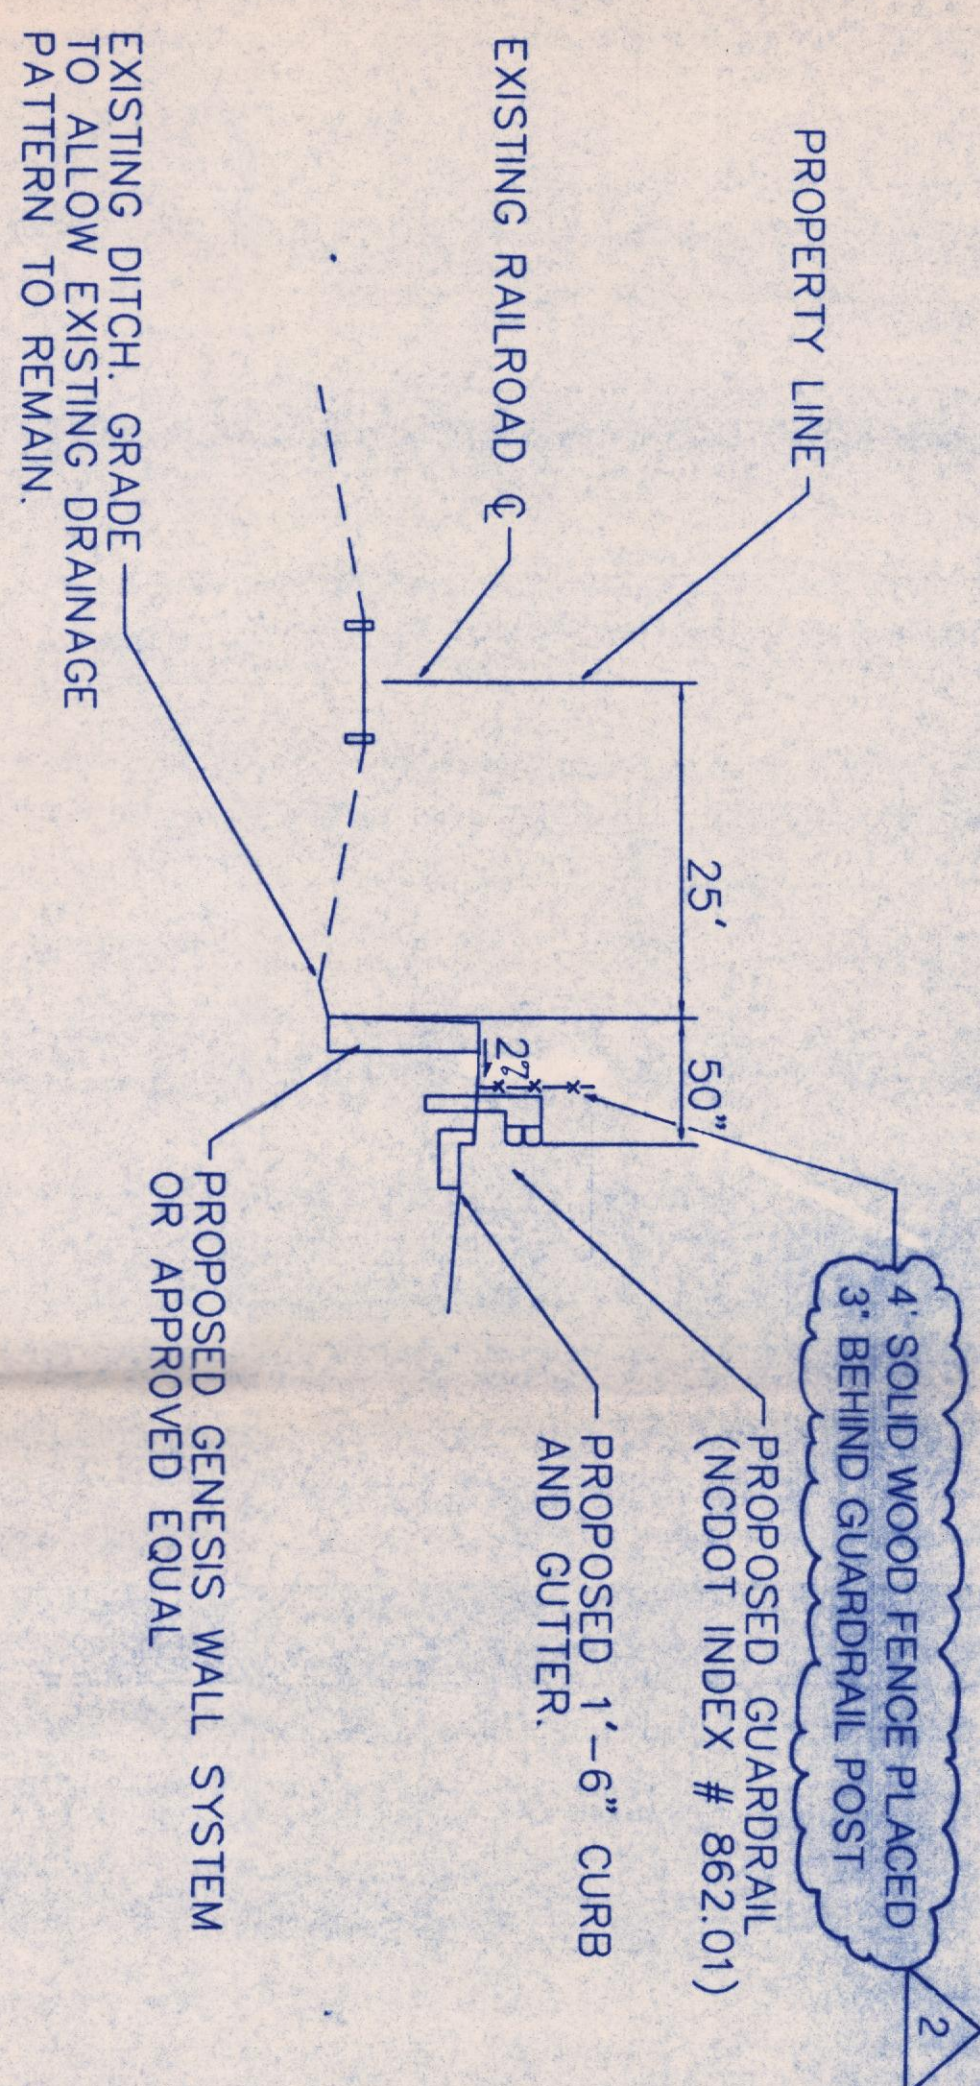

NORTHEAST PROPERTY LINE
TYPICAL CROSS-SECTION
NTS

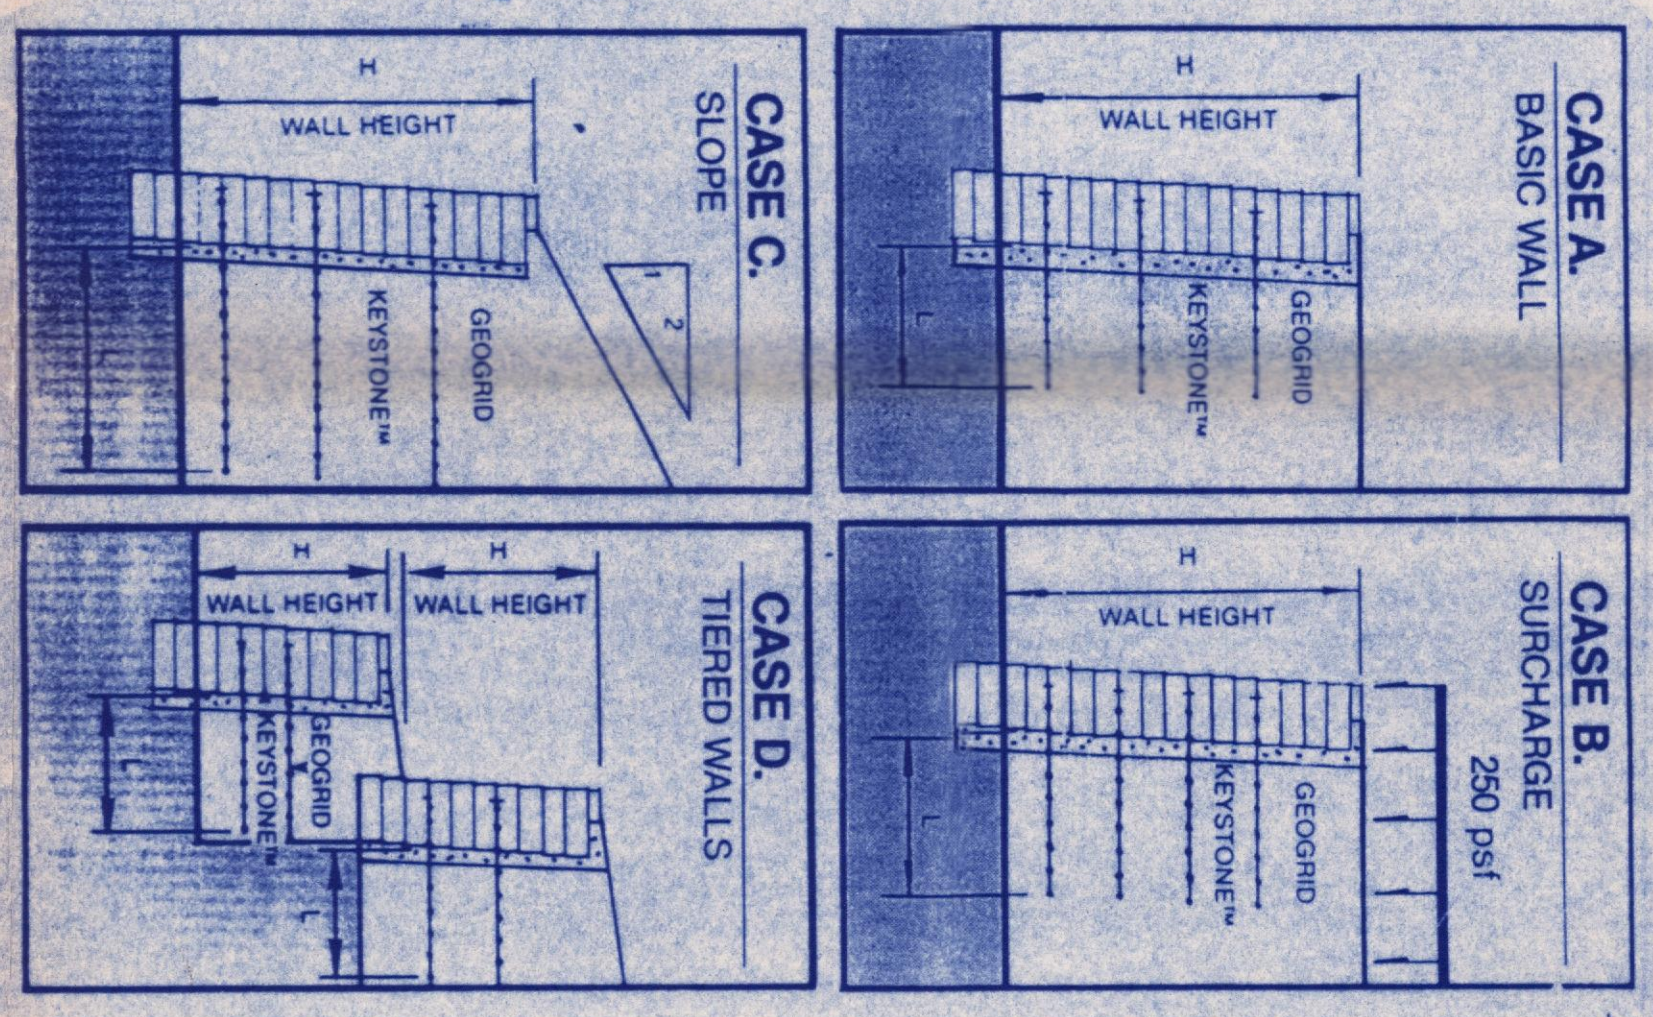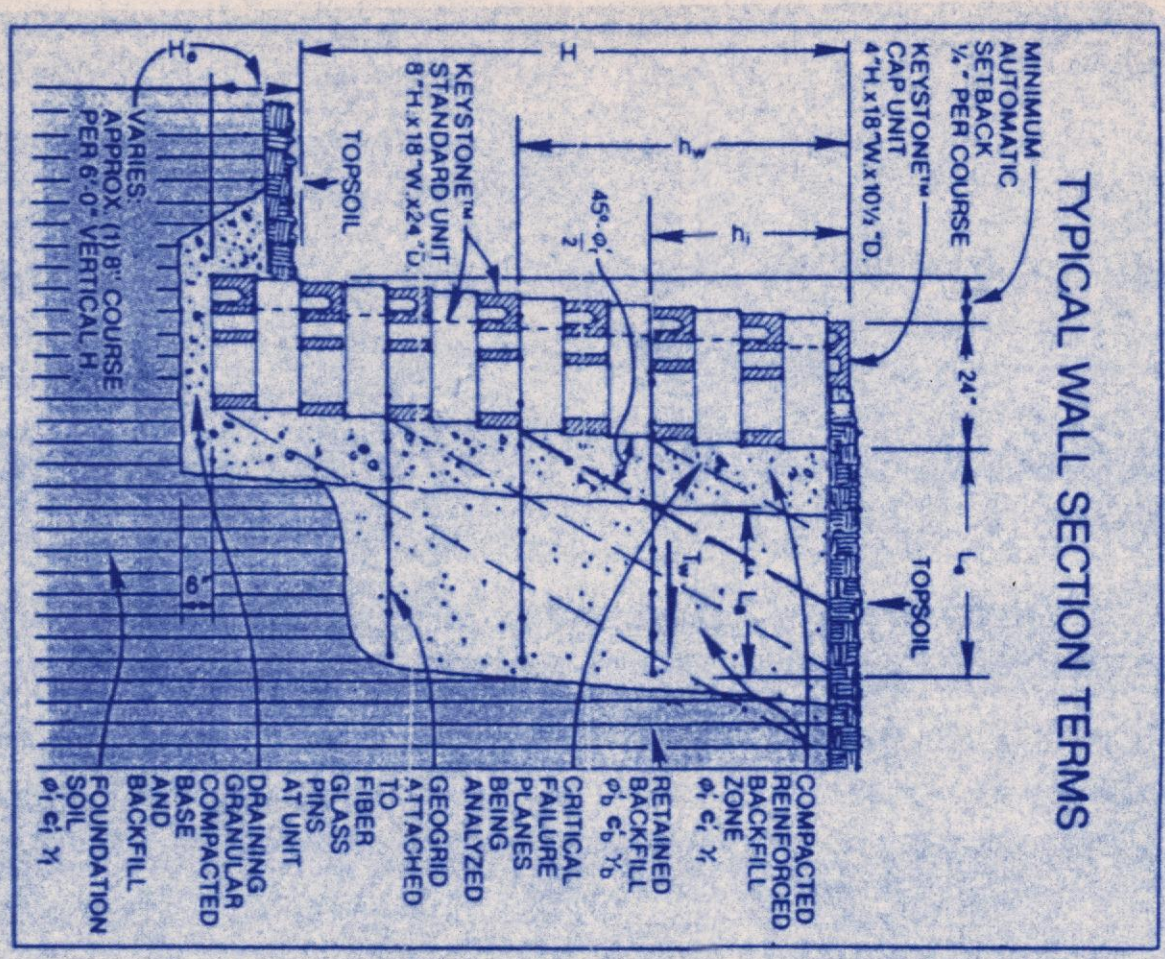

GENESIS WALL SYSTEM
NTS

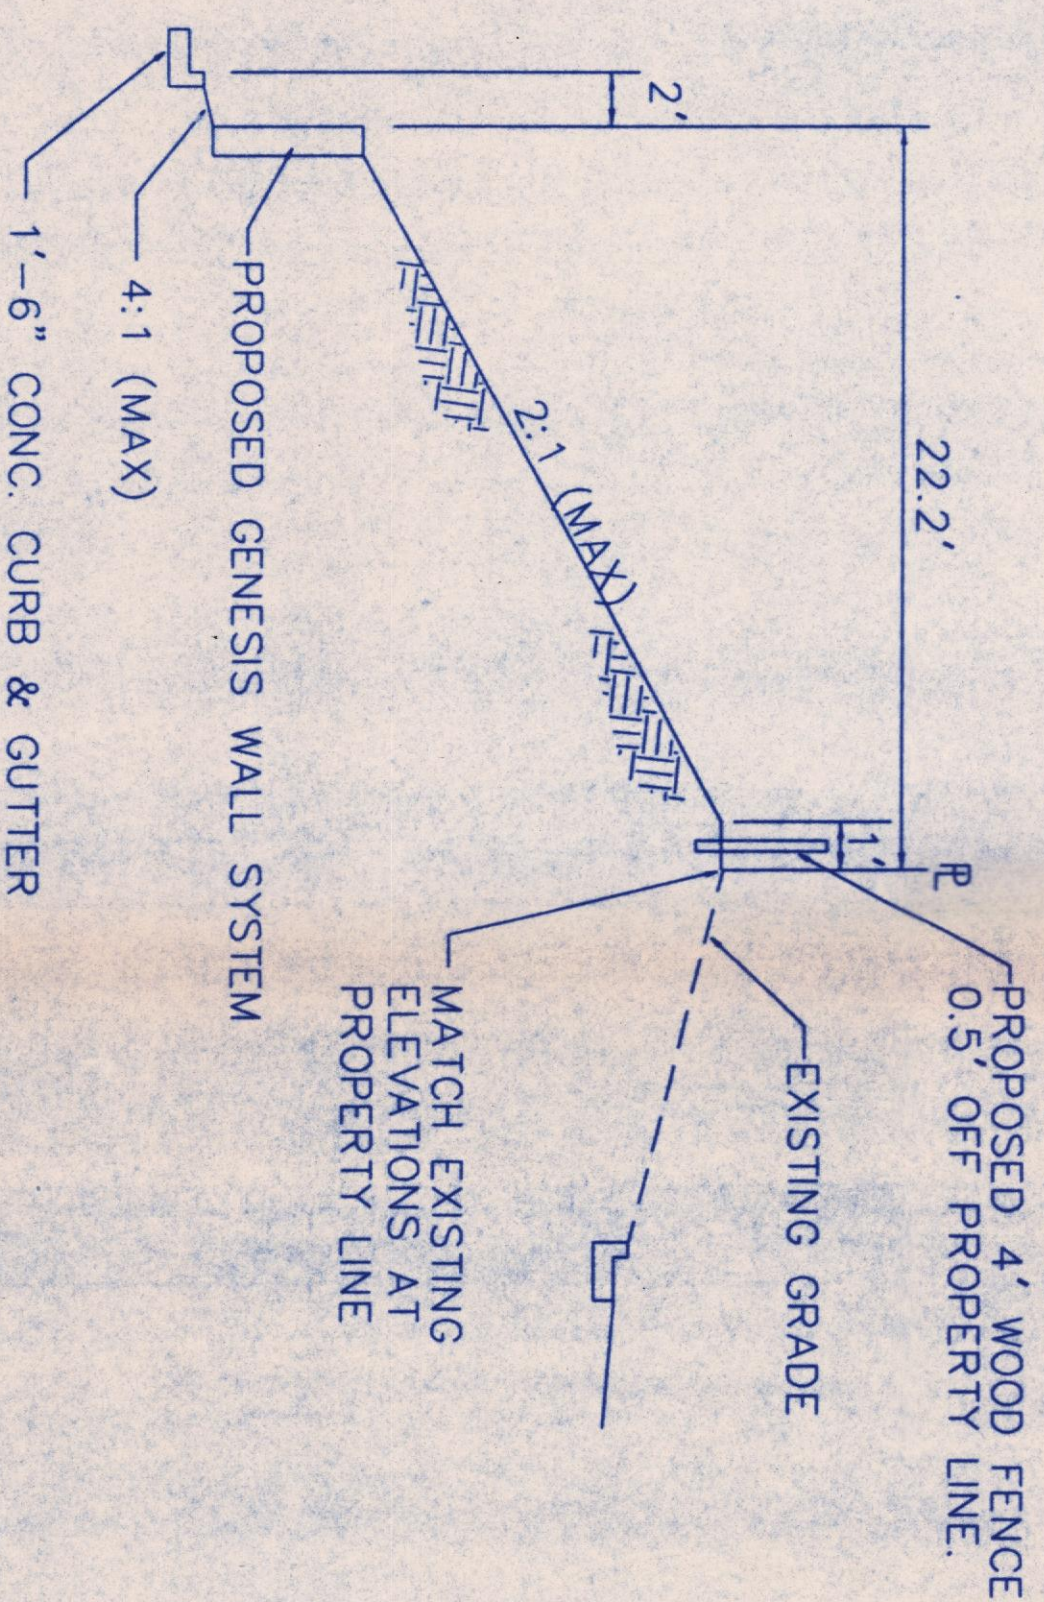

SOUTHWEST PROPERTY LINE
TYPICAL CROSS-SECTION
NTS

Revisions	By	Date	Item
2	TWJ	8/9/95	REVISED CHAIN LINK TO SOLID WOOD FENCE
1	TWJ	4/28/95	ADDED DIMENSIONS AND REVISED GRADE



GREENBERG FARROW ARCHITECTURE, INC.
3927 PEACHTREE ROAD N.E.
ATLANTA, GEORGIA 30319, (404)237-5297

Engineers Planners
Landscape Architects

7650 W. COURTNEY CAMPBELL CAUSEWAY
TAMPA, FLORIDA 33607-1462 / (813) 286-1711

RETAINING WALL
PROFILE AND SECTION SHEET
FOR
THE HOME DEPOT
1220 N. WENDOVER ROAD SITE
CHARLOTTE, NORTH CAROLINA

Design: TWJ
Drawn: RAH
Date: JULY 17, 1995
Job No.: C102935.00
Scale: 1"=40' HORIZ.
1"=4' VERT.

C15

8/9/95

**CHARLOTTE - MECKLENBURG
PLANNING COMMISSION**

INTER - OFFICE COMMUNICATION

DATE: August 11, 1995

TO: Robert Brandon
Zoning Administrator

FROM:

Martin R. Cramton, Jr.
Martin R. Cramton, Jr.
Planning Director

SUBJECT: Administrative Approval for Petition No. 95-16 by Home Depot USA, Inc. Tax Parcel #
157-061-02,05

Attached is a plan for the Home Depot store on Wendover Road. This store is part of the above mentioned rezoning petition. The attached plan shows an alternate treatment for the required screening along the existing railroad right-of way. This alternate screening will be a painted four foot wooden fence. The required small and large maturing trees will be install in islands within the parking lot. Since this change is minor I am administratively approving this revised plan.