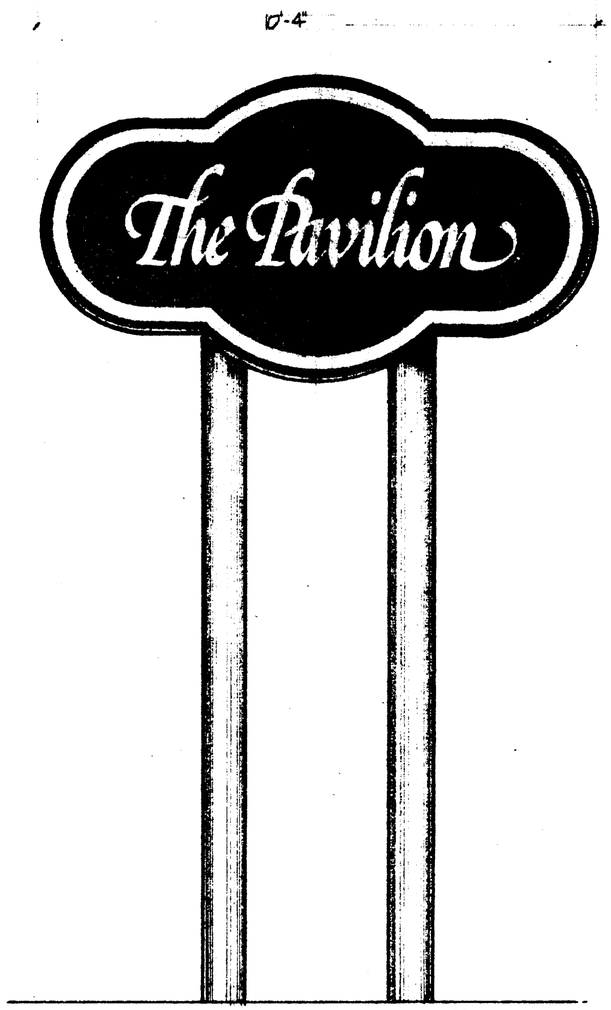

ELEVATION VIEW / PROJECT SIGN (A)
1/2" = 1'-0"

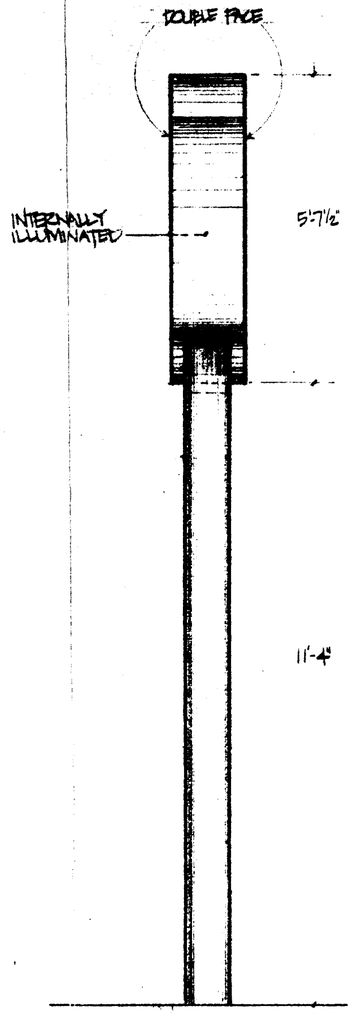

SIDE VIEW

ELEVATION VIEW / WALL MOUNTED SIGNS (B)

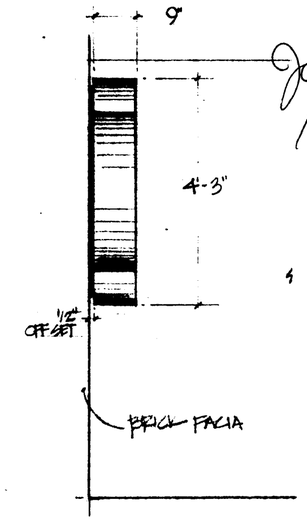

James Harris 605-45

SIDE VIEW

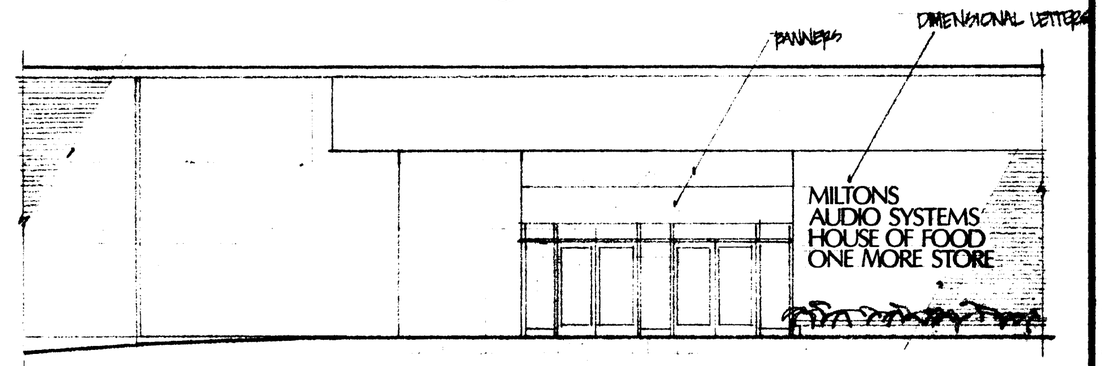

ELEVATION VIEW / SOUTH ENTRY
1/8" = 1'-0"

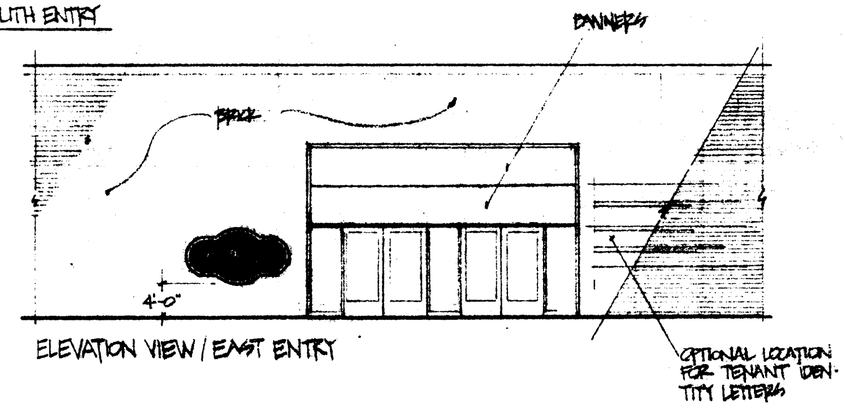

ELEVATION VIEW / EAST ENTRY

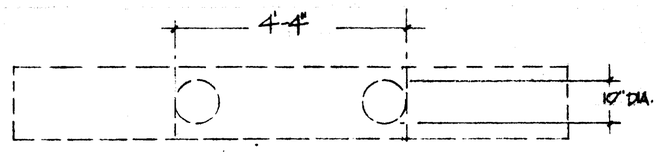

PARTIAL SECTION

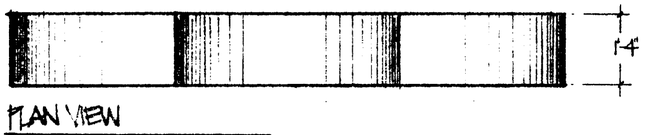

PLAN VIEW

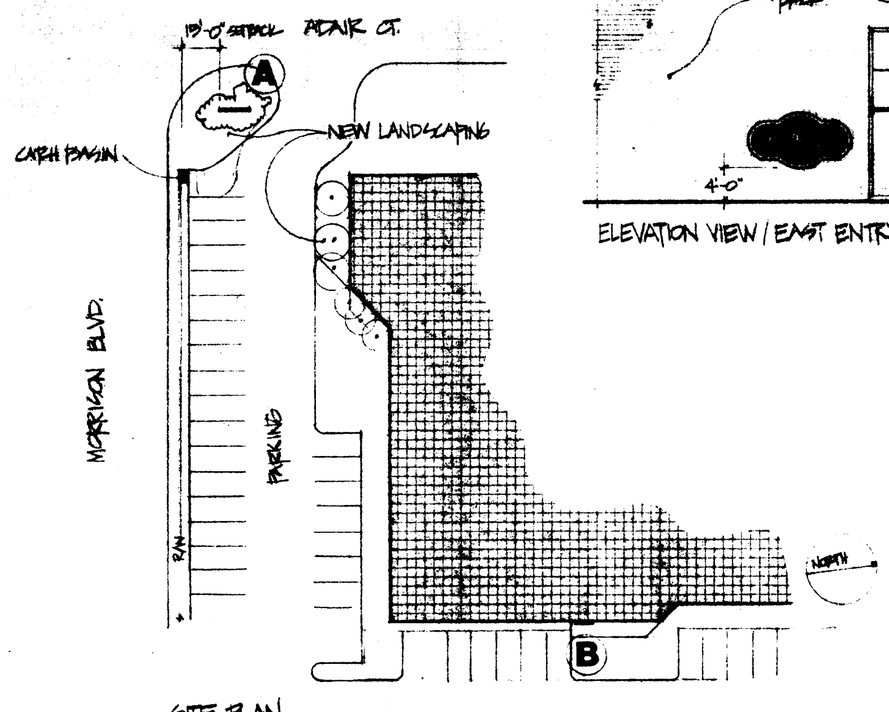

SITE PLAN
1" = 40'

Administratively Approved 1/21/81

Attach to memo of Fred C. Bryant dated 1/21/81

DESIGN/JOE SONDERMAN, INC.
301 HAWTHORNE LANE CHARLOTTE, N.C. 28204
704 375-5811
INDUSTRIAL DESIGNERS

Revisions:
10/15 REMOVE TENANT ROSTER
1/19/81 RELOCATE I.D. SIGN, REMOVE CANOPY

Title Block:
THE PAVILION
CHARLOTTE, NC

PROJECT IDENTIFICATION SIGN

Job No. SAN-107A
Sheet No.
Date: 1/10/80
Dwn. TP Ckd.

1