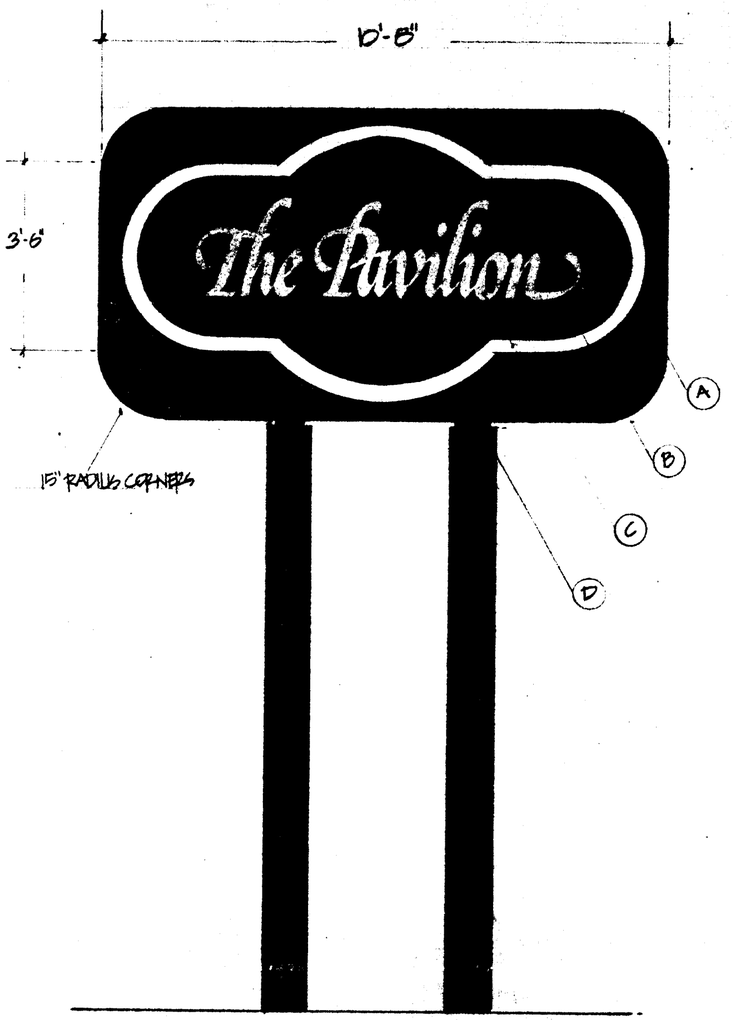

ELEVATION VIEW / PROJECT SIGN
SCALE: 1/2" = 1'-0"

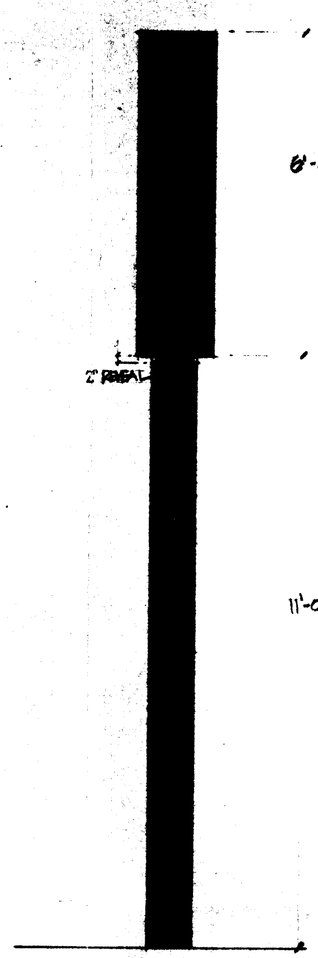

SIDE VIEW

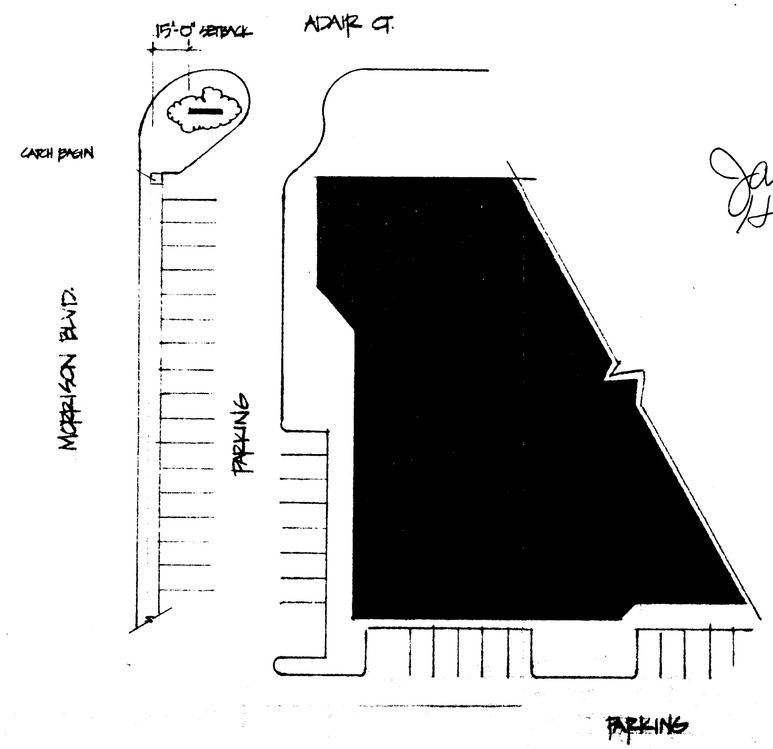

SITE PLAN
SCALE: 1" = 40'

James Harris 65-45

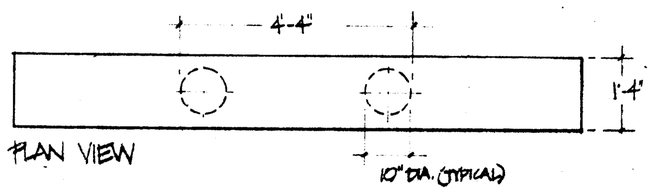

PLAN VIEW

FINISHES

(A) DARK GREEN (OPAQUE)
(B) MED. GREEN (OPAQUE)
(C) WHITE (TRANSLUCENT)
(D) DARK ANODIZED

Administratively approved 4/30/81

Attach to memo of M.R. Cronton dated 4/29/81

DESIGN/JOE SONDERMAN, INC.

INDUSTRIAL DESIGNERS
1209 KENILWORTH AVENUE
CHARLOTTE, N.C. 28204
704 376-0803

Revisions:

Title Block:
THE PAVILION
PROJECT IDENTIFICATION SIGN

Job No. SW-1484
Sheet No.
Date:
Dwn.
Ckd.