CHARLES B. THROWER & WIFE
227 N. HOSKINS RD.

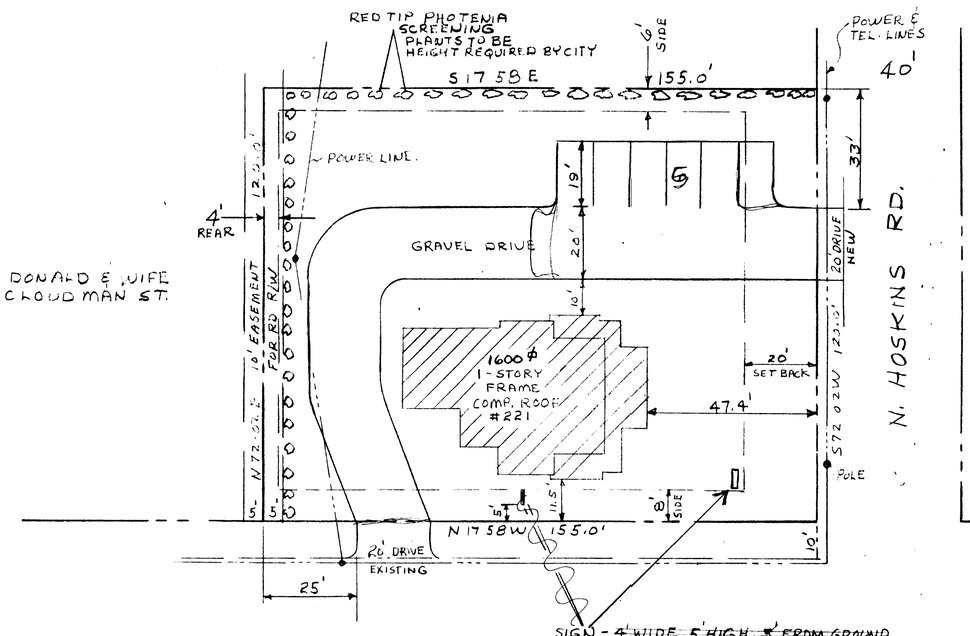

COY E. DONALD & WIFE
202 N. CLOUDMAN ST.

GEORGE R. ABERNETHY, TRUSTEE
230 N. HOSKINS AVE.

SITE PLAN

SCALE: 1" = 20'-0"

APPROVED 9-8-78
EFY - T.E.D.

SIGN - ~~4' WIDE, 5' HIGH, 5' FROM GROUND~~
4' WIDE, 8' HIGH, 10' FROM GROUND
RELOCATE FROM FRONT OF STRUCTURE TO CORNER

100' BELHAVEN BLVD N.C.H. #16

FROM R-6MF
TO
O-6CD

0.43 ACRES

MRS. BEULAH SMITH
130 N. CLOUDMAN ST.

MRS. FANNIE LEE KEISTLER
400 N. HOSKINS RD.

JAMES T. YARBOROUGH
1031 OAKDALE RD.

PETITION 78-42
FROM R-6MF to O-6(CD) for
real estate office use
Approved 10/30/78 by Council
Administrative Revision pertaining to sign 3/30/79

	SCALE	DRAWN BY
		REVISED
DATE	APPROVED BY	DRAWING NUMBER

K+E ALBANENE ® 10 5455
ARCHITECTS STANDARD FORM

MADE IN U.S.A.