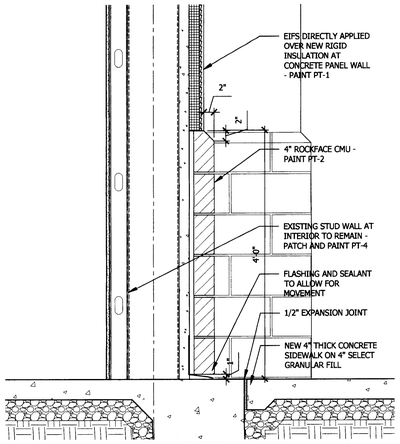

16 FACADE DETAIL scale: 1" = 1'-0"

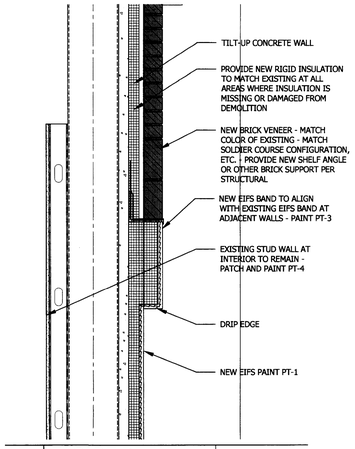

15 FACADE DETAIL scale: 1" = 1'-0"

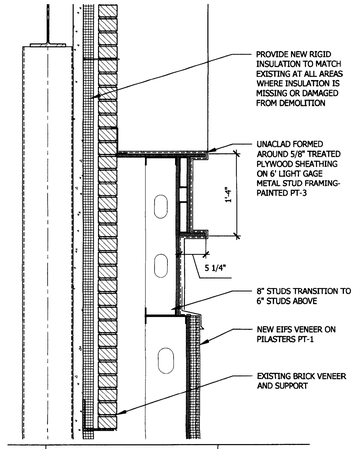

14 FACADE DETAIL scale: 1" = 1'-0"

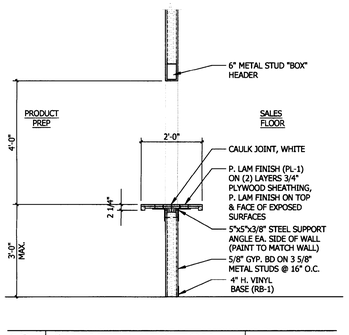

13 COUNTER SECTION scale: 1/2" = 1'-0"

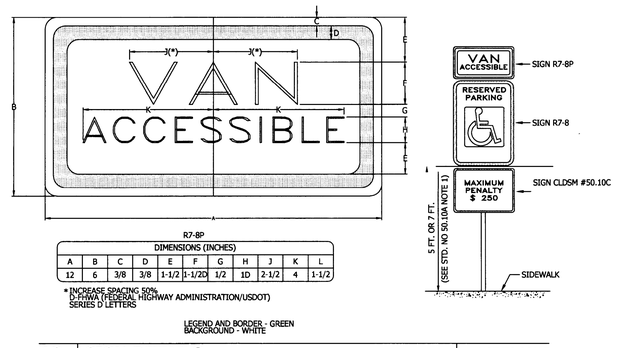

12 SIGN DETAILS NOT TO SCALE

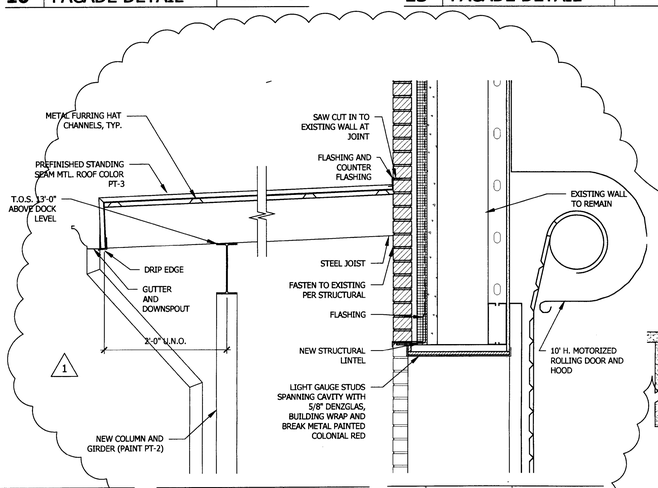

11 NOT USED scale: --

10 DETAIL scale: 1" = 1'-0"

09 DETAIL scale: 1" = 1'-0"

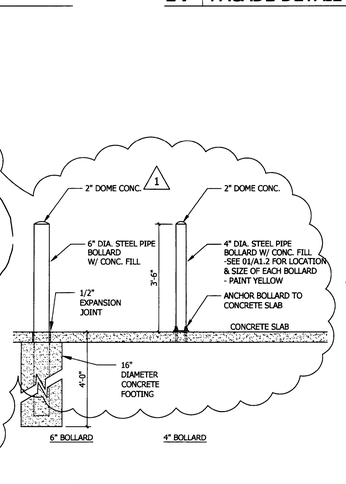

08 BOLLARD DETAILS scale: 1/2" = 1'-0"

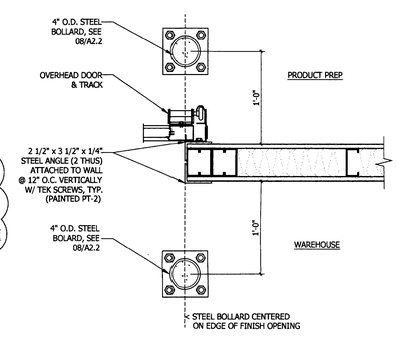

07 DOOR JAMB DETAIL scale: 1 1/2" = 1'-0"

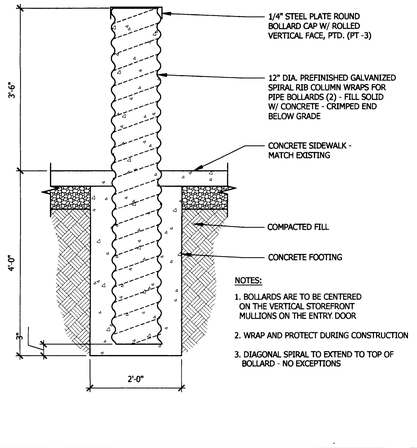

06 SPIRAL BOLLARD DETAIL 3/4" = 1'-0"

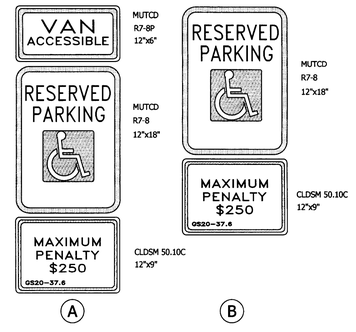

05 TYPICAL SIGN ELEVATIONS NOT TO SCALE

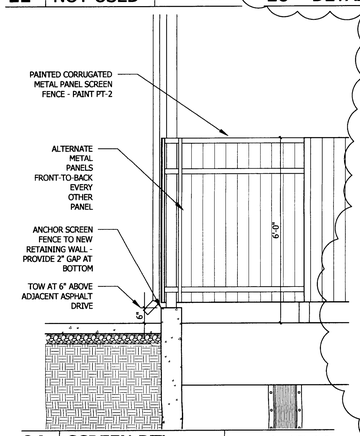

04 SCREEN DTL. scale: 1/2"=1'-0"

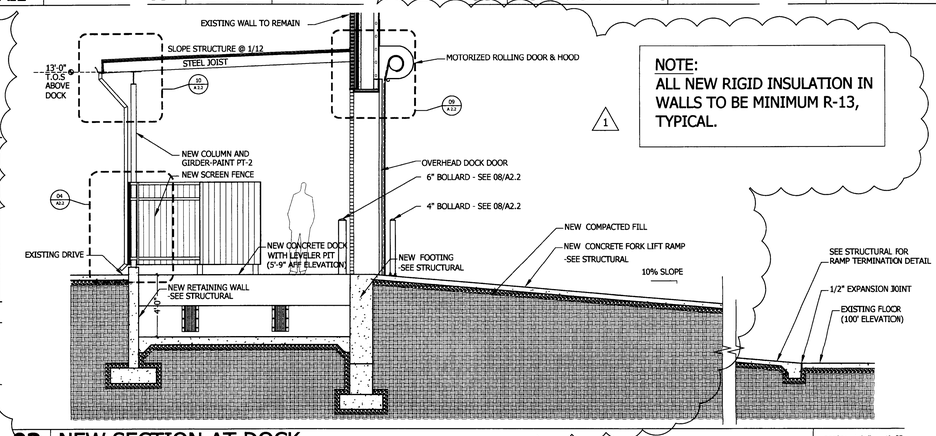

03 NEW SECTION AT DOCK scale: 1/4" = 1'-0"

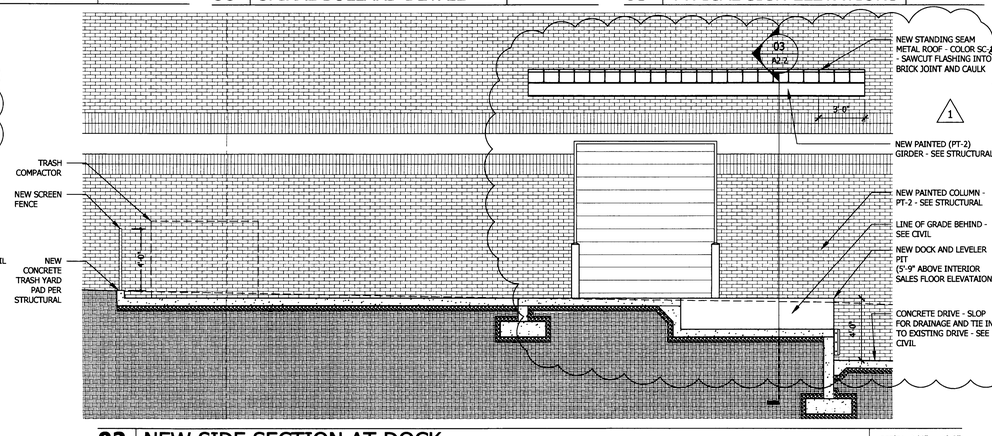

02 NEW SIDE SECTION AT DOCK scale: 1/4" = 1'-0"

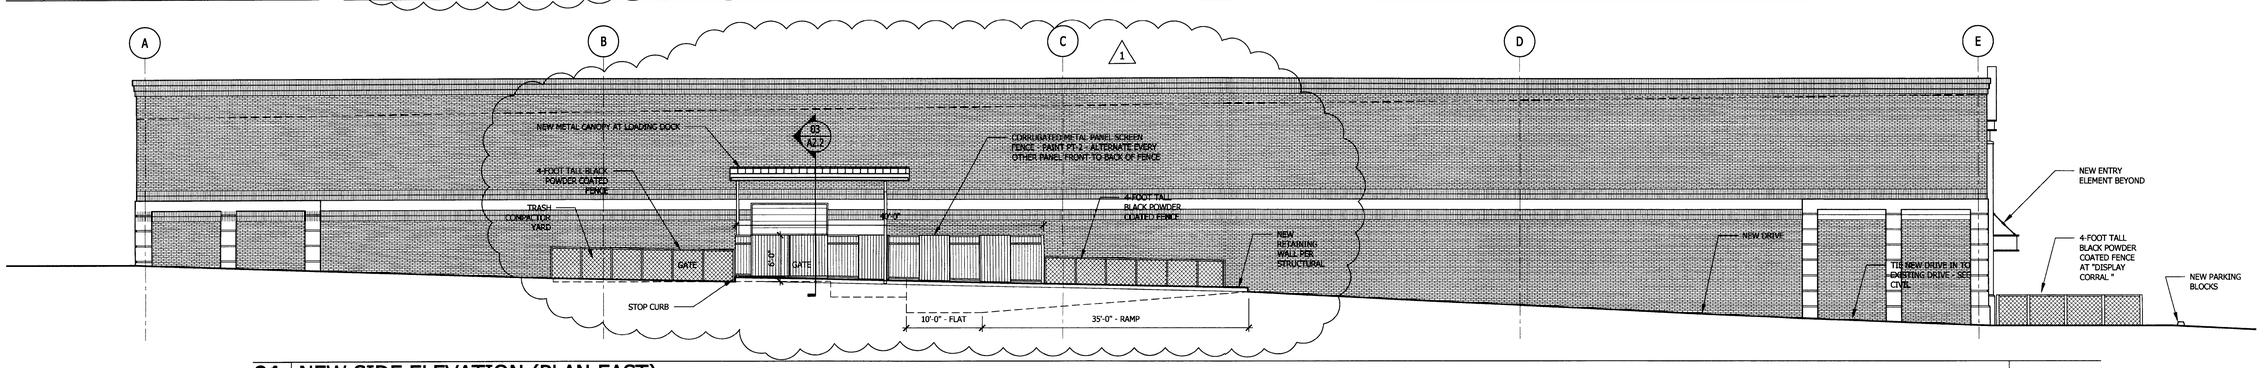

01 NEW SIDE ELEVATION (PLAN EAST) scale: 1/8" = 1'-0"

8/29/2013 10:44 AM

ODa
overcash demmitt
2010 south tryon st. suite 1a
charlotte north carolina 28203
office.704.332.1615
web.www.odarch.com

STEPHEN F. OVERCASH REGISTERED ARCHITECT 3875 NORTH CAROLINA CHARLOTTE, N. C.

08-23-13

ATTACHED TO ADMINISTRATIVE APPROVAL

SEP 11 2013

BY: DEBRA CAMPBELL

NORTHERN TOOL + EQUIPMENT

Northern Tool + Equipment

2516 Sardis Rd N
Matthews, NC

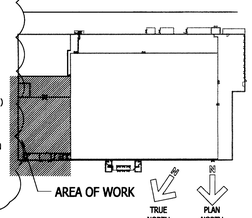

ISSUED	:	MM/DD/YY
ISSUED FOR CONSTRUCTION	:	08/23/13
REVISION 1	:	09/04/13
---	:	---
---	:	---
DOCK ELEVATIONS, SECTIONS AND DETAILS

A2.2

Copyright 2013 Overcash Demmitt Architects

ODA No. 132706 A2.2.dwg