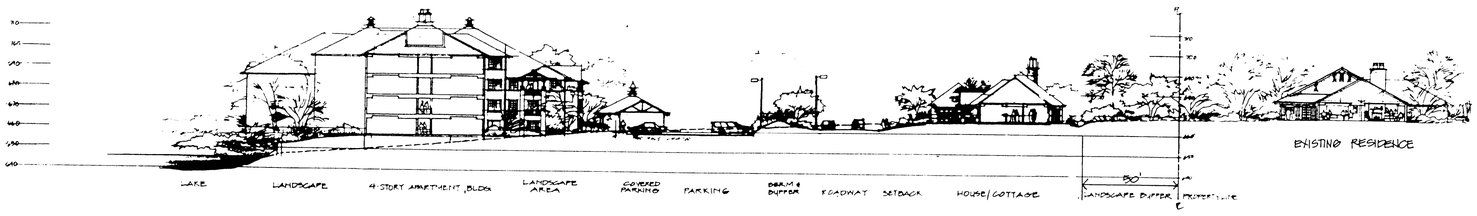

SECTION A

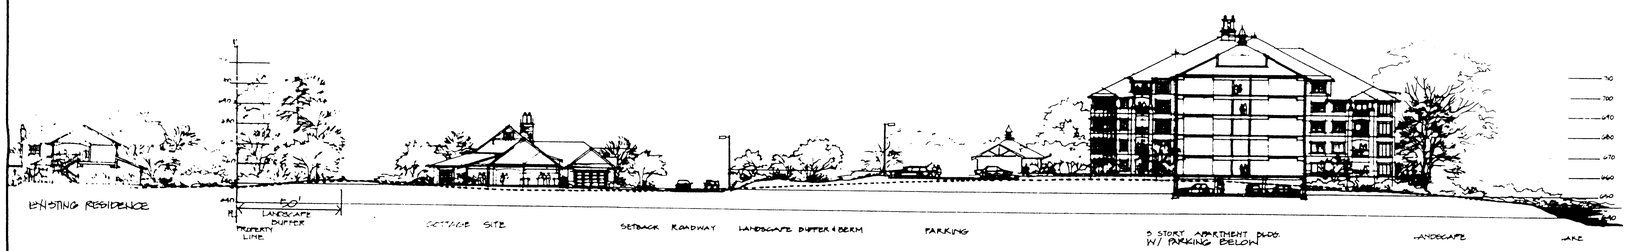

SECTION B

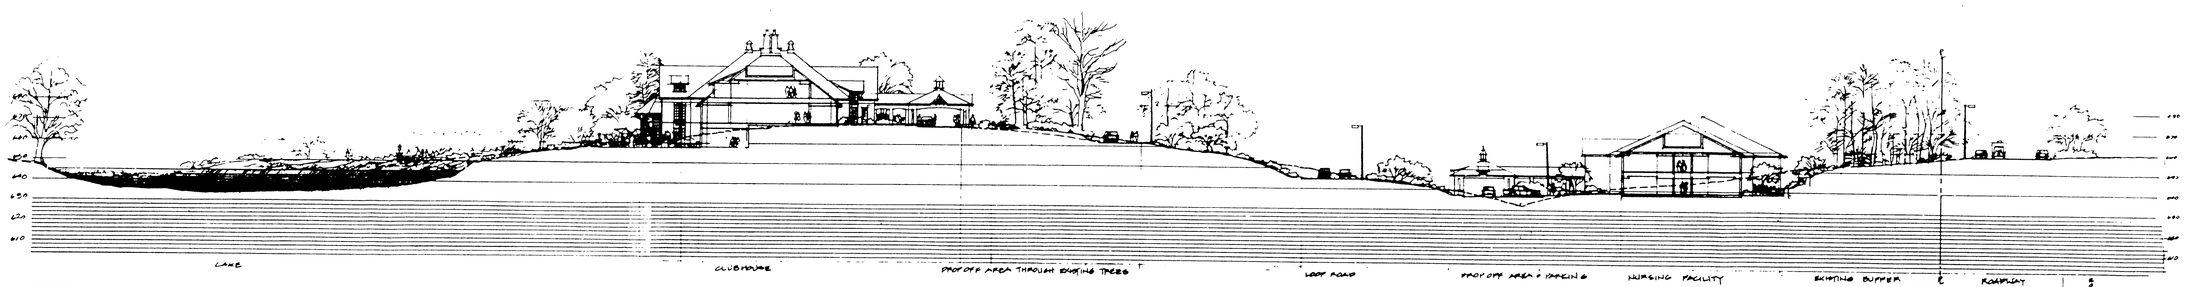

SECTION C

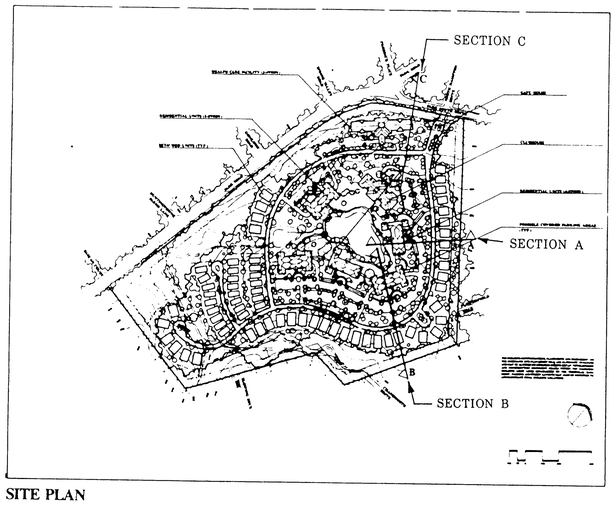

SITE PLAN

HORIZONTAL & VERTICAL SCALE: 1/16" = 1'-0"
1" = 32'
(1/32" = 1'-0")

MAY 14, 1994

The Cypress of Charlotte

CYPRESS OF CHARLOTTE, LLC

SITE SECTIONS

THOMPSON, HANCOCK, WITTE & ASSOCIATES, INC.
ARCHITECTS, LAND PLANNERS & INTERIORS
4055 ROSWELL ROAD, N.E. ATLANTA, GEORGIA 30342
(404) 252-8040 FAX (404) 252-9064

SUBJECT TO CHANGE

NOTES

THE BUILDING CONFIGURATION, PLACEMENTS AND SIZES SHOWN ON THE SCHEMATIC SITE SECTIONS (SHEET RZ-3), ARE SCHEMATIC IN NATURE AND MAY BE ALTERED OR MODIFIED DURING DESIGN DEVELOPMENT AND CONSTRUCTION DOCUMENT PHASES WITHIN THE MAXIMUM BUILDING LIMIT LINES ESTABLISHED ON THE TECHNICAL DATA SHEET, AND IN ACCORDANCE WITH THE DEVELOPMENT STANDARDS LISTED ON THE TECHNICAL DATA SHEET. PARKING AND STREET LAYOUTS MAY ALSO BE MODIFIED TO ACCOMMODATE FINAL BUILDING LOCATIONS.

APPROVED BY CITY COUNCIL
DATE September 16, 1996
96-61

Approved
BC
By 7/27/96

Date	Revision

The Cypress

PETITIONER: CYPRESS OF CHARLOTTE LLC PETITION NO. 96-61

THW & ASSOCIATES
Architects & Planners
COPYRIGHT © Thompson Hancock Witte & Associates
Thompson Hancock Witte & Associates Architects & Planners
4055 Roswell Road, NE
Atlanta, Georgia 30342
Telephone (404) 252-8040
FAX (404) 252-9064

D: C:
Sheet Title:
SCHEMATIC SITE SECTIONS

Date: 7/2/96
Project #: 96018

RZ-3

Not Issued for Construction