G:\CADD\PROJ\46436\SITE.dwg Wed Oct 25 08:35:38 2000 -GNA DESIGN_ricall^

XREF: TOPO
CADD FILE: G:\CADD\PROJ\46436\SITE

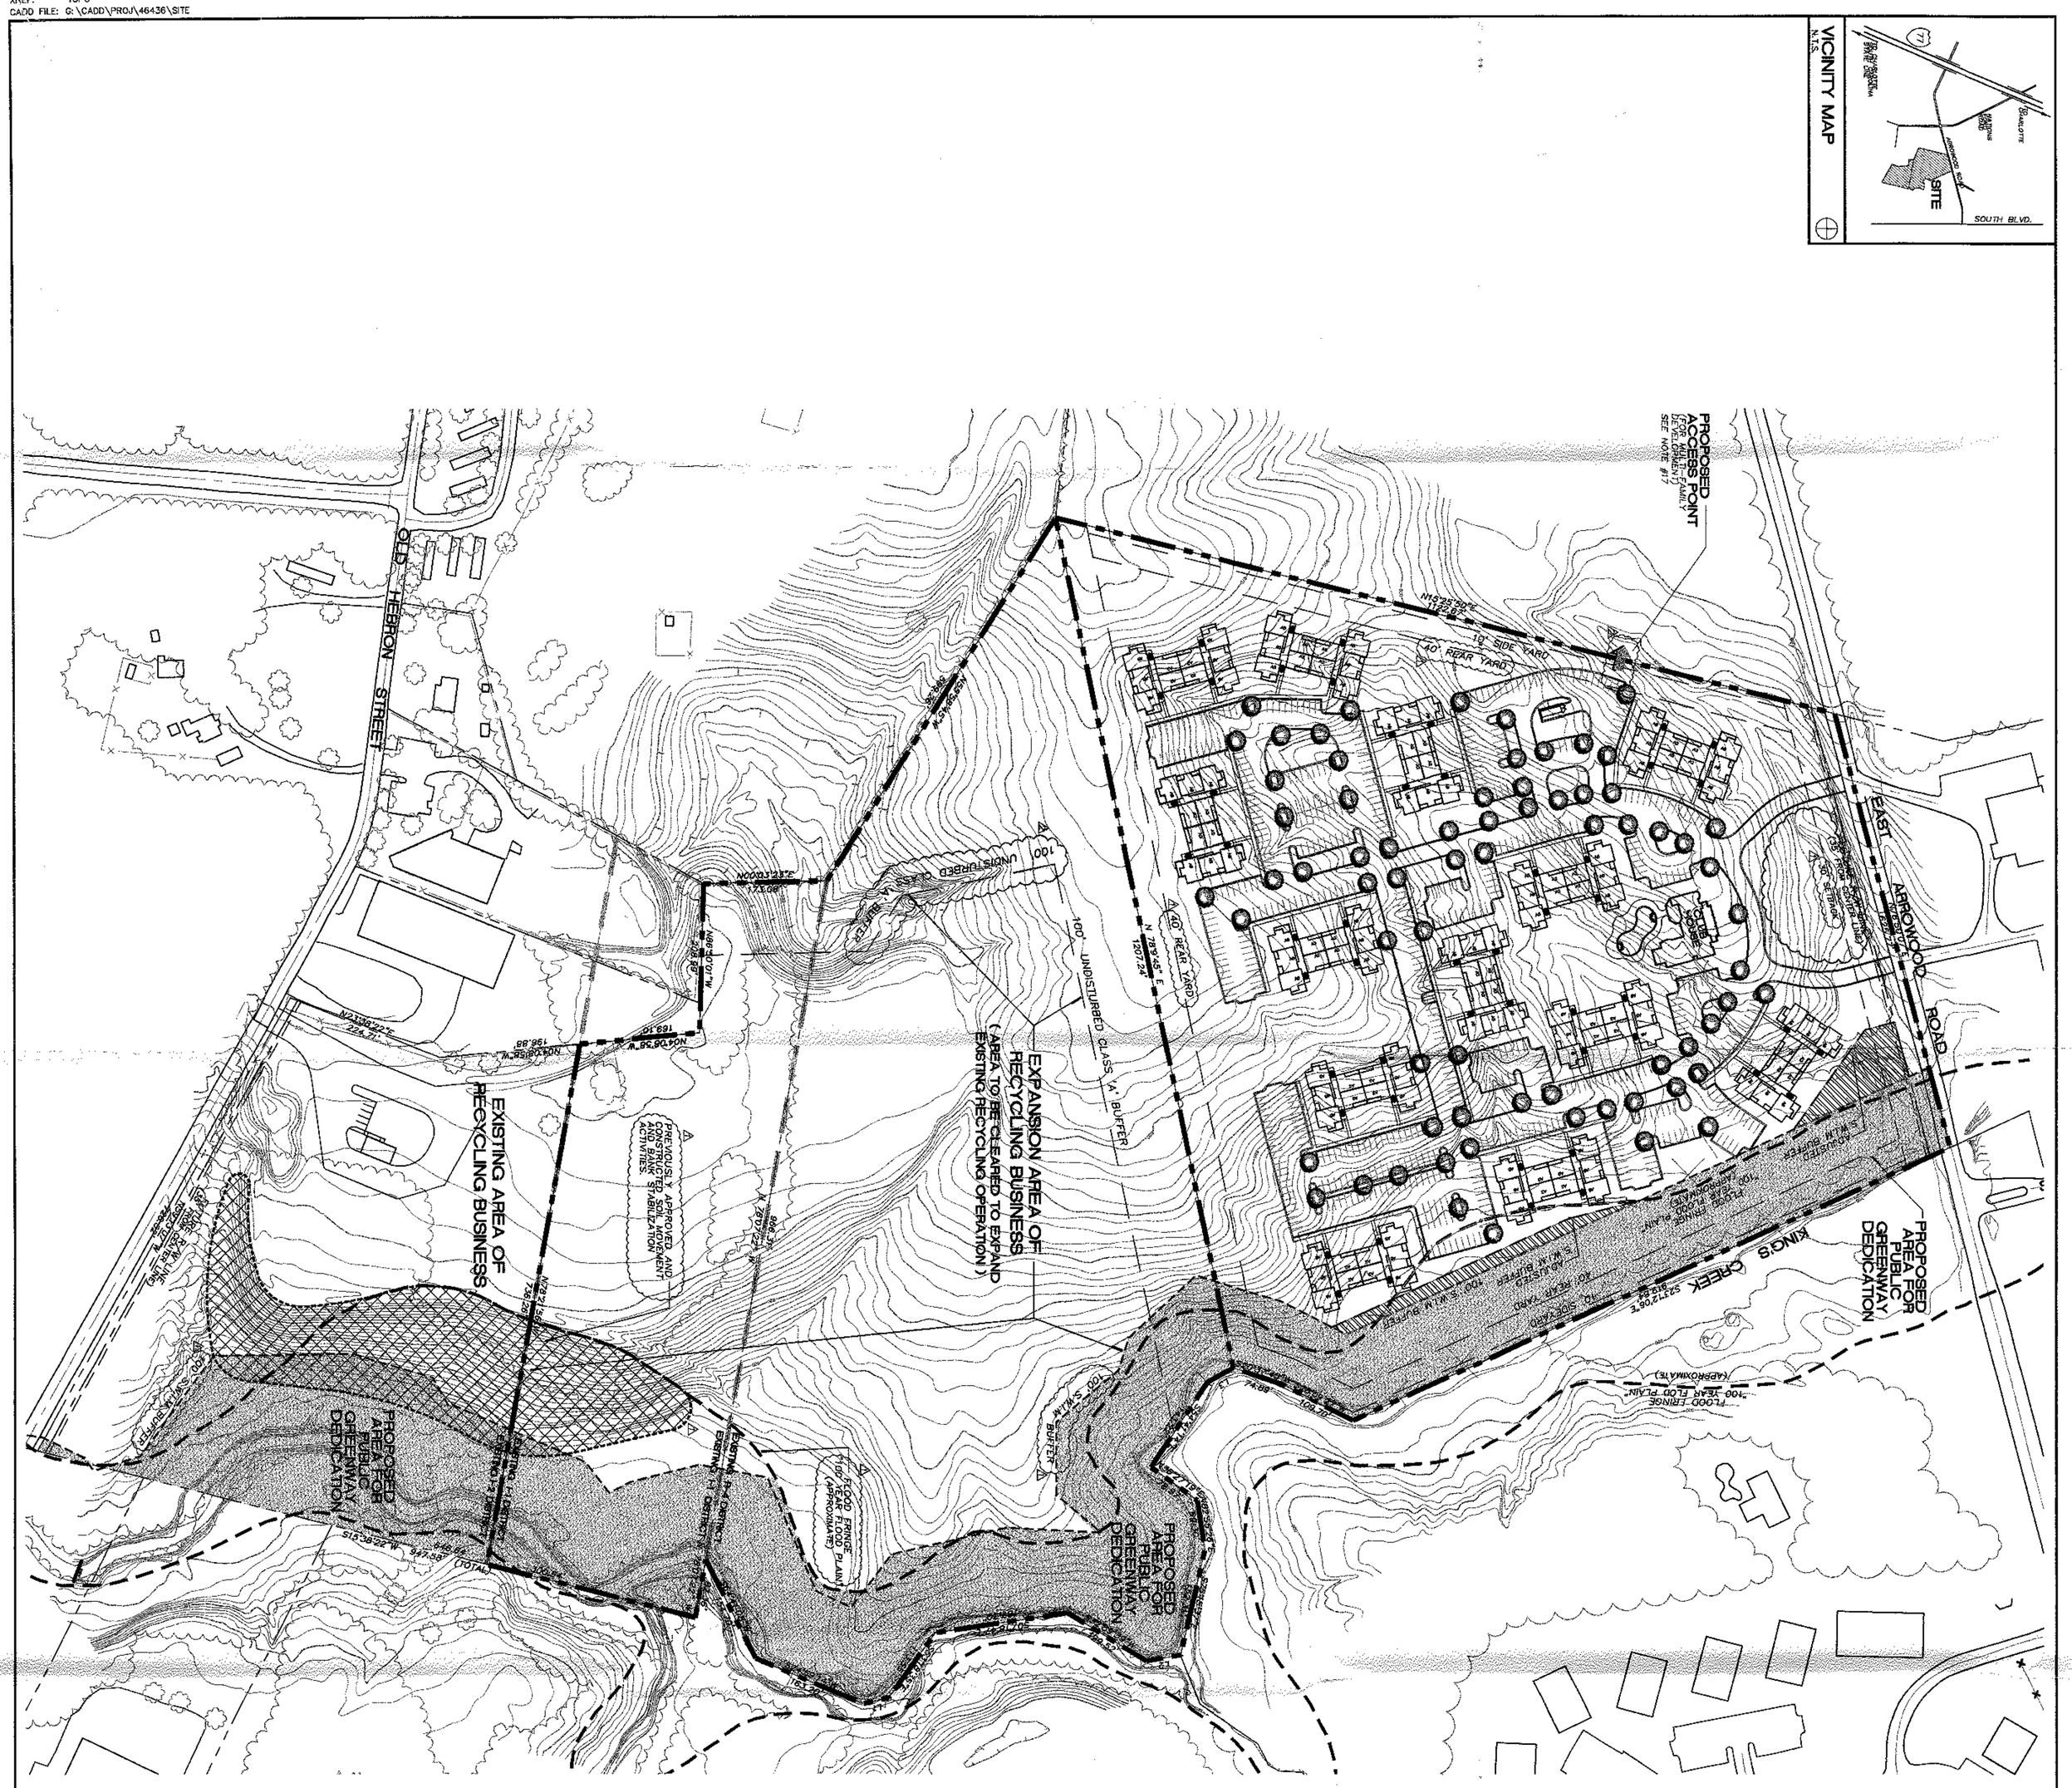

LINE TABLE		
LINE	LENGTH	BEARING
L1	37.05	S11°44'47"E
L2	48.08	S86°39'34"E
L3	41.02	S28°06'40"E

SCALE: 1" = 100'-0"

0 50' 100' 200' 300'

PETITION # 00-92; FOR PUBLIC HEARING

APPROVED BY CITY COUNCIL
DATE 11/20/00

RZ-2

Project No. 46436
Checked by TLH
Drawn by RGC
Date Drawn 02.15.00

Revisions
1.. 08.22.00 FOR PUBLIC HEARING
2.. 10.18.00 COMMENTS/HEARING

Sheet

PROJECT:
CONDITIONAL REZONING REQUEST
HEBRON / ARROWOOD ROAD PARCEL
PETITIONER: CLC. RECYCLING CENTER, INC.
PO. BOX 472664, CHARLOTTE, NORTH CAROLINA 28247

SHEET TITLE:
SCHEMATIC SITE PLAN

©Copyright
The use of these drawings without written permission from the architect/engineer is prohibited. Violators will be subject to legal action.

GNA DESIGN ASSOCIATES, Inc.
428 East Fourth Street
Suite 408 (704) 373-1907
Charlotte, NC 28202
Surveying • Landscape Architecture • Civil Engineering