FMK ARCHITECTS
220 North Tryon Street
Suite 400
Charlotte, NC 28202
P 704.375.9950
F 704.375.3555

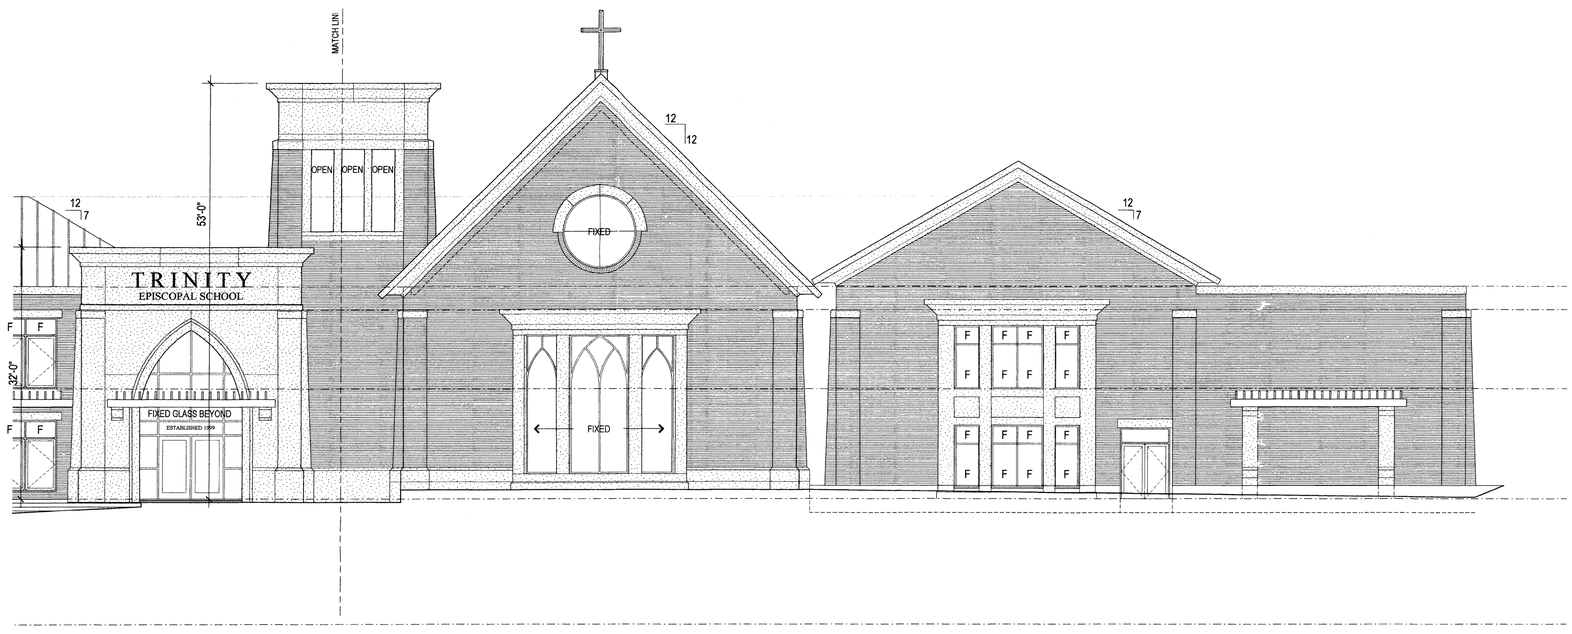

2 A2.0 WEST ELEVATION
scale: 1/8" = 1'-0"

SIDE A

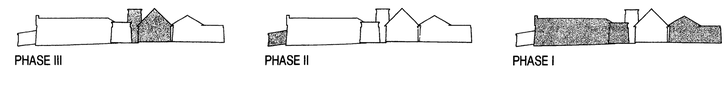

1 A2.0 WEST ELEVATION
scale: 1/8" = 1'-0"

SIDE B

TRINITY EPISCOPAL SCHOOL
750 EAST NINTH STREET
CHARLOTTE, NC

21 FEBRUARY 2002
DESIGN DEVELOPMENT SET

WEST ELEVATION

CRAFT. SOLUTIONS.

FMKA.0118

A2.0

FMK ARCHITECTS
220 North Tryon Street
Suite 400
Charlotte, NC 28202
P 704.375.9950
F 704.375.3555

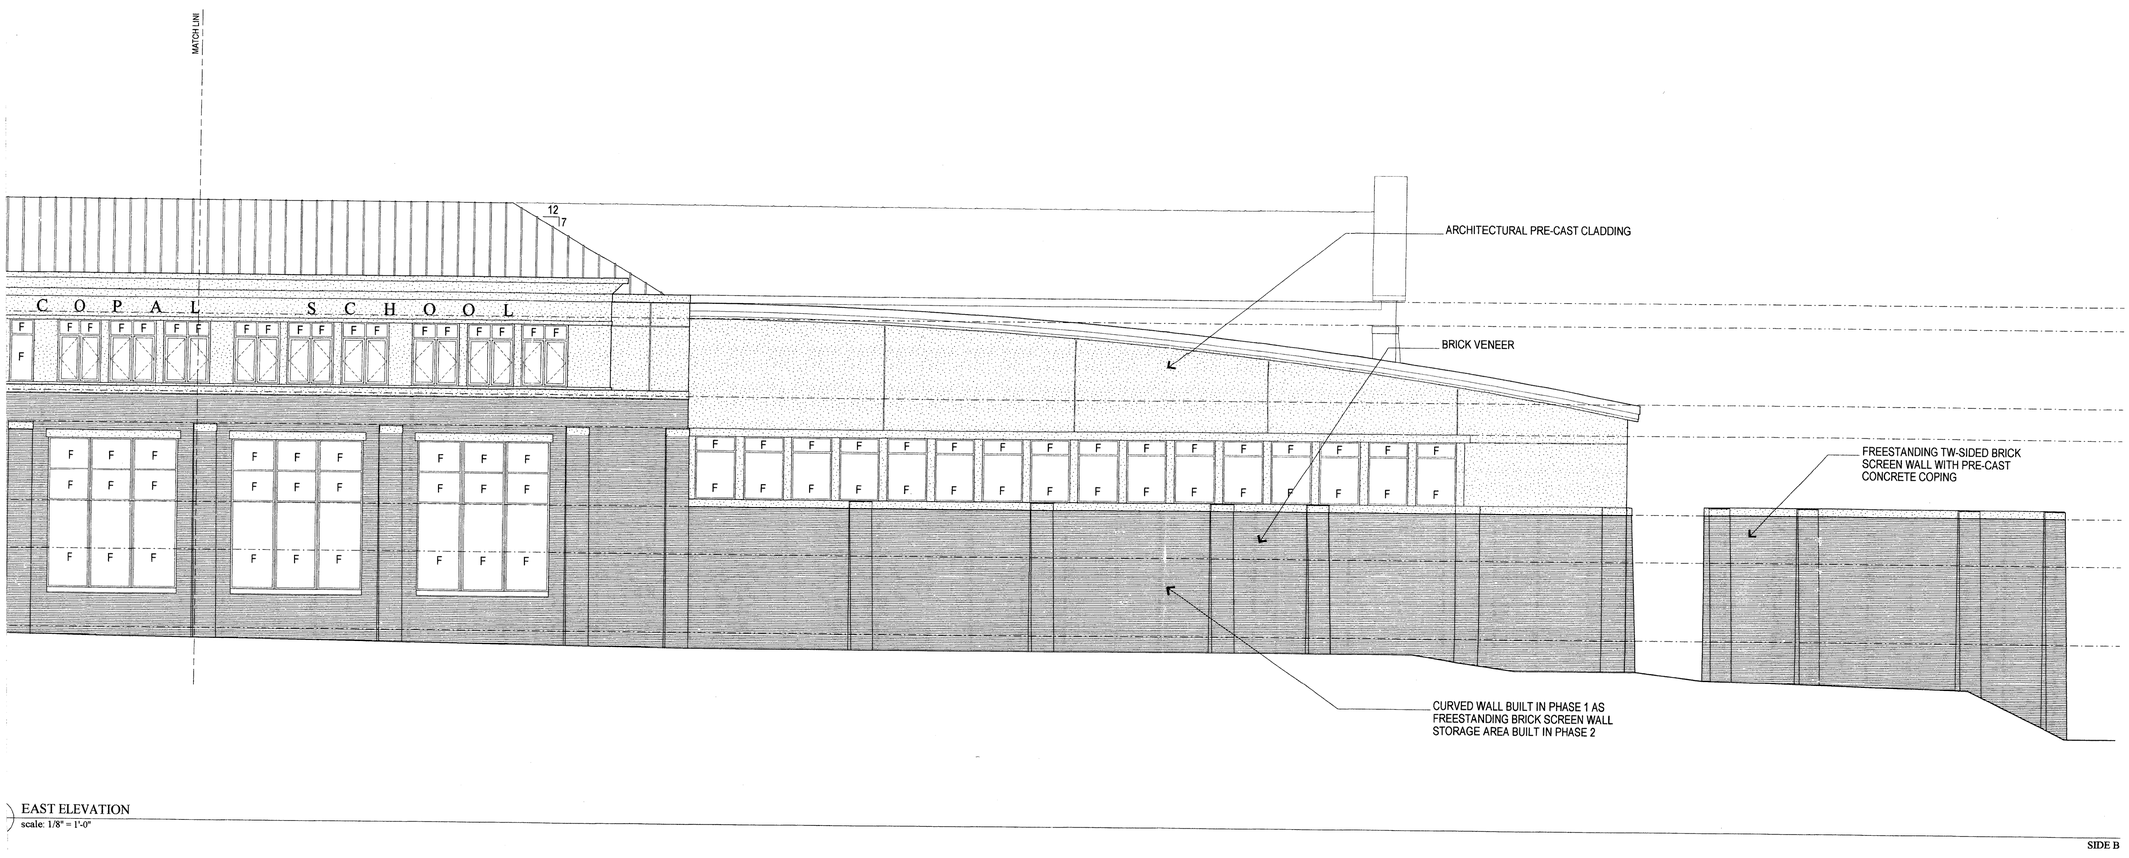

EAST ELEVATION
scale: 1/8" = 1'-0"

SIDE B

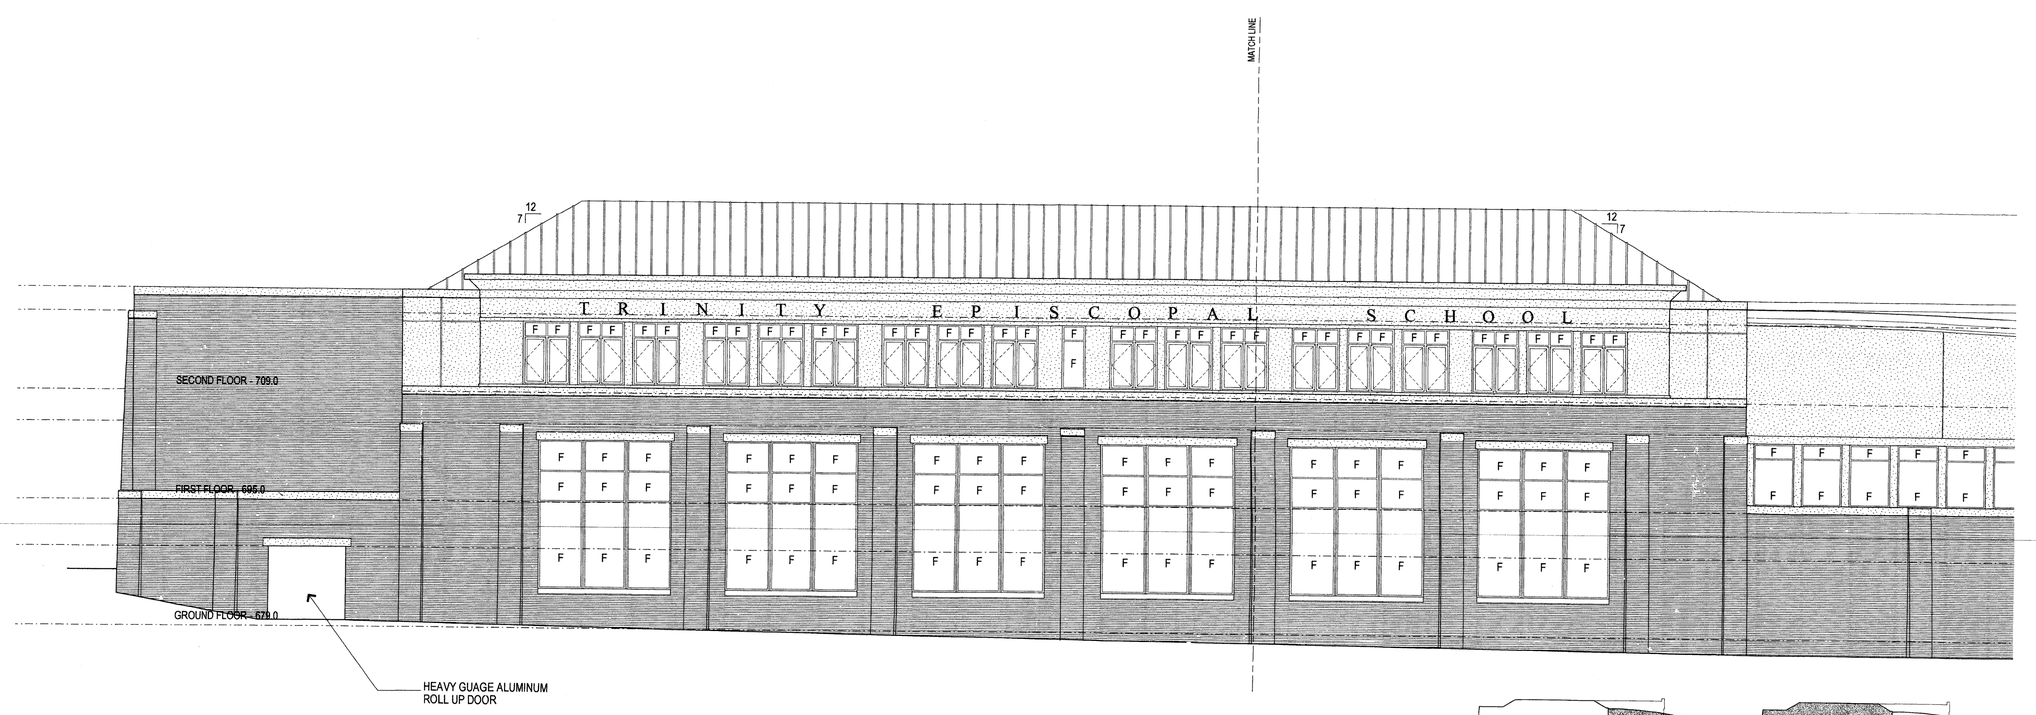

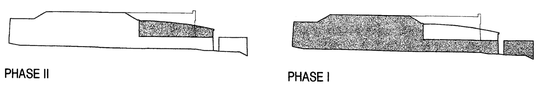

1 A2.1 EAST ELEVATION
scale: 1/8" = 1'-0"

SIDE A

TRINITY EPISCOPAL SCHOOL
750 EAST NINTH STREET
CHARLOTTE, NC

21 FEBRUARY 2002
DESIGN DEVELOPMENT SET

EAST ELEVATIONS

CRAFT. SOLUTIONS.

FMKA.0118

A2.1