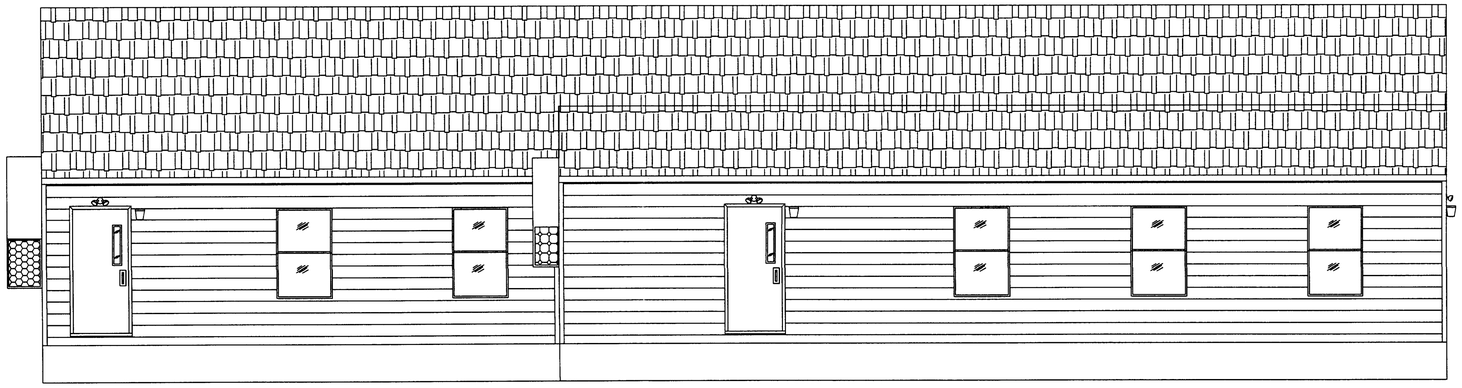

BACK

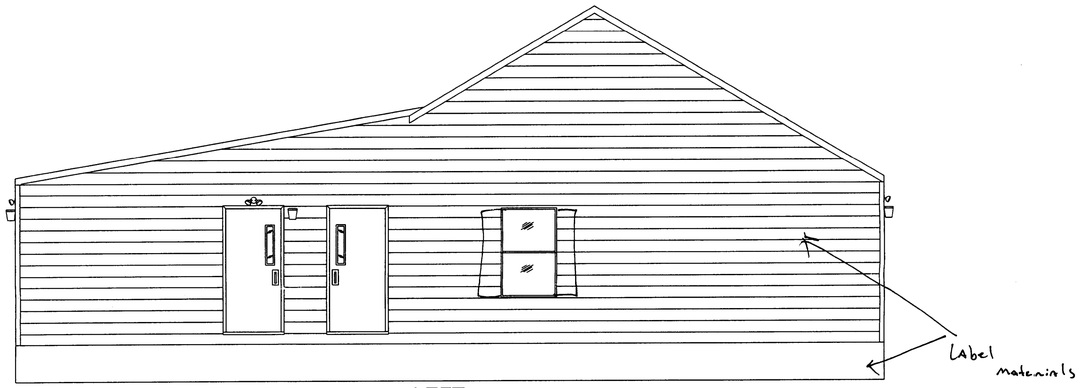

LEFT

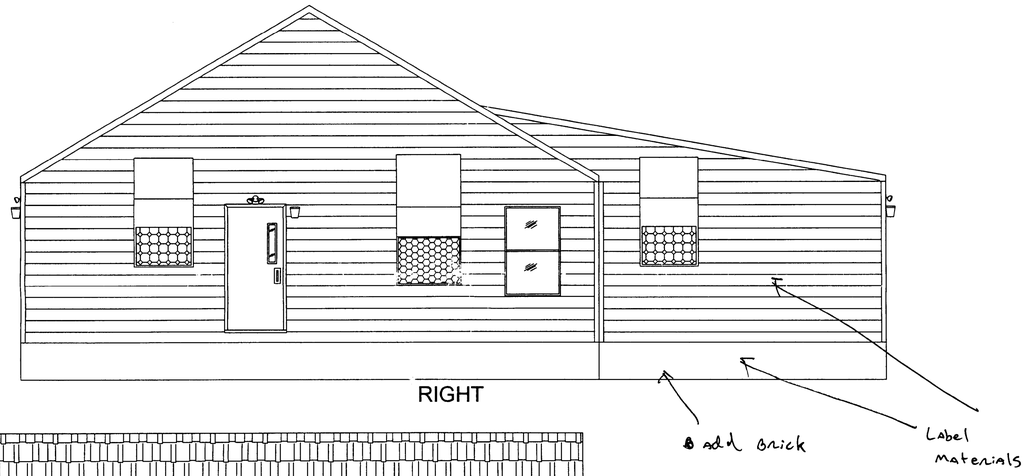

RIGHT

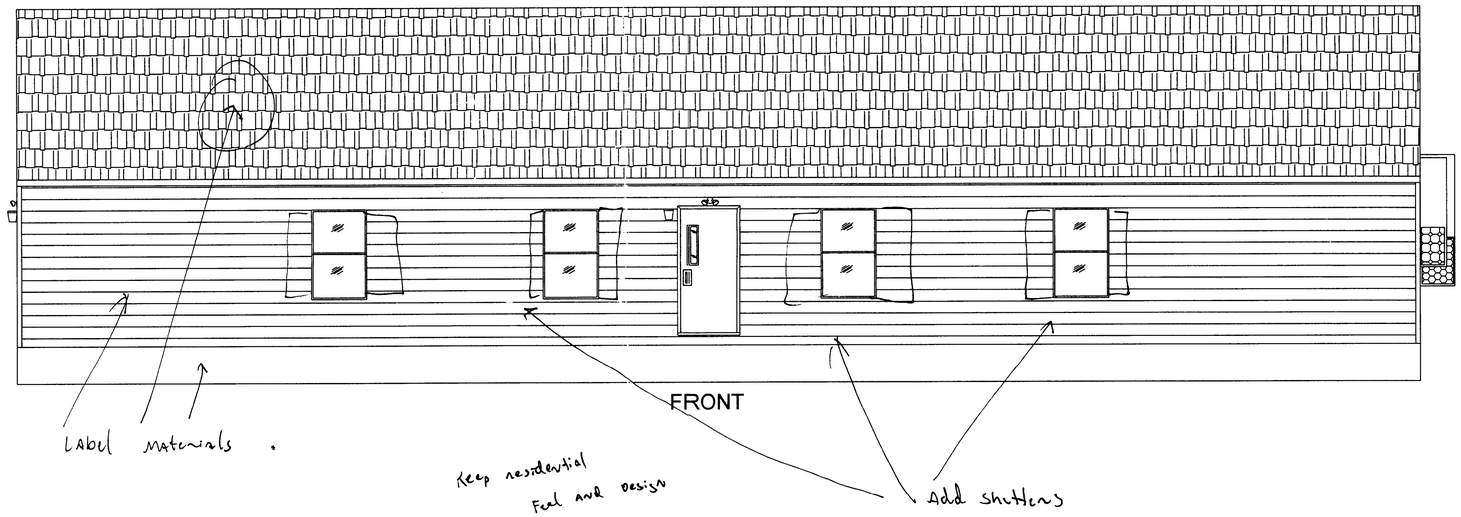

FRONT

ELEVATION NOTES: TYPICAL

SEE CROSS SECTION FOR METHOD OF ROOF VENTILATION.

HANDICAP RAMP(S), STAIR(S), AND HANDRAILS ARE SITE INSTALLED, DESIGNED BY OTHERS AND SUBJECT TO LOCAL JURISDICTION.

FOUNDATION ENCLOSURE (WHEN PROVIDED) MUST HAVE 1 SQUARE FOOT NET VENT AREA PER 1/150TH OF THE FLOOR AREA AND AN 18"x24" MINIMUM CRAWL SPACE ACCESS. SITE INSTALLED BY OTHERS SUBJECT TO LOCAL JURISDICTION.

ARCHITECT:
ROBERT E. GREGG
630 CHESTNUT ST.
CLEARWATER, FL 33756

SUNSHINE MANUFACTURED STRUCTURES, INC.
850 GOLD HILL AVE.; ROCKWELL, NC 28138
TELE NO.: (704)279-6600 FAX NO.: (704)279-7749

DATE: 09-17-09	THIRD PARTY: HWCNC, P.C. 1627 S. MYRTLE AVE CLEARWATER, FL 33759		
CODES: NC EDUCATION DAYCARE			
LABELS: NC, HWCNCPC	REVISIONS:	DRAWN BY: BDJ	ARCHITECT REG
SCALE: 1/4" = 1'-0"			
SERIAL #: TRI4880 Q10288 A-C		48 X 76	
ELEVATION		HWC NO. 1920-	SHEET 6 OF 6