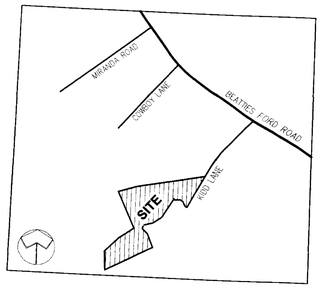

VICINITY MAP
N.T.S.

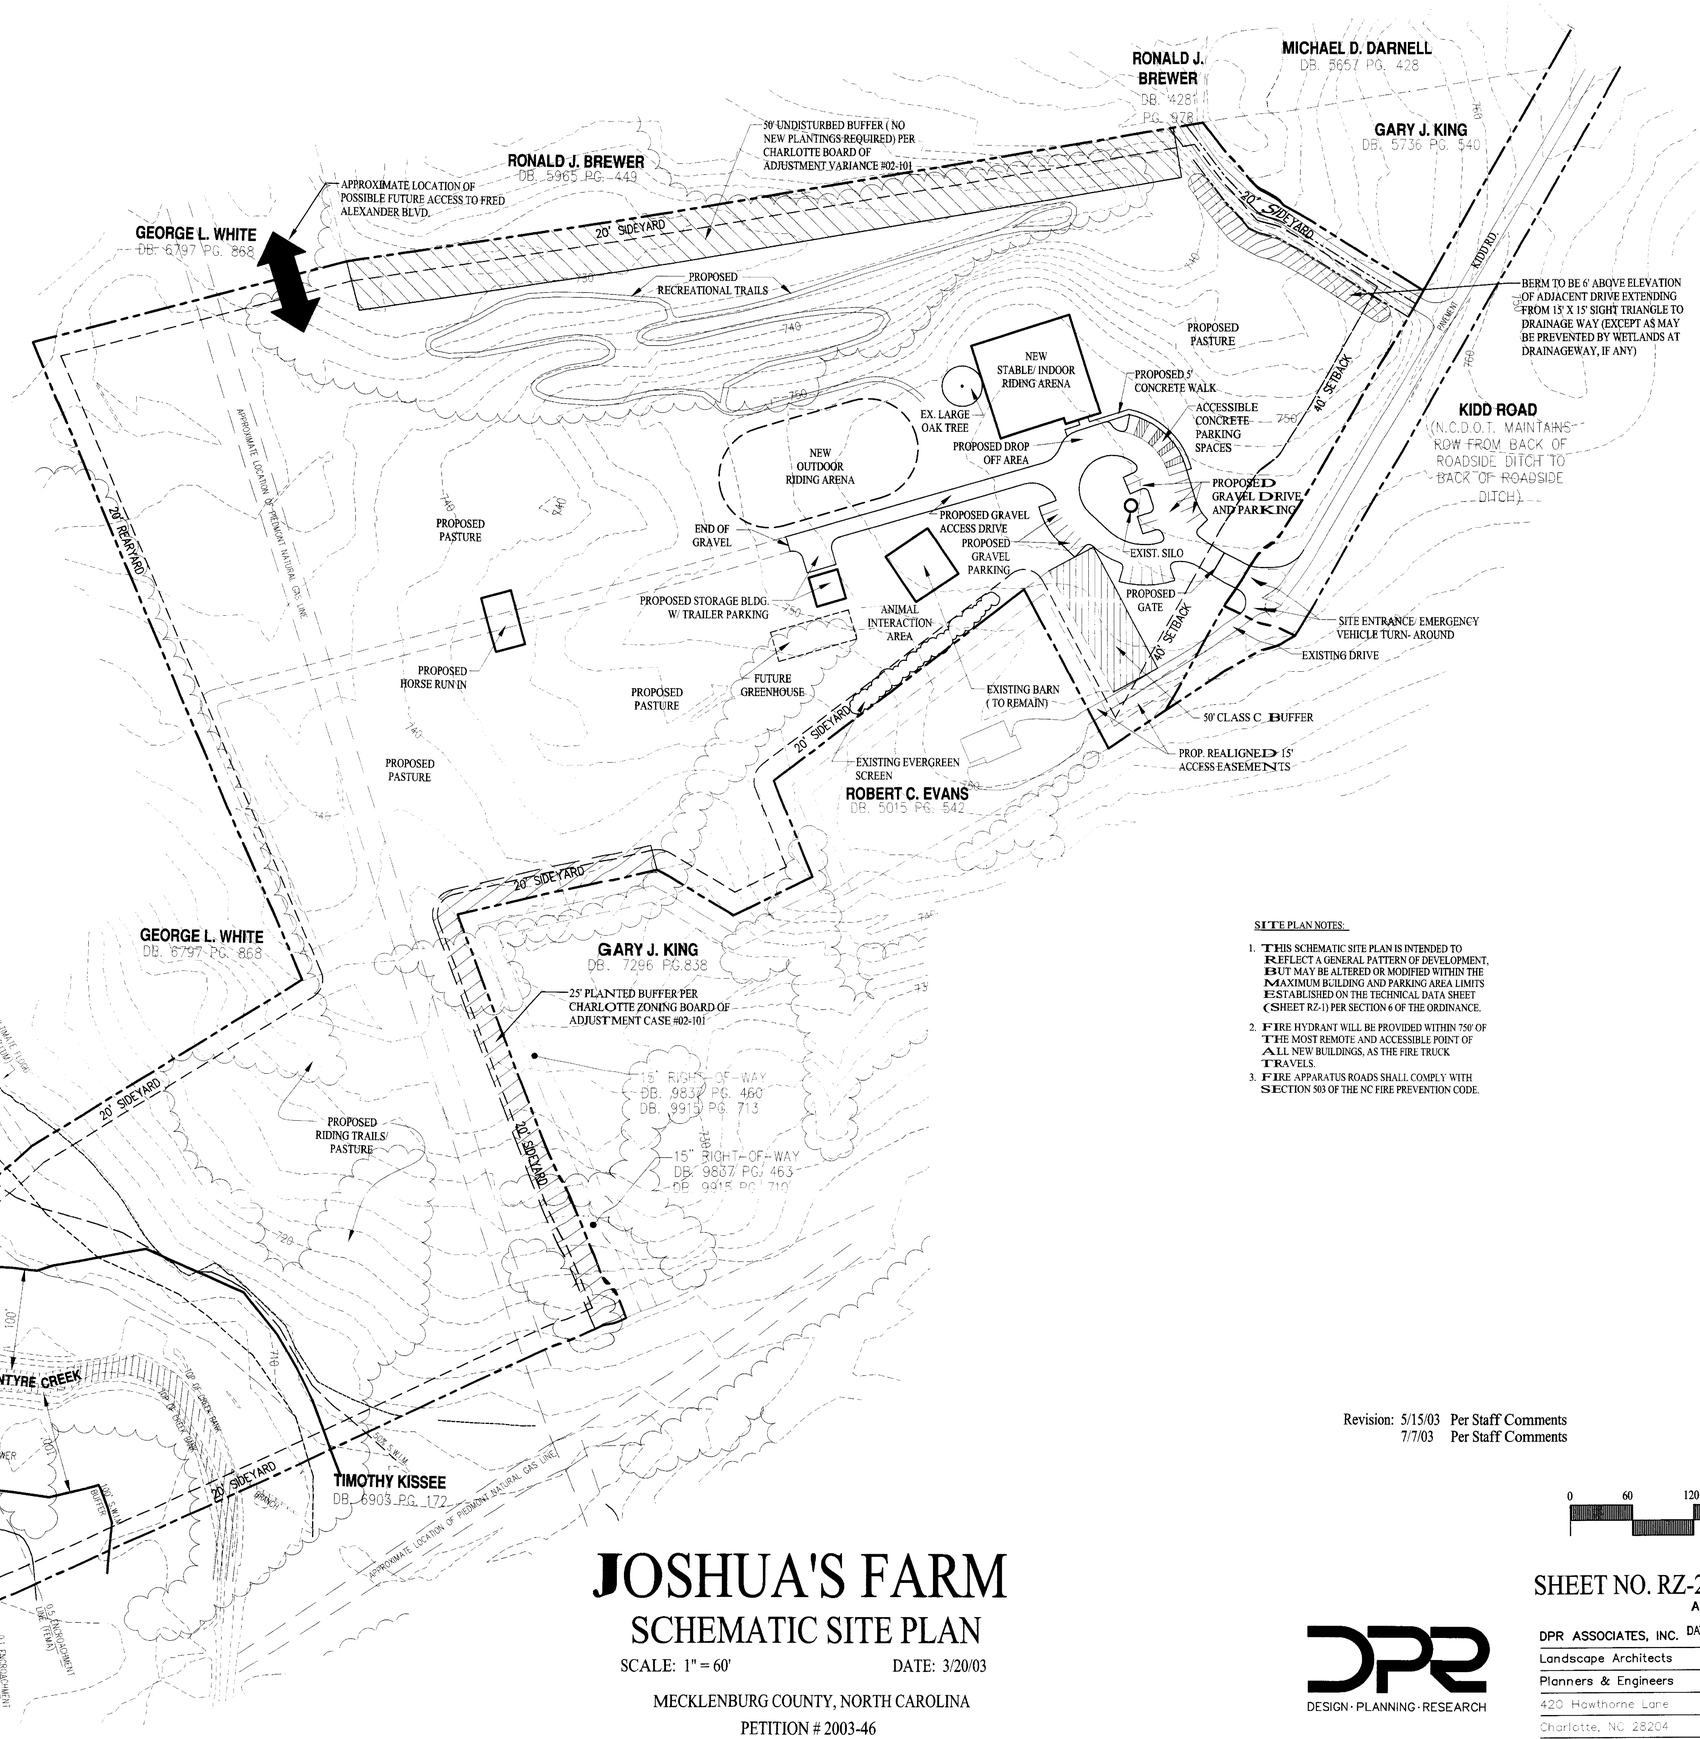

SITE PLAN NOTES:

1. THIS SCHEMATIC SITE PLAN IS INTENDED TO REFLECT A GENERAL PATTERN OF DEVELOPMENT, BUT MAY BE ALTERED OR MODIFIED WITHIN THE MAXIMUM BUILDING AND PARKING AREA LIMITS ESTABLISHED ON THE TECHNICAL DATA SHEET (SHEET RZ-1) PER SECTION 6 OF THE ORDINANCE.
2. FIRE HYDRANT WILL BE PROVIDED WITHIN 750' OF THE MOST REMOTE AND ACCESSIBLE POINT OF ALL NEW BUILDINGS, AS THE FIRE TRUCK TRAVELS.
3. FIRE APPARATUS ROADS SHALL COMPLY WITH SECTION 503 OF THE NC FIRE PREVENTION CODE.

Revision: 5/15/03 Per Staff Comments
7/7/03 Per Staff Comments

North

0 60 120 240

JOSHUA'S FARM

SCHEMATIC SITE PLAN

SCALE: 1" = 60' DATE: 3/20/03

MECKLENBURG COUNTY, NORTH CAROLINA

PETITION # 2003-46

SHEET NO. RZ-2 OF 2

APPROVED BY CITY COUNCIL

DESIGN · PLANNING · RESEARCH

DPR ASSOCIATES, INC.
Landscape Architects
Planners & Engineers
420 Hawthorne Lane
Charlotte, NC 28204
704/332-1204