MATERIAL SCHEDULE

PAINT SCHEDULE

ALL E.I.F.S. COLORS TO MATCH ICI PAINT COLORS

TAG	MANUFACTURER	COLOR & - SPECIFY	ORDER	NOTES
PNT-1	X	WHITE		
PNT-2	X	GREEN		
PNT-3	X	BLUE		
PNT-4	X	GRAY		

MASONRY SCHEDULE

TAG	MANUFACTURER	COLOR	FINISH	NOTES
B-1	TRIANGLE BRICK	TERRACOTTA WIRECUT	MODULAR	
B-2	TAYLOR CLAY PRODUCTS	322 GRAY WIRECUT	MODULAR	
B-3	TAYLOR CLAY PRODUCTS	301 BUFF WIRECUT	MODULAR	

EXTERIOR FINISH NOTES

1. ALL EXTERIOR STEEL RAILINGS TO BE PAINTED.
3. HOLLOW METAL FRAMES AND DOORS TO BE PAINTED TO MATCH BRICK OR E.I.F.S. ADJACENT TO DOOR.
5. CANVAS AWNING COLOR TO BE DETERMAINED.

Overcash Demmitt Architects

2010 south tryon street suite 1a
charlotte north carolina 28203
voice • 704.332.1615
fax • 704.332.0117
web • www.odarch.com

YORK DEVELOPMENT GROUP

SOUTHPOINTE
NEIGHBORHOOD CENTER

Pineville, North Carolina

KEY PLAN

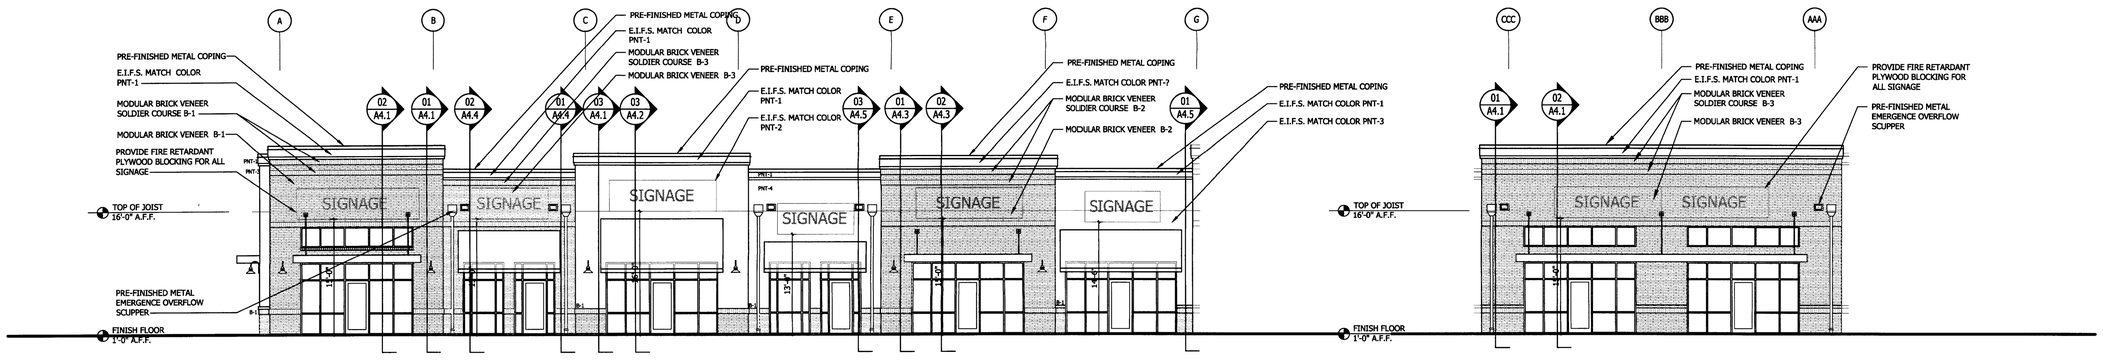

03 SOUTH EAST ELEVATION — scale: 1/8" = 1'-0"

02 PARKING CORNER ELEVATION — scale: 1/8" = 1'-0"

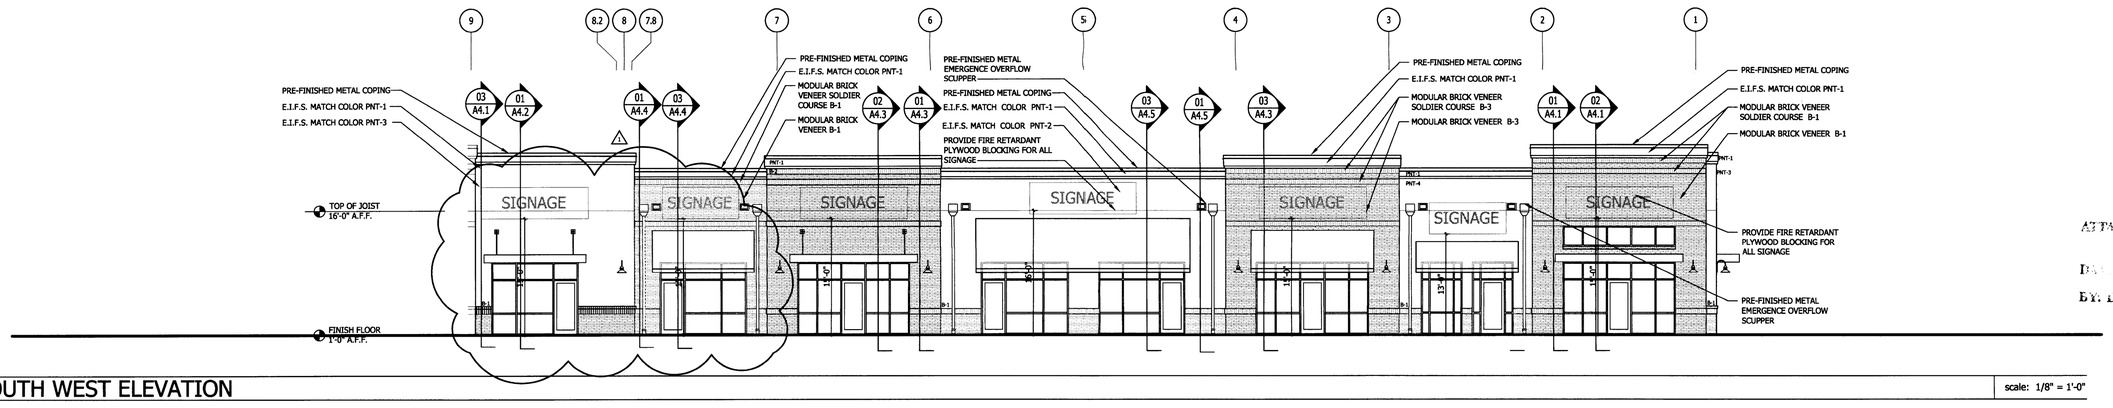

01 SOUTH WEST ELEVATION — scale: 1/8" = 1'-0"

ISSUE	:	DATE
FOR CONSTRUCTION	:	07/10/07
REVISION 1	:	08/27/07
---	:	---
---	:	---
ELEVATIONS

ATTACHED TO ADMINISTRATIVE APPROVAL DATED: October 12 2007

BY: DEBRA D. CAMPBELL

2007-04

A2.2

Copyright 2007, Overcash Demmitt Architects

ODA No. 062070.03 CADD File: draw/2076_A2-1.dwg

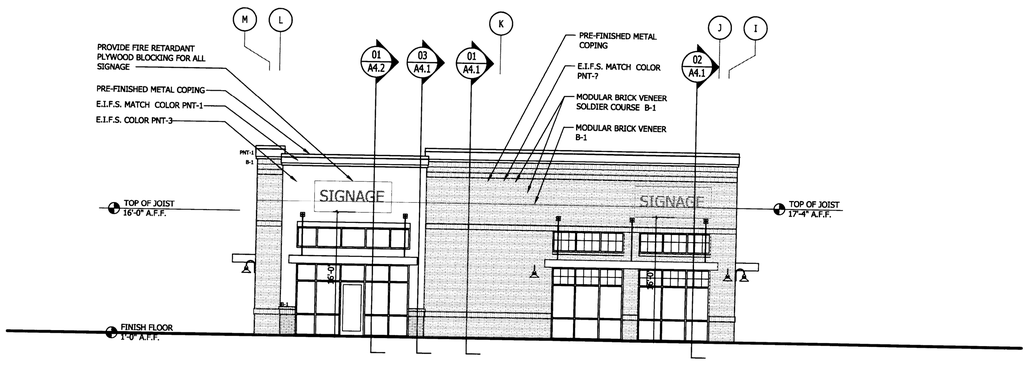

05 WEST END ELEVATION — scale: 1/8" = 1'-0"

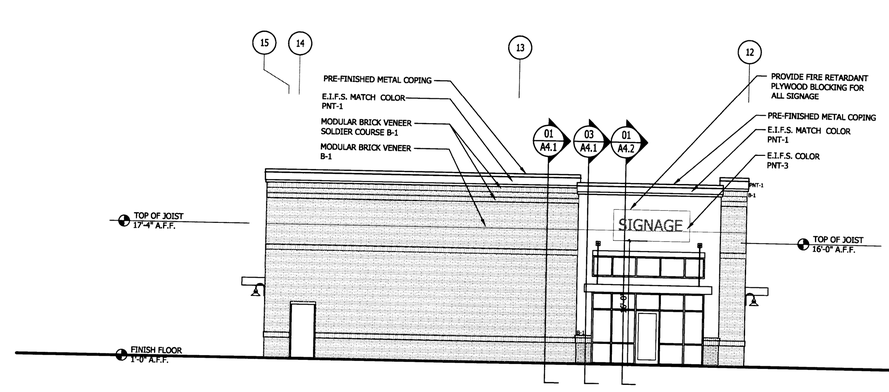

04 SOUTH END ELEVATION — scale: 1/8" = 1'-0"

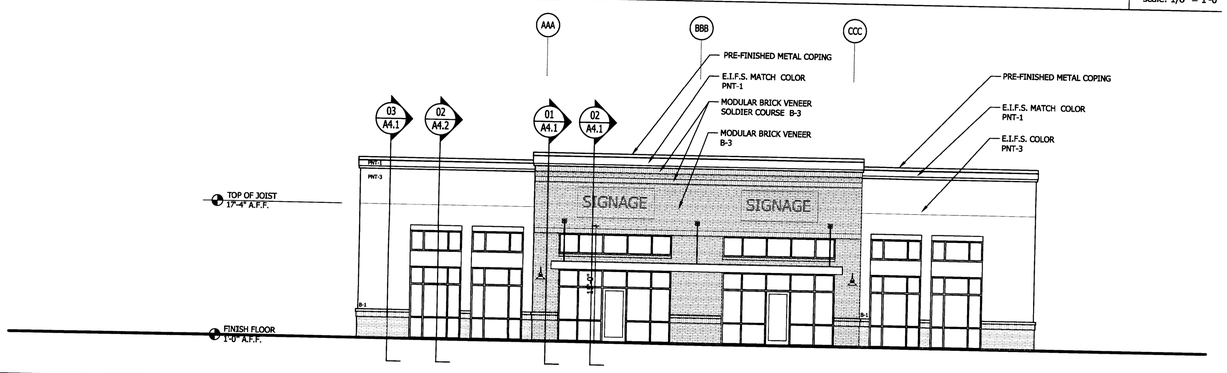

03 STREET CORNER ELEVATION — scale: 1/8" = 1'-0"

02 WINDS CROSSING ELEVATION — scale: 1/8" = 1'-0"

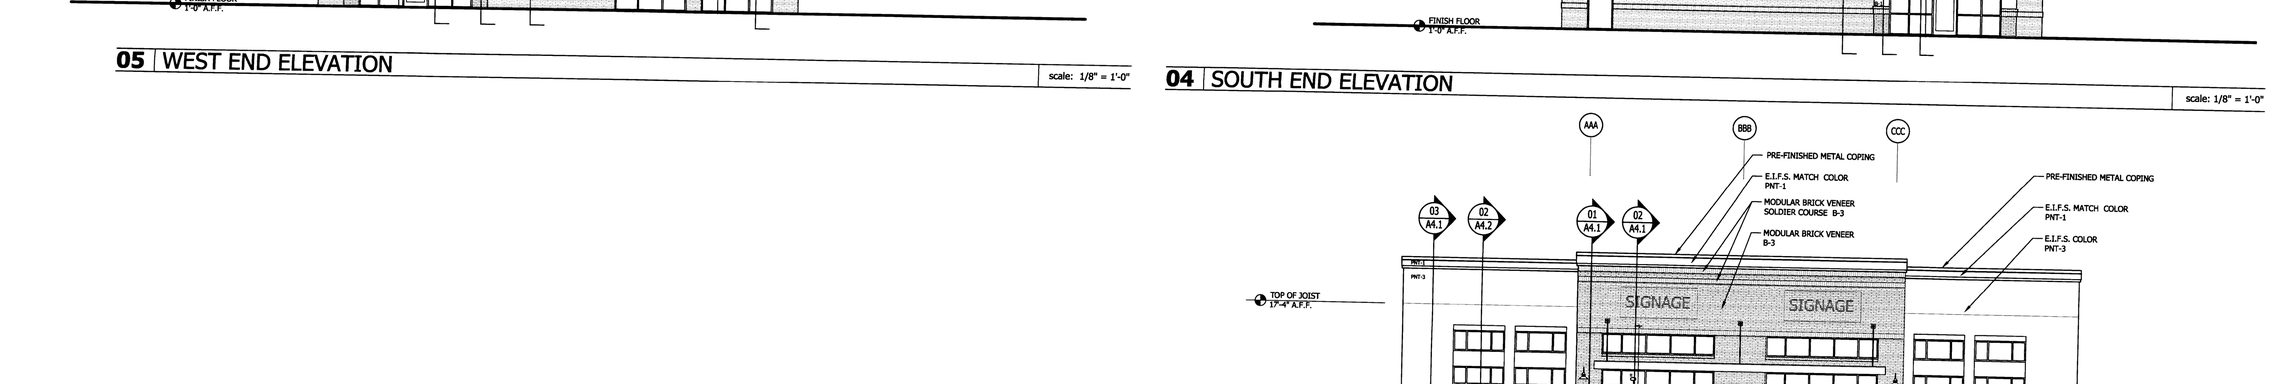

01 CAROWINDS BOULEVARD ELEVATION — scale: 1/8" = 1'-0"

ISSUE	:	DATE
FOR CONSTRUCTION	:	07/10/07
---	:	---
---	:	---
ELEVATIONS

ATTACHED TO ADMINISTRATIVE APPROVAL DATED: October 12 2007

BY: DEBRA D. CAMPBELL

A2.1

Copyright 2007, Overcash Demmitt Architects

ODA No. 062070.03 CADD File: draw/2076_A2-1.dwg