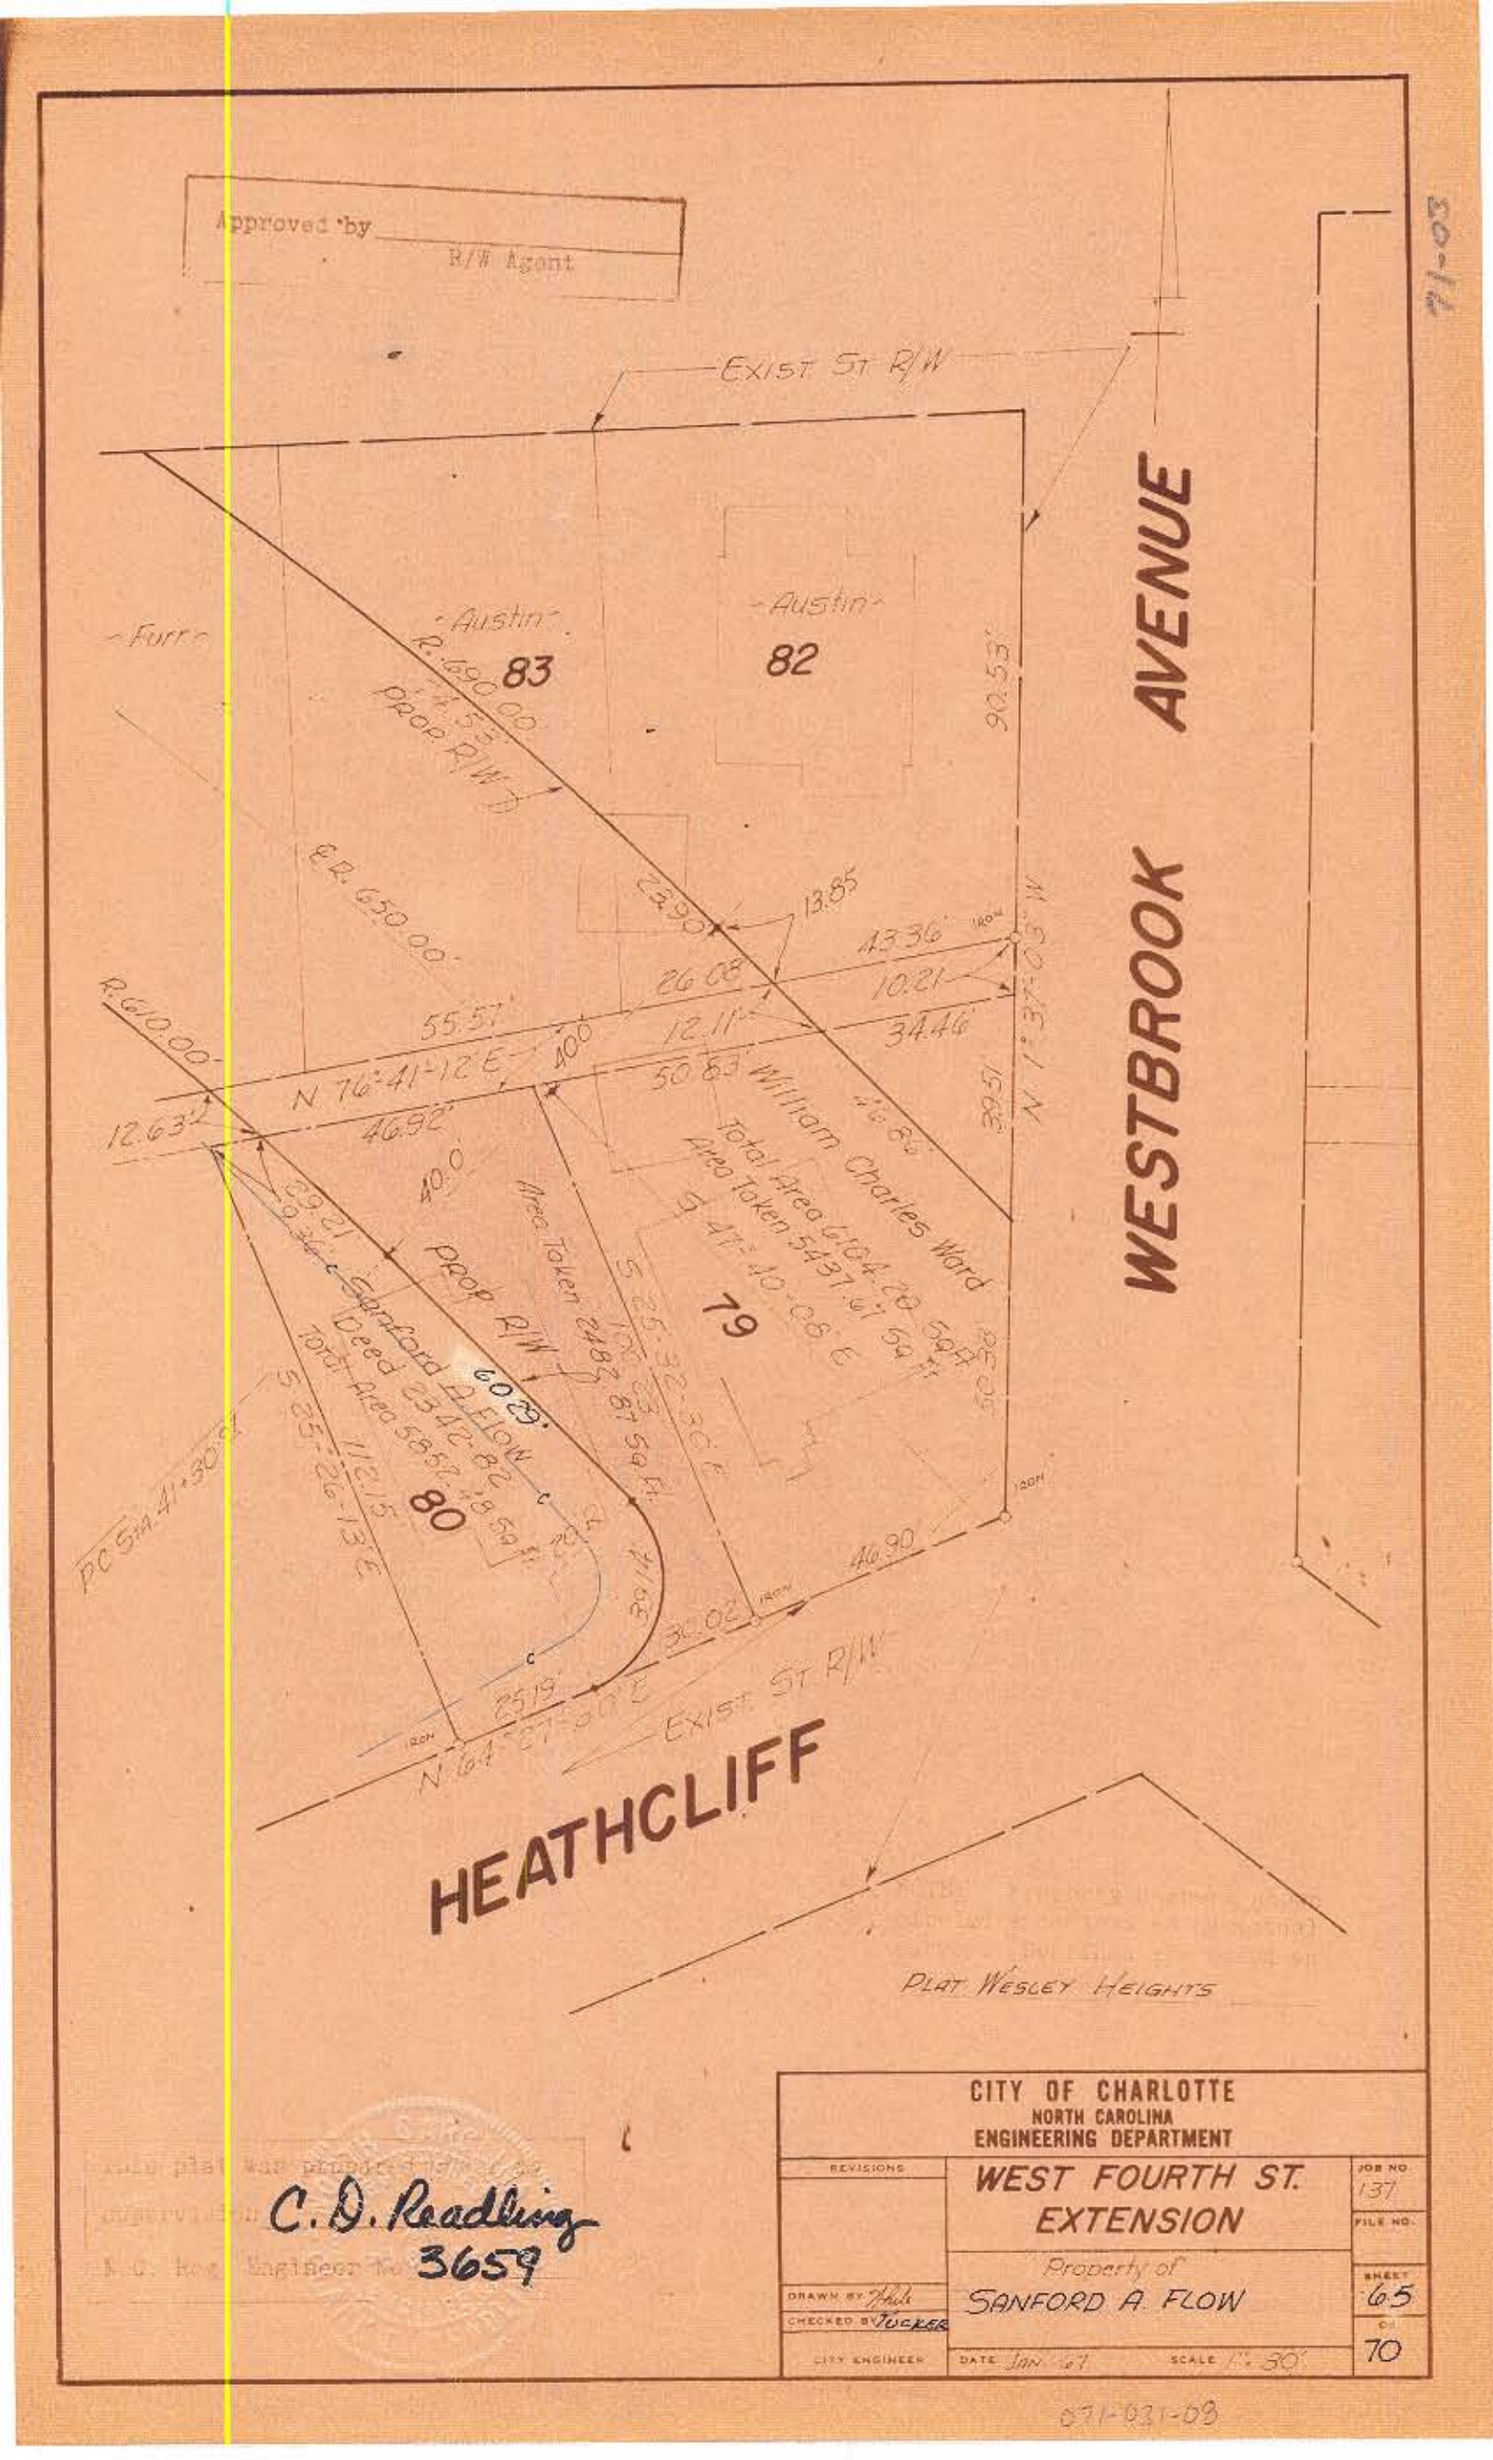

C. D. Readling
3659

CITY OF CHARLOTTE
NORTH CAROLINA
ENGINEERING DEPARTMENT

REVISIONS	WEST FOURTH ST. EXTENSION	JOB NO. 137
		FILE NO.
DRAWN BY JHA	Property of SANFORD A. FLOW	SHEET 65
CHECKED BY TUCKER		OF 70
CITY ENGINEER	DATE JAN '67 SCALE 1"=30'	

071-021-08