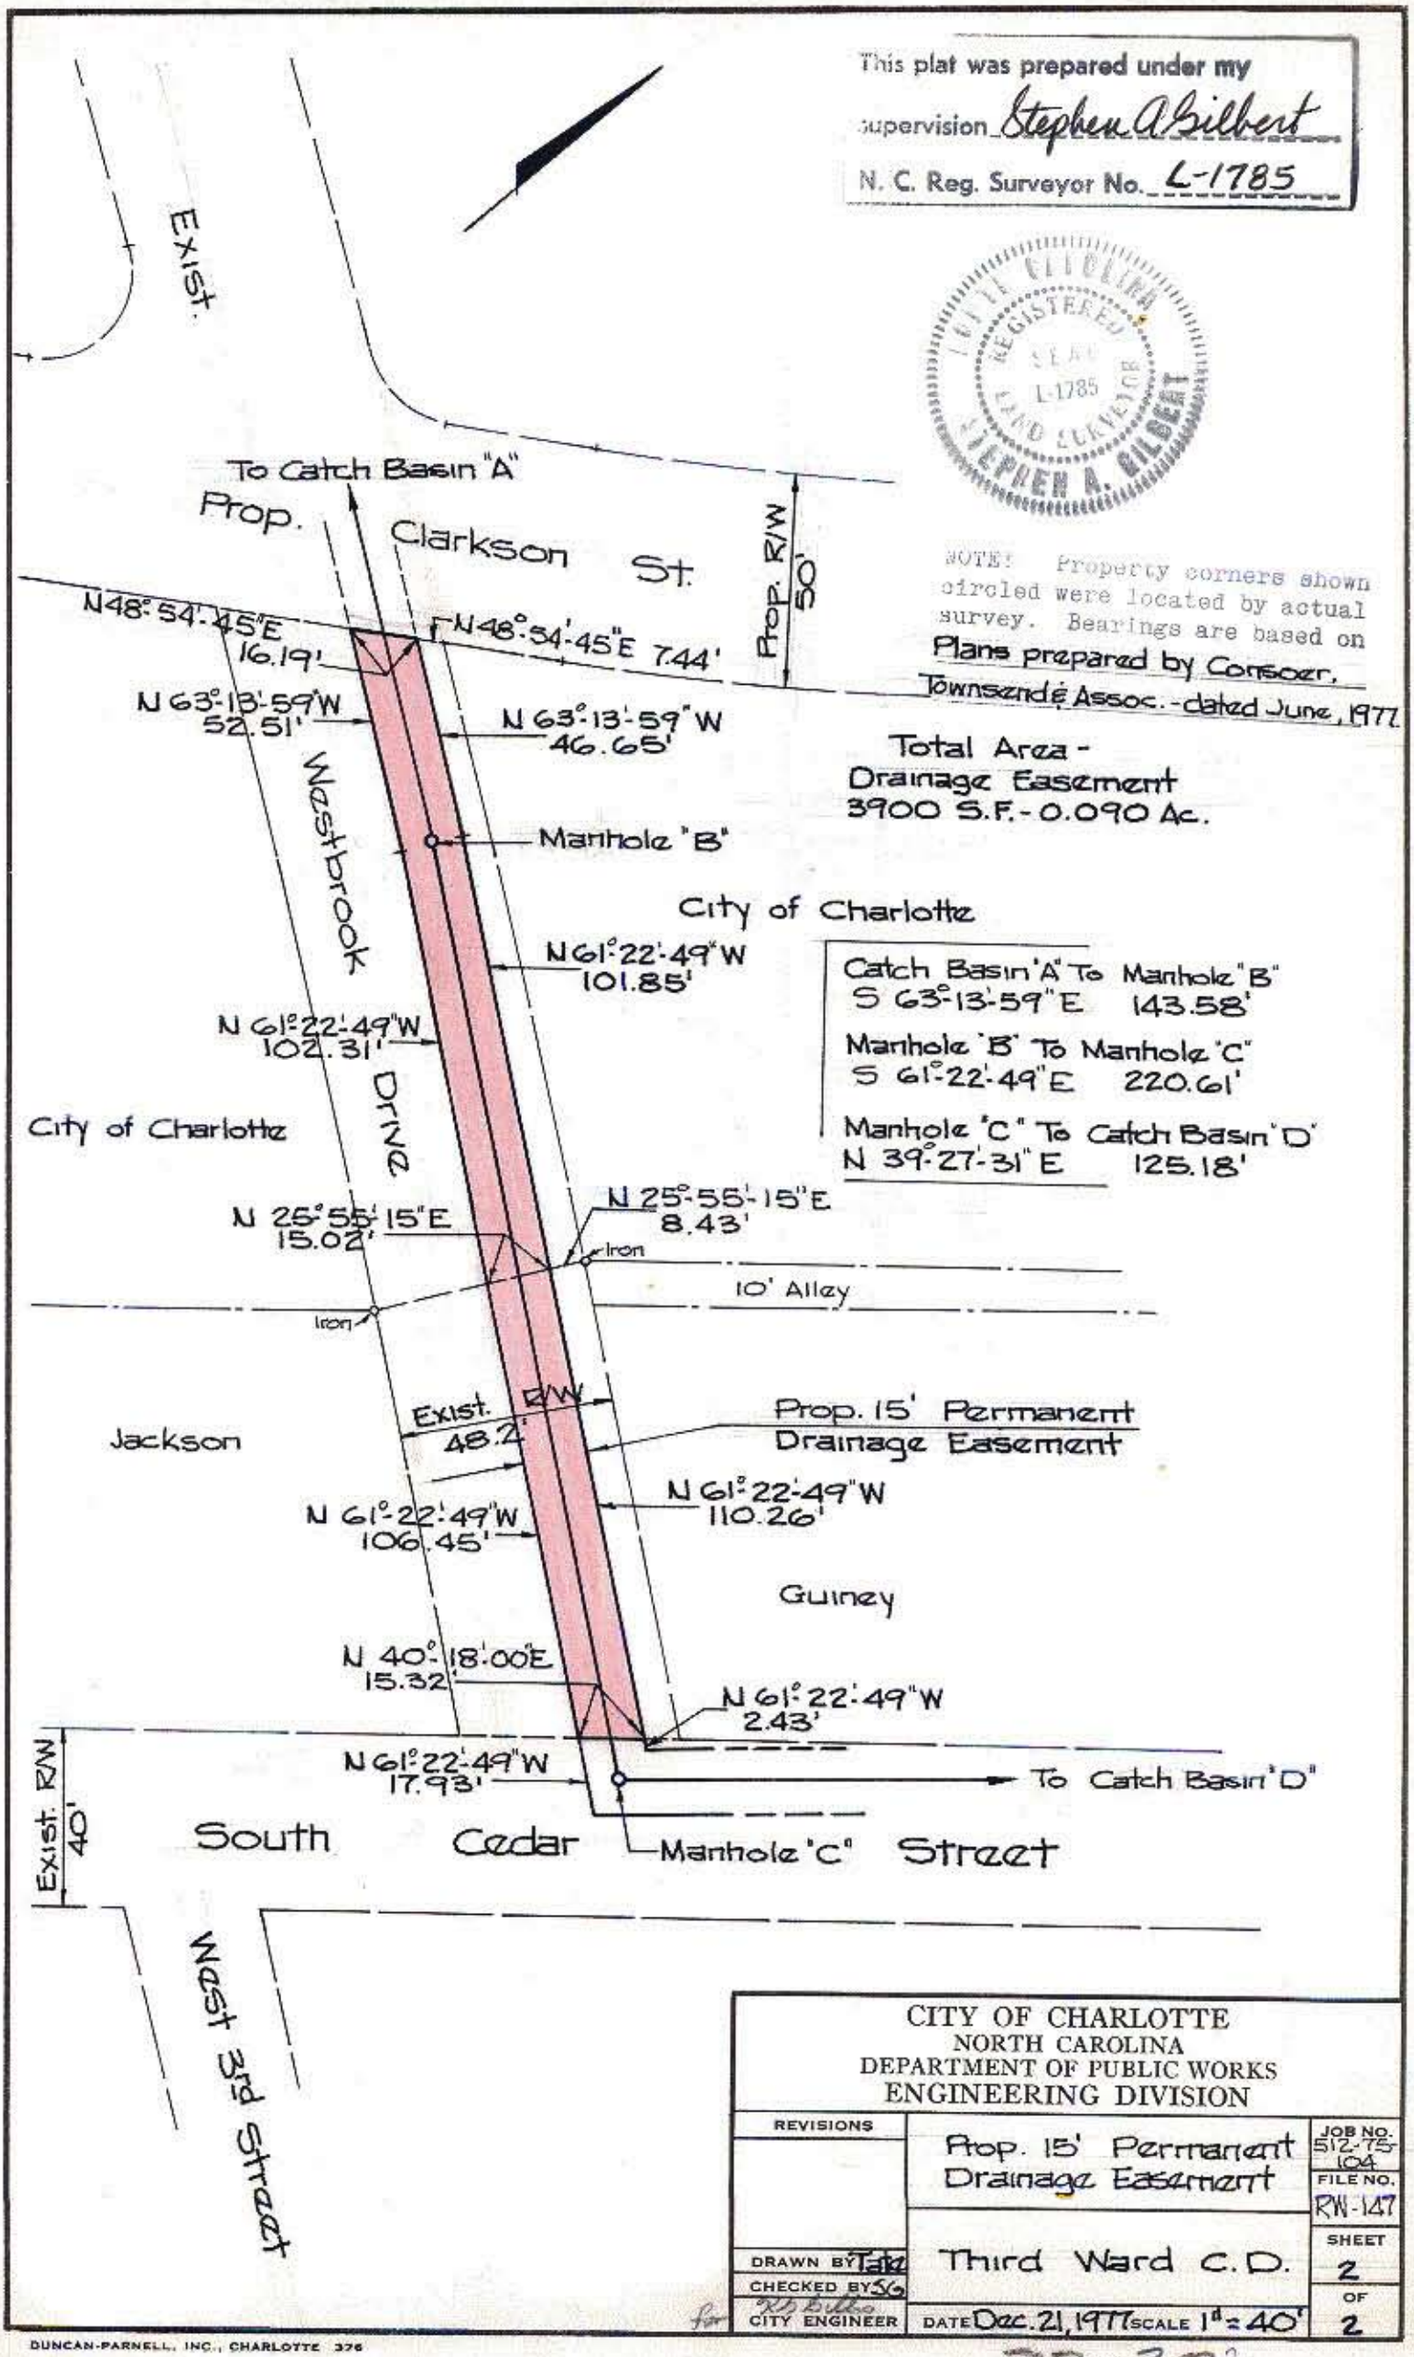

CITY OF CHARLOTTE
NORTH CAROLINA
DEPARTMENT OF PUBLIC WORKS
ENGINEERING DIVISION

REVISIONS	Prop. 15' Permanent Drainage Easement	JOB NO. 512-75-104
		FILE NO. RW-147
DRAWN BY Tate	Third Ward C.D.	SHEET 2
CHECKED BY SG		OF 2
for CITY ENGINEER	DATE Dec. 21, 1977 SCALE 1" = 40'	

DUNCAN-PARNELL, INC., CHARLOTTE 376

73-202