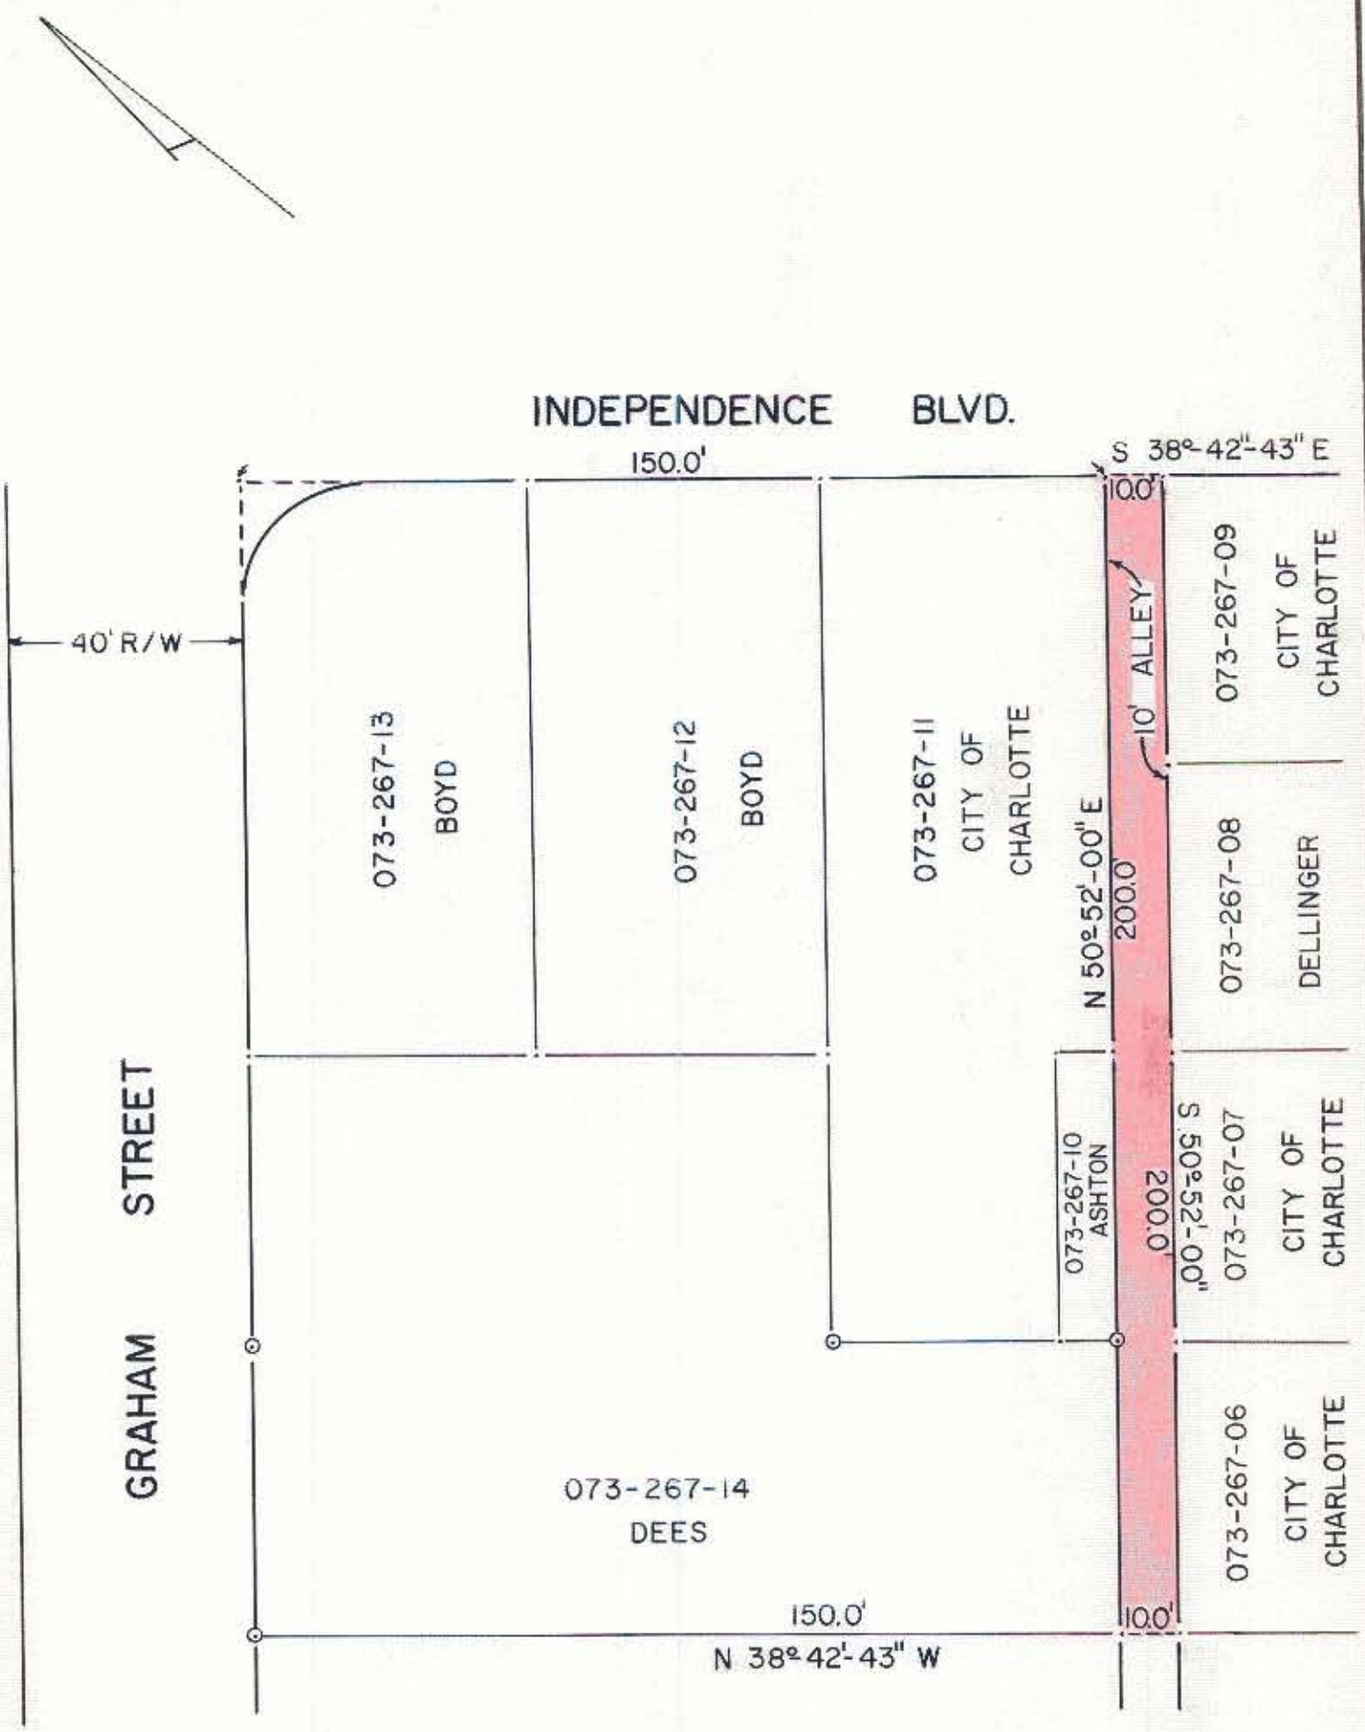

CITY OF CHARLOTTE
NORTH CAROLINA
DEPARTMENT OF PUBLIC WORKS
ENGINEERING DIVISION

REVISIONS	ALLEYWAY TO BE CLOSED	JOB NO.
		FILE NO.
DRAWN BY DES	W. MOREHEAD C.D.	SHEET 1
CHECKED BY		OF 1
CITY ENGINEER	DATE 1-17-80 SCALE 1" = 30'	

DUNCAN-PARNELL, INC., CHARLOTTE 279

22 F267