A-7-H-61

12-H-5-A

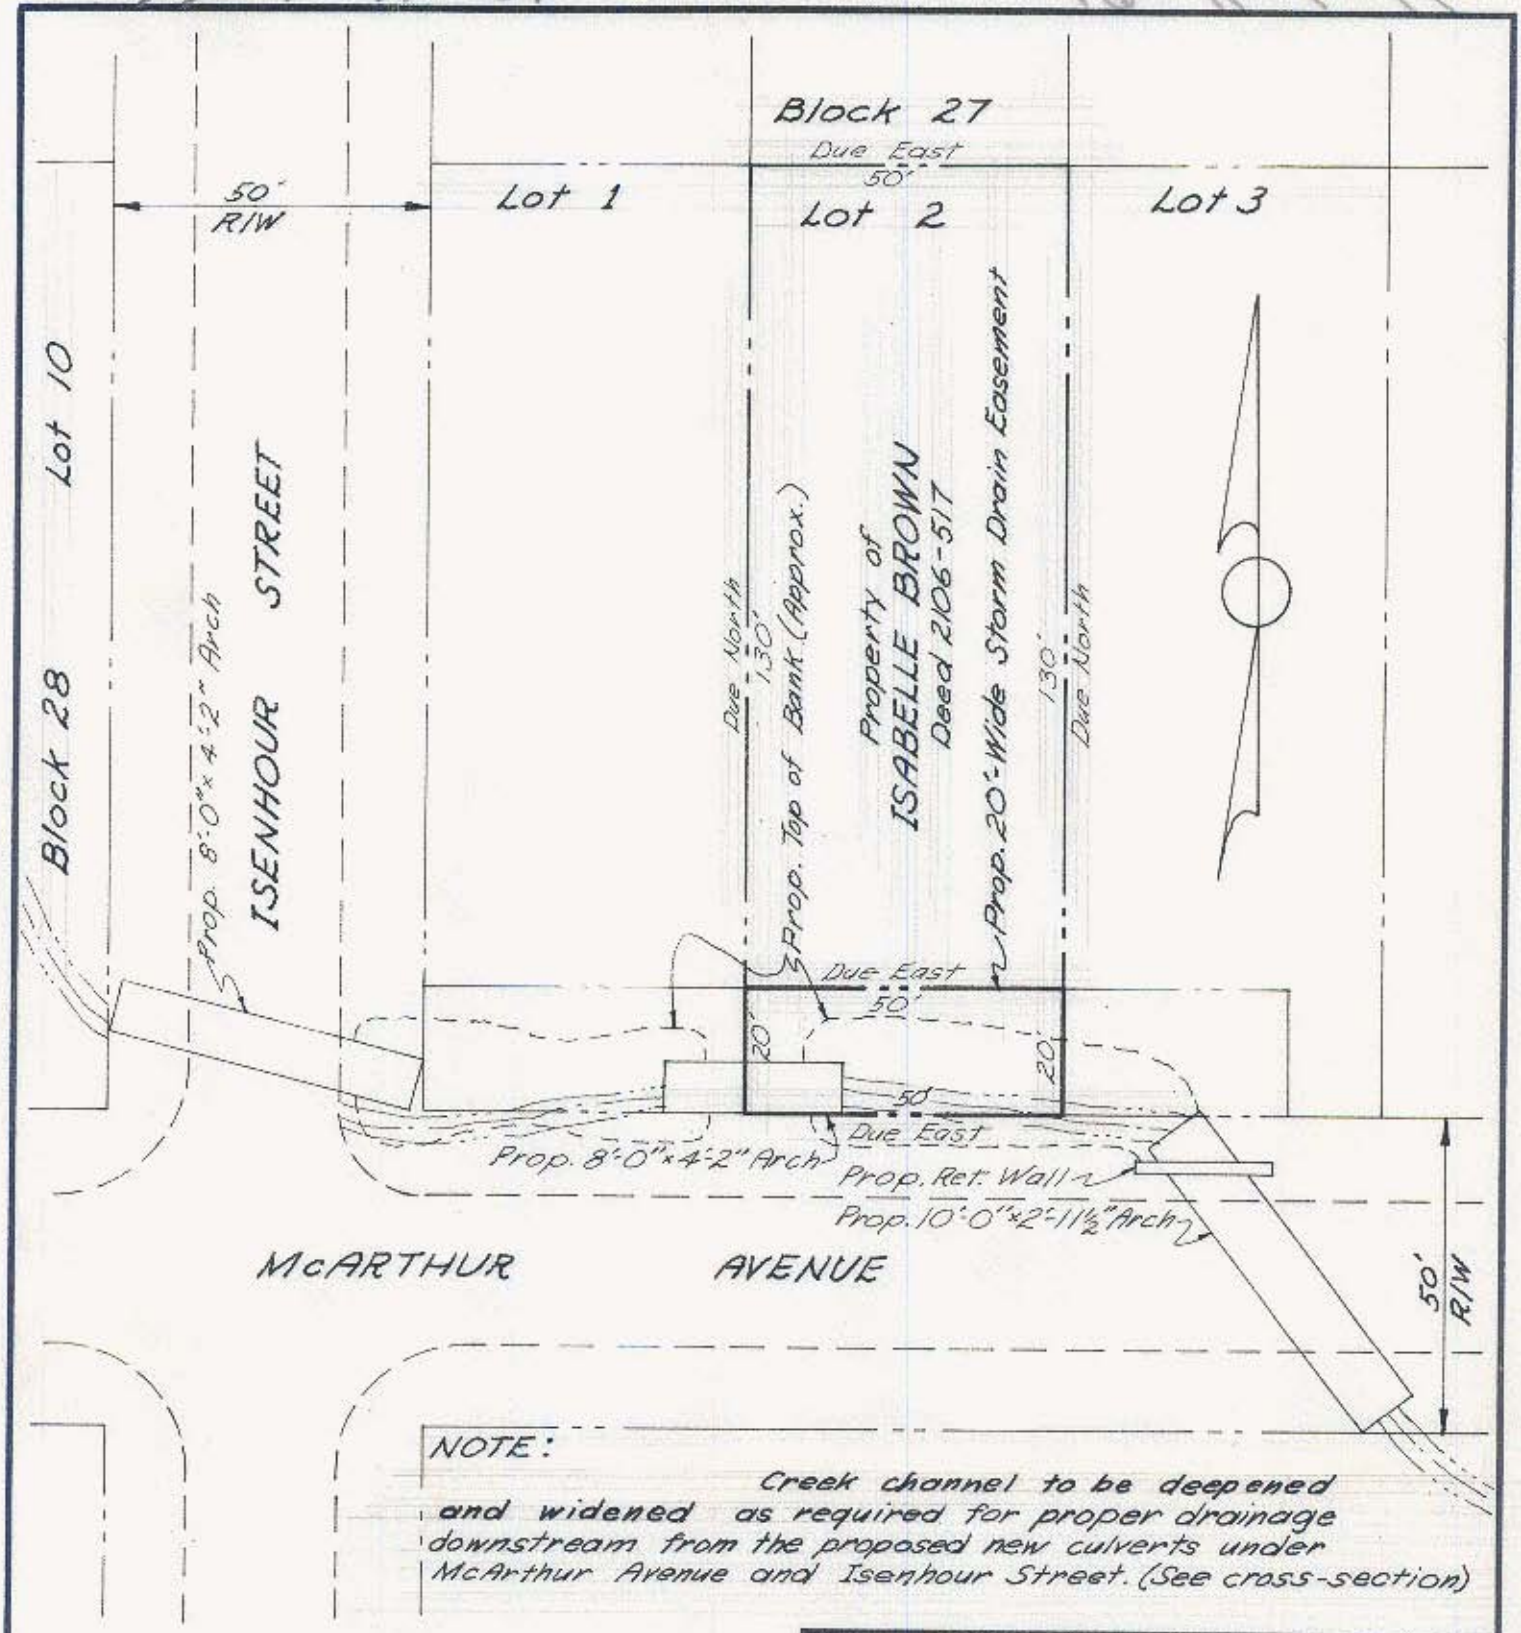

NOTE:

Creek channel to be deepened and widened as required for proper drainage downstream from the proposed new culverts under McArthur Avenue and Isenhour Street. (See cross-section)

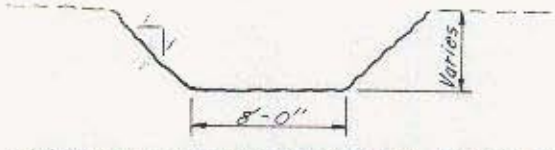

TYPICAL CROSS-SECTION SHOWING PROPOSED CREEK IMPROVEMENT

CITY OF CHARLOTTE
NORTH CAROLINA
ENGINEERING DEPARTMENT

REVISIONS	Creek Channel Improvements on	JOB NO. 513-64 260
		FILE NO.
DRAWN BY B.N.B.	Storm Drn. Easement To Be Purchased From	SHEET 2
CHECKED BY CDR		OF 3
CITY ENGINEER	DATE APR. 1965 SCALE 1"=30'	

77-196-02

12-H-5-A

A-7-H-61