97-07

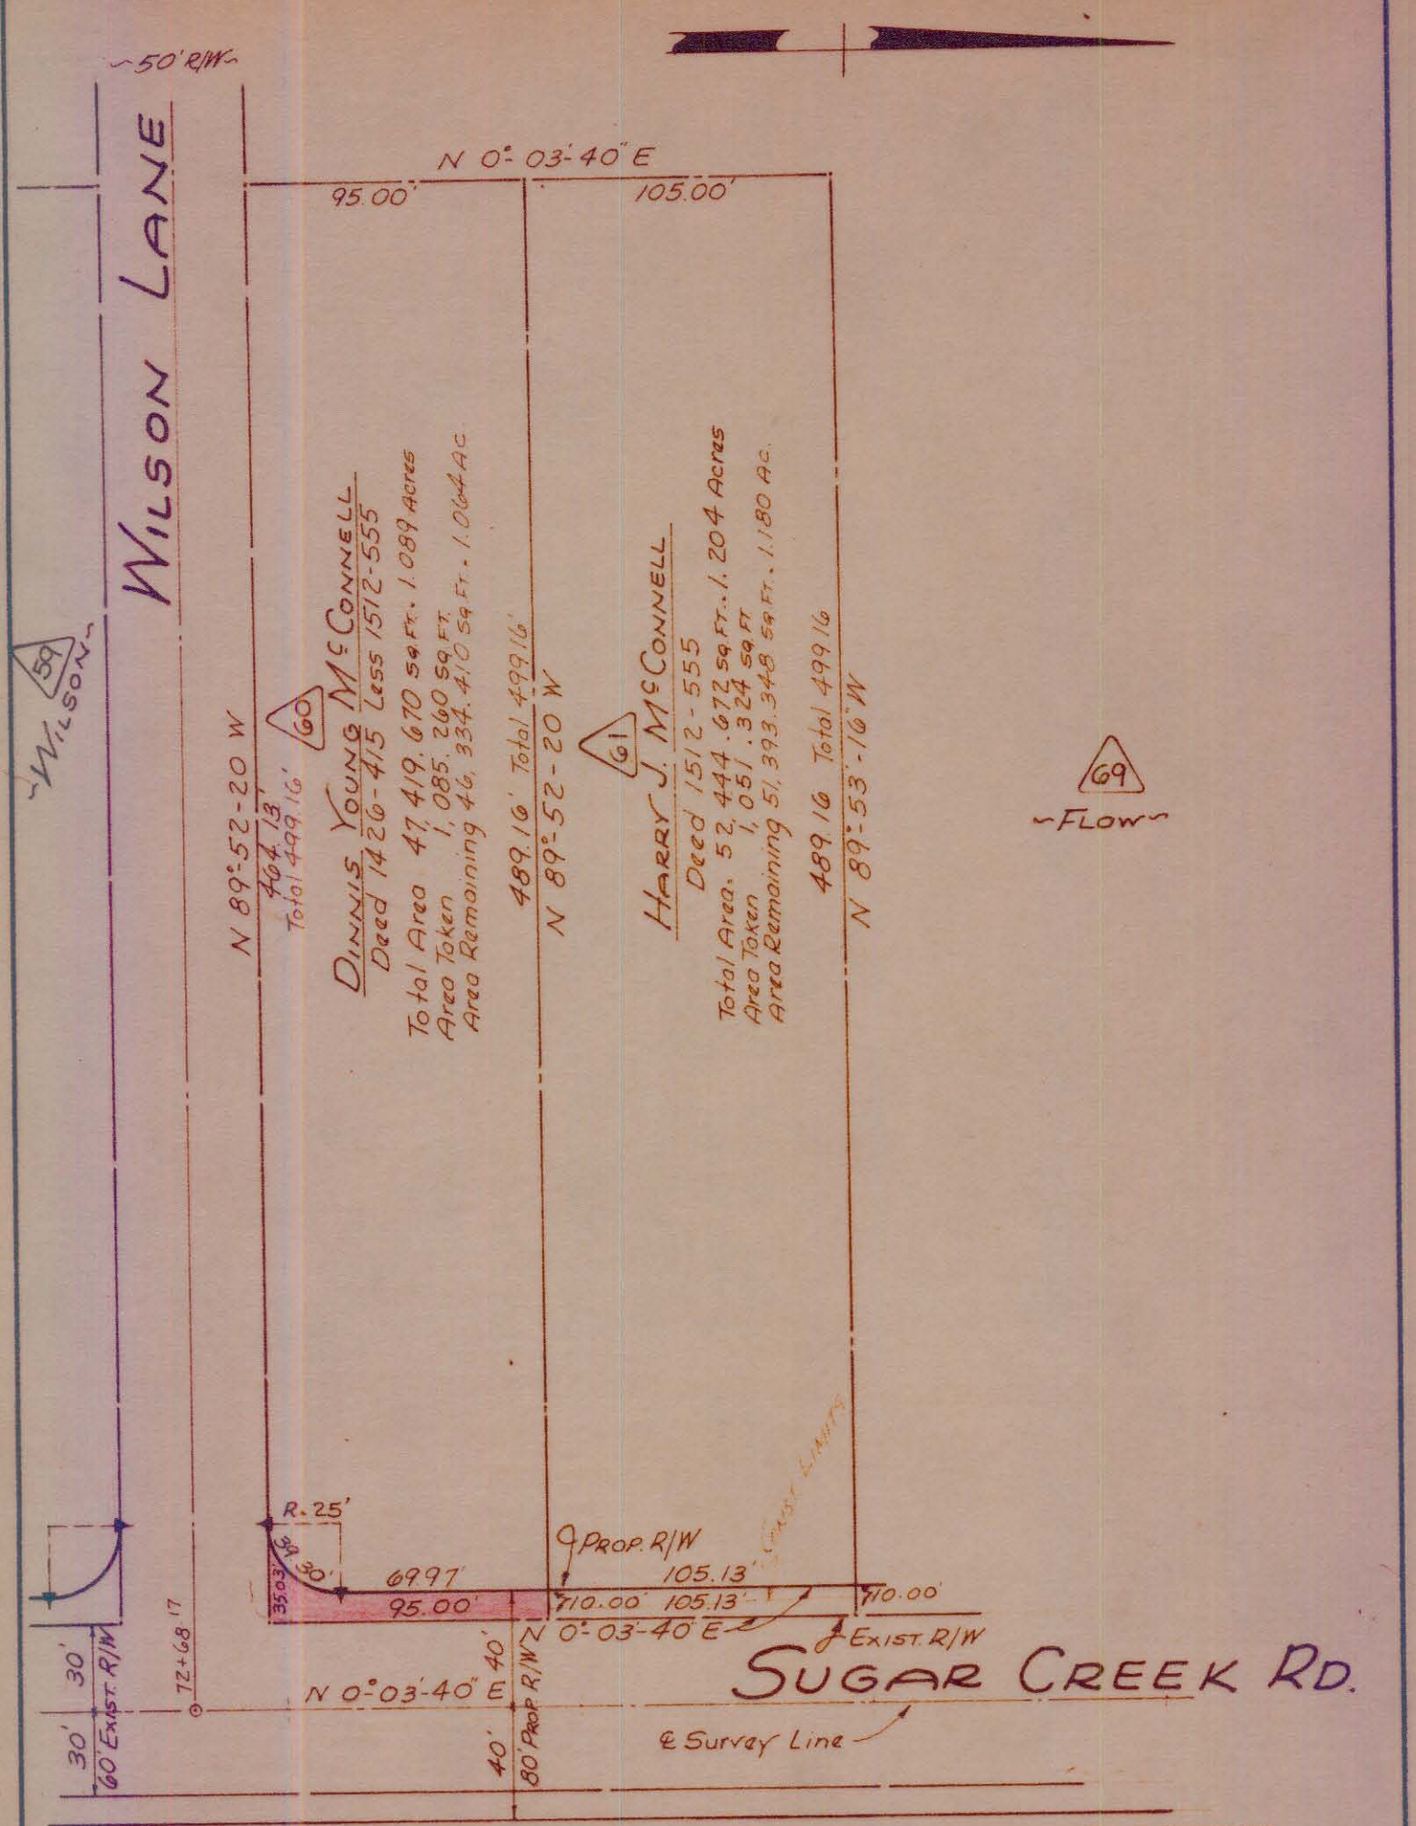

This plat was prepared under my supervision C D Readling
N.C. Reg. Engineer No 3654

NOTE: Property corners shown circled were located by actual survey. Bearings are based on Boundary of Sugaw Ck. Presby Church By A.A. Wallwork 1965

Approved by _____ R/W Agent
STATE PROJ. NO. G.801826

CITY OF CHARLOTTE
NORTH CAROLINA
ENGINEERING DEPARTMENT

REVISIONS	PROPOSED R/W SUGAR CREEK ROAD	JOB NO.
		FILE NO.
	PROPERTY OF D. Y. McCONNELL	SHEET 60 OF 70
DRAWN BY WHITE		
CHECKED BY J.F.T.		
CITY ENGINEER	DATE SEPT. 69 SCALE 1"=60'	

087-071-15/21