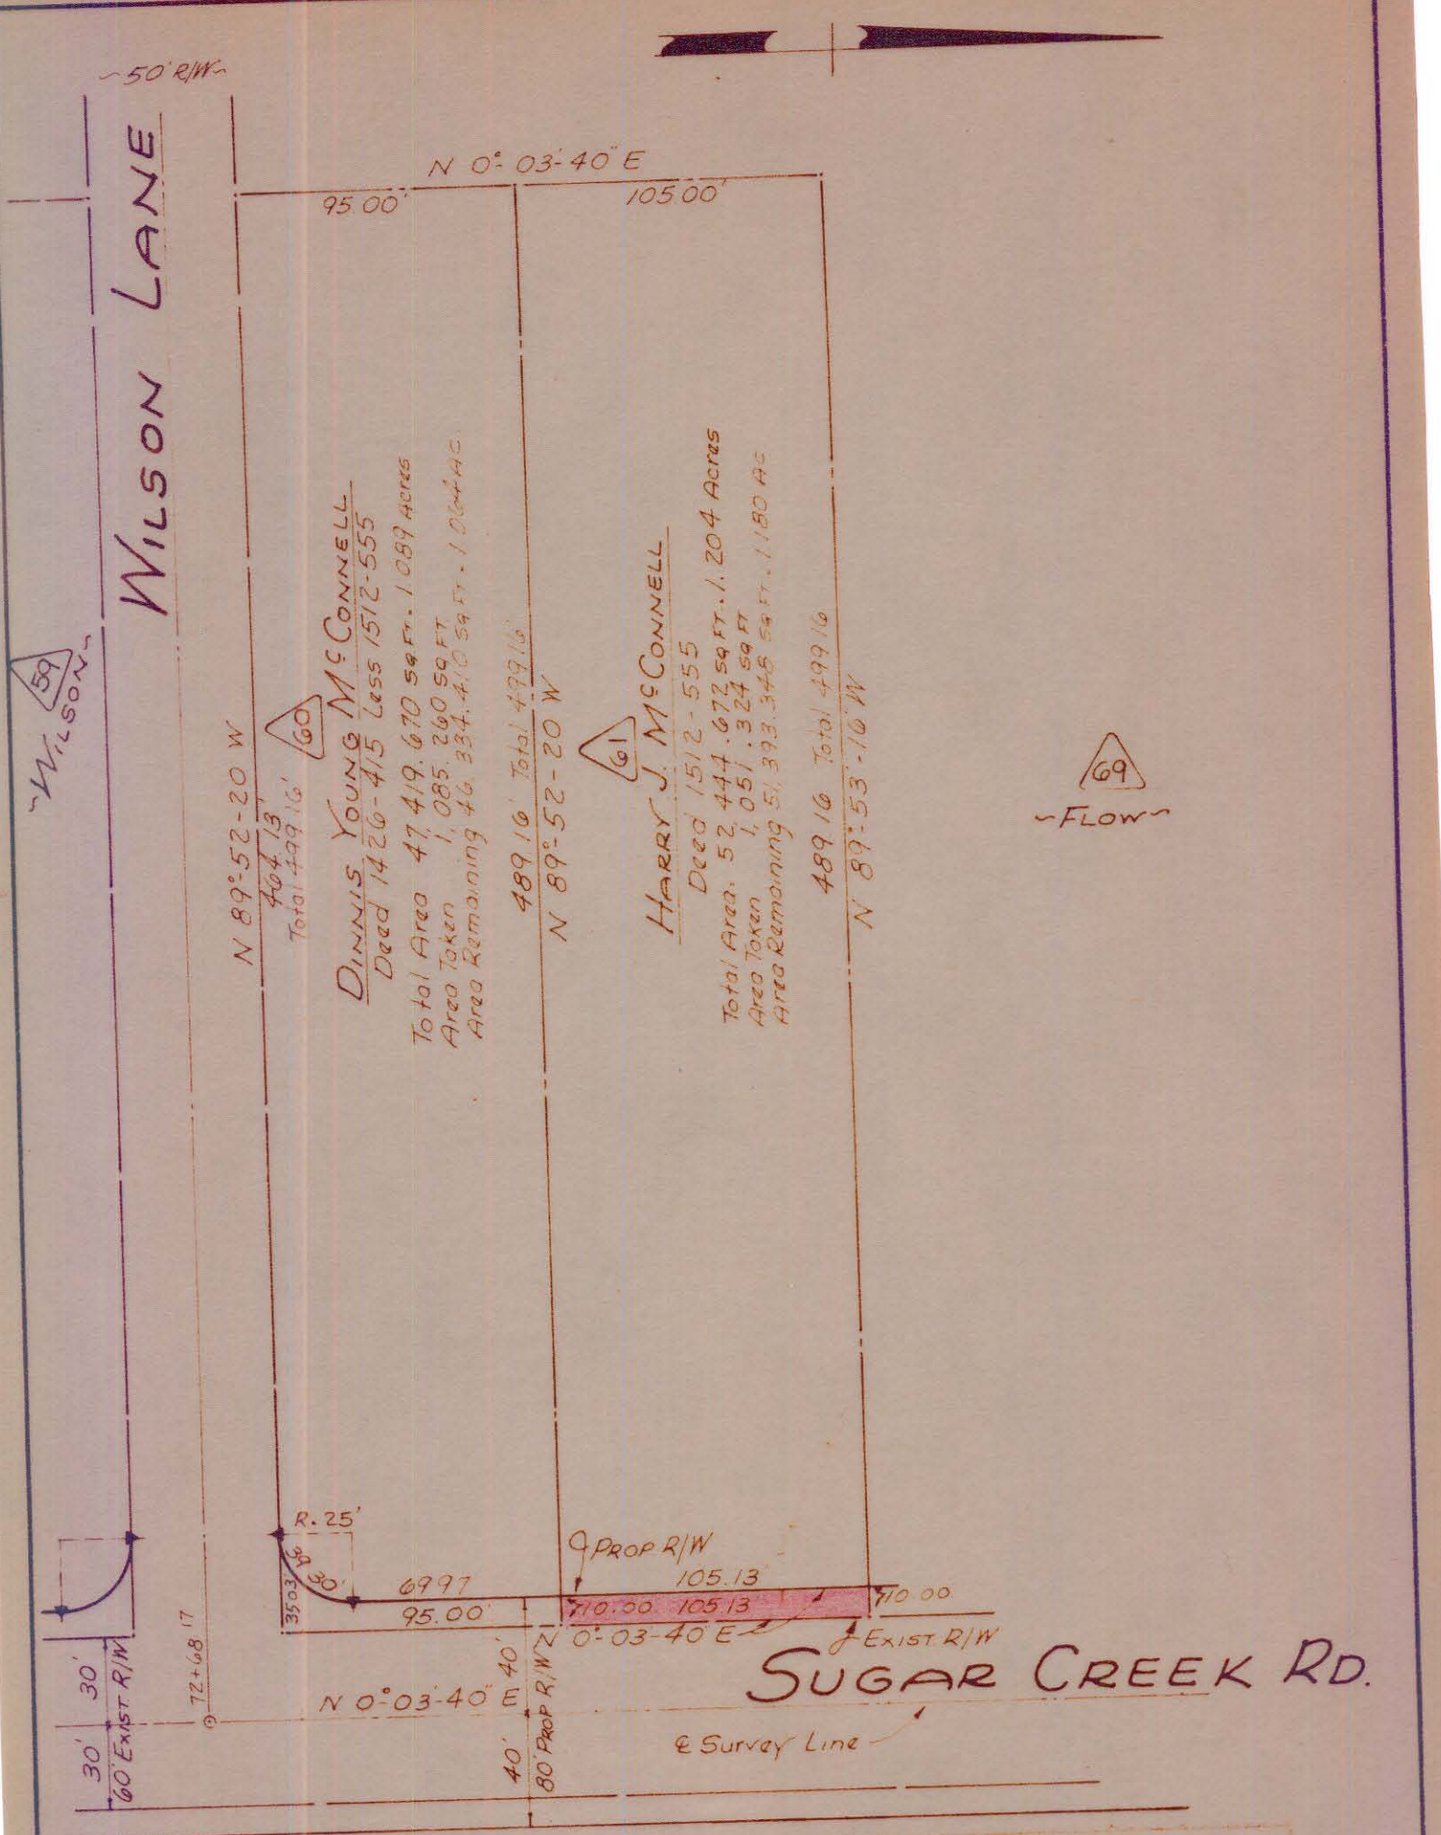

C O Headley
3659

STATE PROJ. NO. 6.801826

CITY OF CHARLOTTE
NORTH CAROLINA
ENGINEERING DEPARTMENT

REVISIONS	PROPOSED R/W SUGAR CREEK ROAD	JOB NO.
		FILE NO.
DRAWN BY WHITE	PROPERTY OF H. J. McCONNELL	SHEET 61 OF
CHECKED BY J.T.L.		
CITY ENGINEER	DATE SEPT 69 SCALE 1"=60'	

BOUNDARY OF SUGAW CK PRESBY CHURCH BY A.A. WALLWORK 1965

087-071-15/21