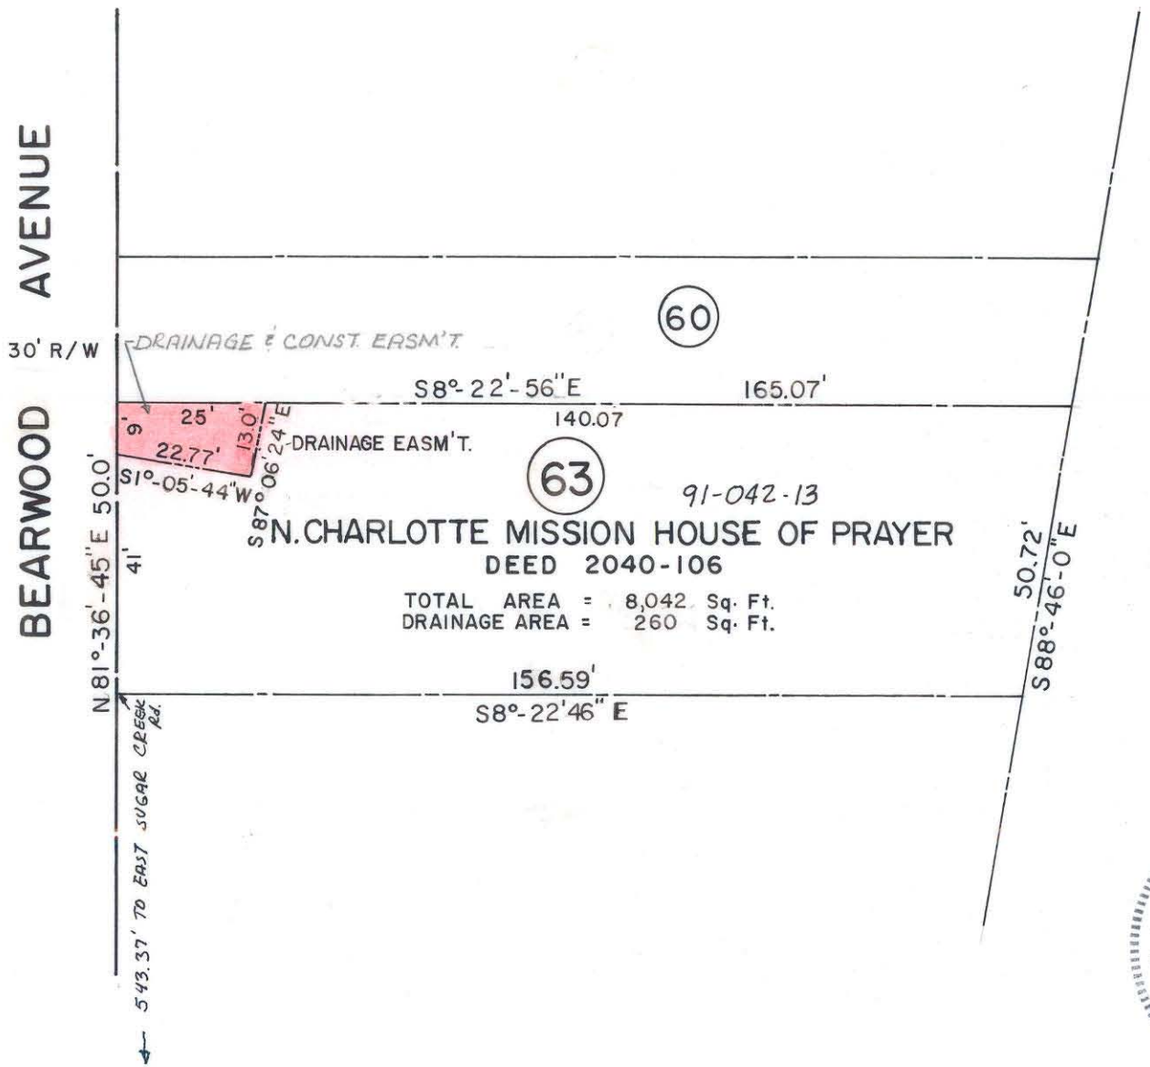

NOTE: Property corners shown circled were located by actual survey. Bearings are based on MAP BOOK 5 PAGE 414

This plat was prepared under my supervision Stephen A Gilbert
N.C. Reg. Engineer No 6233

NORTH CAROLINA REGISTERED SEAL 6233 ENGINEER STEPHEN A. GILBERT

CITY OF CHARLOTTE
NORTH CAROLINA
DEPARTMENT OF PUBLIC WORKS
ENGINEERING DIVISION

REVISIONS: TOTAL AREA & DRAINAGE AREA 12/29/76 H.W.	PROPOSED DRAINAGE EASM'T. NORTH CHARLOTTE COMMUNITY DEVELOPMENT	JOB NO. 512-75 1000
		FILE NO.
	PROPERTY OF N. CHARLOTTE MISSION HOUSE OF PRAYER	SHEET 6 OF 9
DRAWN BY H.W.		
CHECKED BY SAG		
CITY ENGINEER	DATE MAY 11, 76 SCALE 1" = 30'	

91-042-13