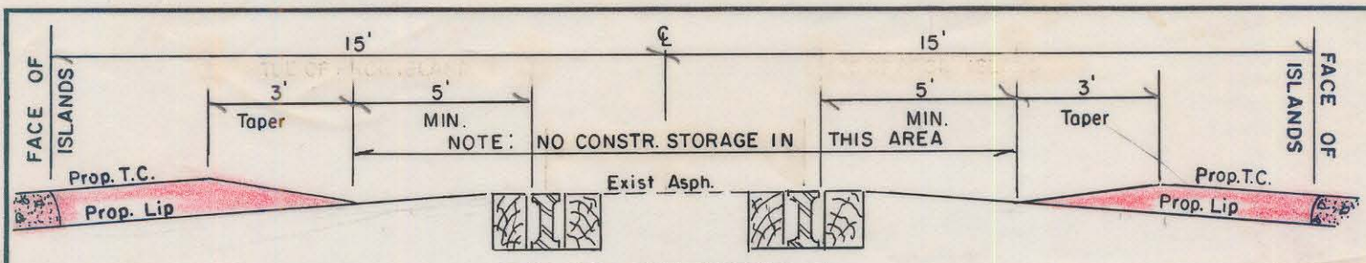

DETAIL RAIL ROAD CROSSING AT ORR ROAD

NO SCALE

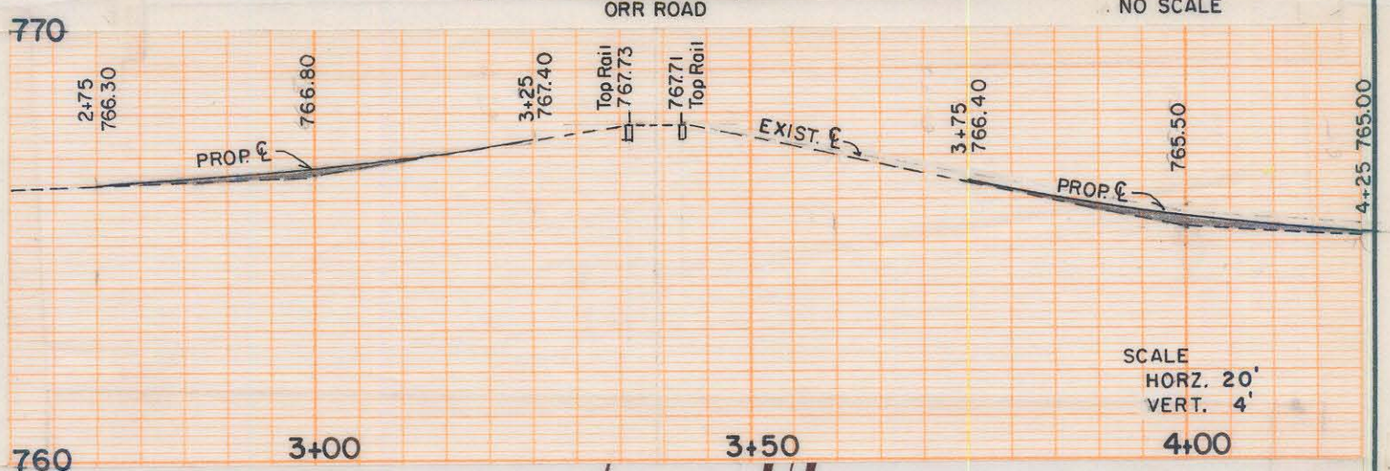

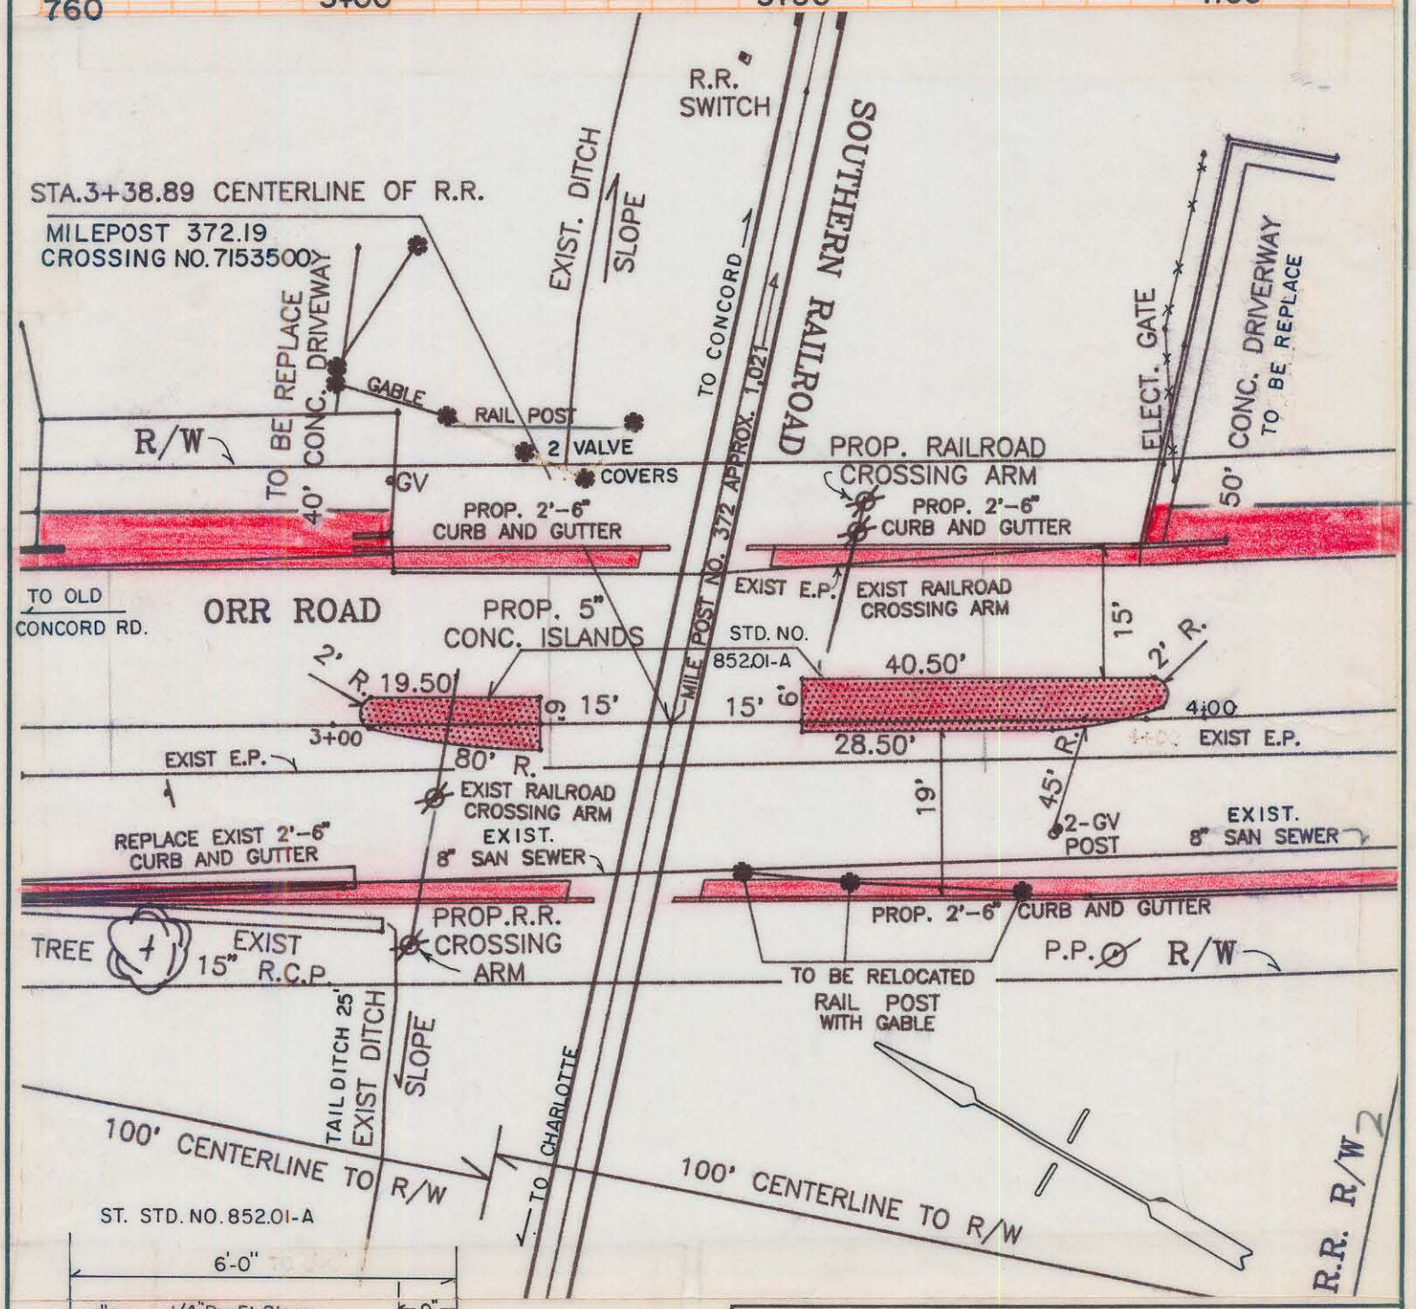

ST. STD. NO. 852.01-A

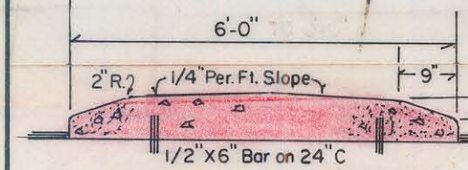

MONOLITHIC CONC. ISLAND ON BITUMINOUS PAVEMENT NO SCALE

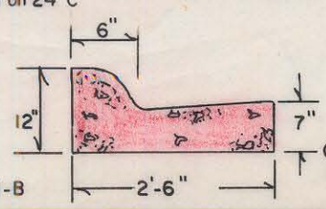

ST. STD. NO. 846.01-B

CHARLOTTE
ENGINEERING DEPARTMENT

REVISIONS	SOUTHERN RAILROAD ENCROACHMENT	JOB NO. 512-88-006
		FILE NO.
DRAWN BY M.A.S.	ORR ROAD	SHEET 1
CHECKED BY RLB		OF 1
R. Dennis Smith Survey Supvr.	DATE AUG. 9, 1988 SCALE 1"=20'	

097-062 / 097-111 / 097-221