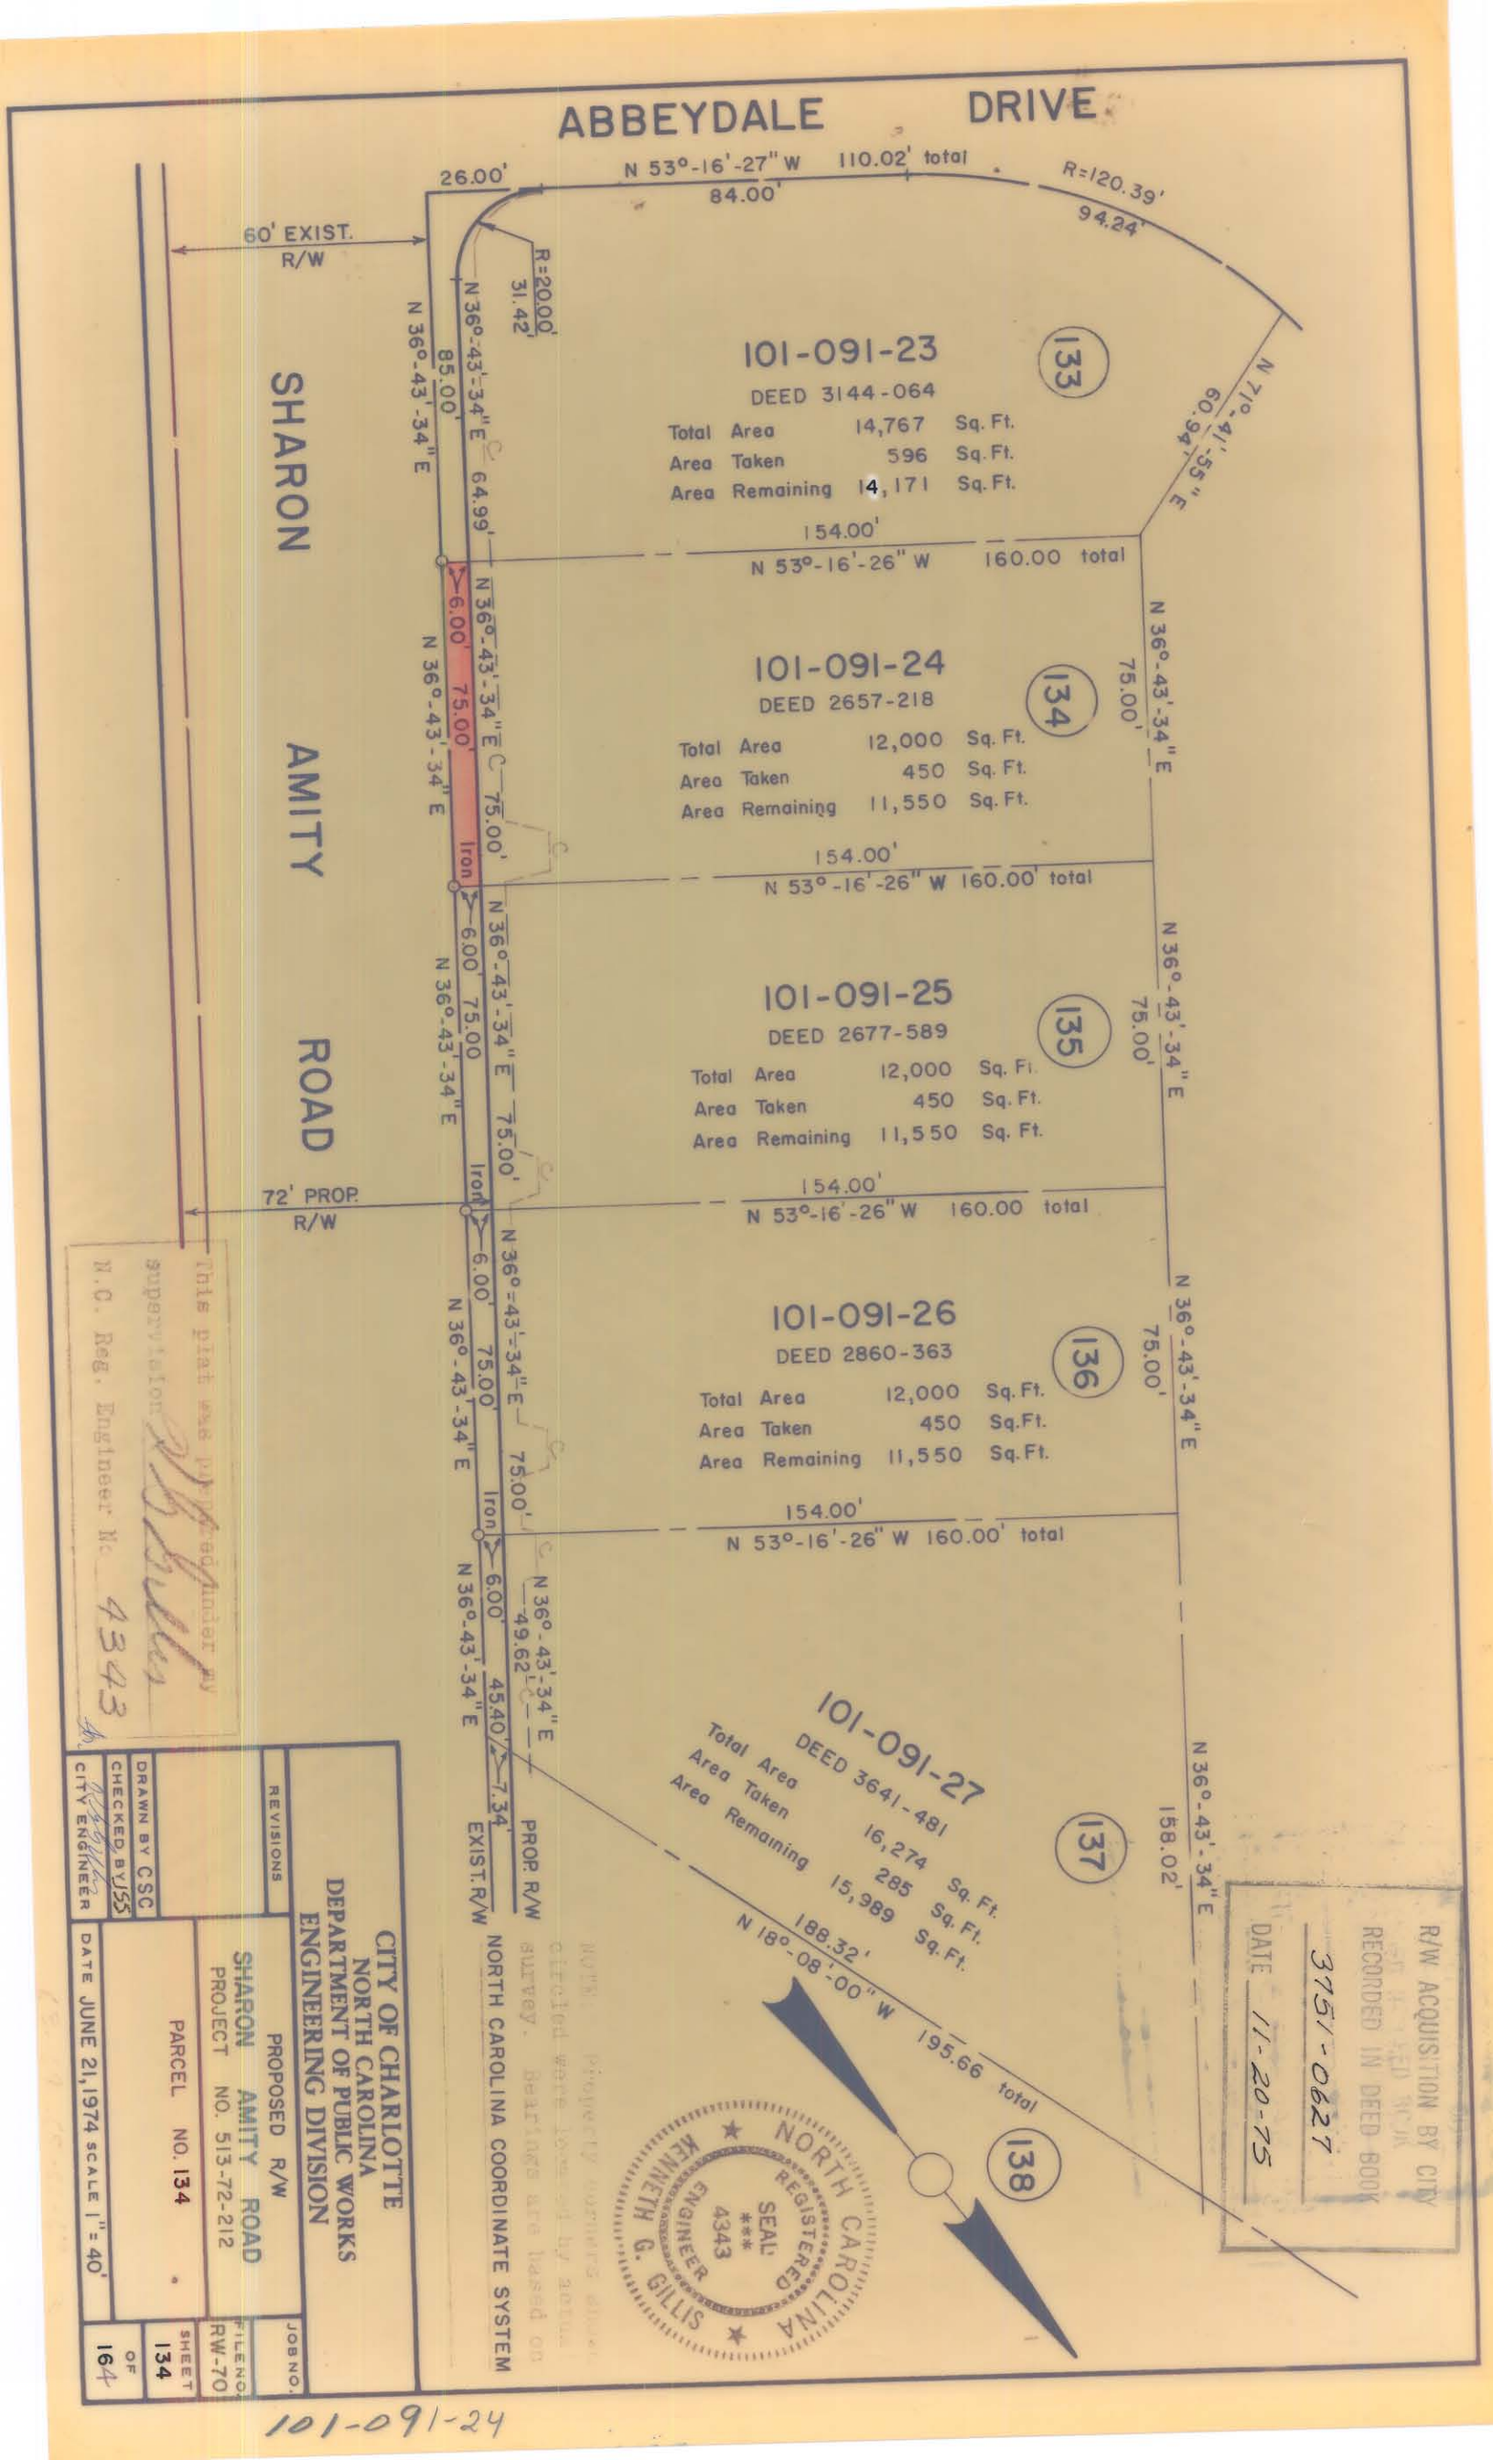
ABBEYDALE DRIVE
SHARON AMITY ROAD
60' EXIST. R/W
72' PROP. R/W
26.00'
N 53°-16'-27" W 110.02' total
84.00'
R=120.39'
94.24'
R=20.00'
31.42'
N 36°-43'-34" E 64.99'
N 36°-43'-34" E 85.00'
N 71°-14'-55" E 60.94'
101-091-23
DEED 3144-064
133
Total Area 14,767 Sq. Ft.
Area Taken 596 Sq. Ft.
Area Remaining 14,171 Sq. Ft.
154.00'
N 53°-16'-26" W 160.00 total
N 36°-43'-34" E 75.00'
101-091-24
DEED 2657-218
134
Total Area 12,000 Sq. Ft.
Area Taken 450 Sq. Ft.
Area Remaining 11,550 Sq. Ft.
6.00' 75.00' Iron
N 36°-43'-34" E 75.00'
101-091-25
DEED 2677-589
135
Total Area 12,000 Sq. Ft.
Area Taken 450 Sq. Ft.
Area Remaining 11,550 Sq. Ft.
101-091-26
DEED 2860-363
136
Total Area 12,000 Sq. Ft.
Area Taken 450 Sq. Ft.
Area Remaining 11,550 Sq. Ft.
N 36°-43'-34" E 49.62'
45.40' 7.34'
PROP. R/W
EXIST. R/W
101-091-27
DEED 3641-481
137
Total Area 16,274 Sq. Ft.
Area Taken 285 Sq. Ft.
Area Remaining 15,989 Sq. Ft.
N 36°-43'-34" E 158.02'
188.32'
N 18°-08'-00" W 195.66 total
138
NORTH CAROLINA COORDINATE SYSTEM
R/W ACQUISITION BY CITY
RECORDED IN DEED BOOK
3751-0627
DATE 11-20-75
This plat was prepared under my supervision
N.C. Reg. Engineer No. 4343
NORTH CAROLINA REGISTERED ENGINEER SEAL 4343 KENNETH G. GILLIS
CITY OF CHARLOTTE
NORTH CAROLINA
DEPARTMENT OF PUBLIC WORKS
ENGINEERING DIVISION
PROPOSED R/W
SHARON AMITY ROAD
PROJECT NO. 513-72-212
PARCEL NO. 134
DATE JUNE 21, 1974 SCALE 1" = 40'
DRAWN BY CSC
CHECKED BY
CITY ENGINEER
REVISIONS
JOB NO.
FILE NO. RW-70
SHEET 134
OF 164

101-091-24