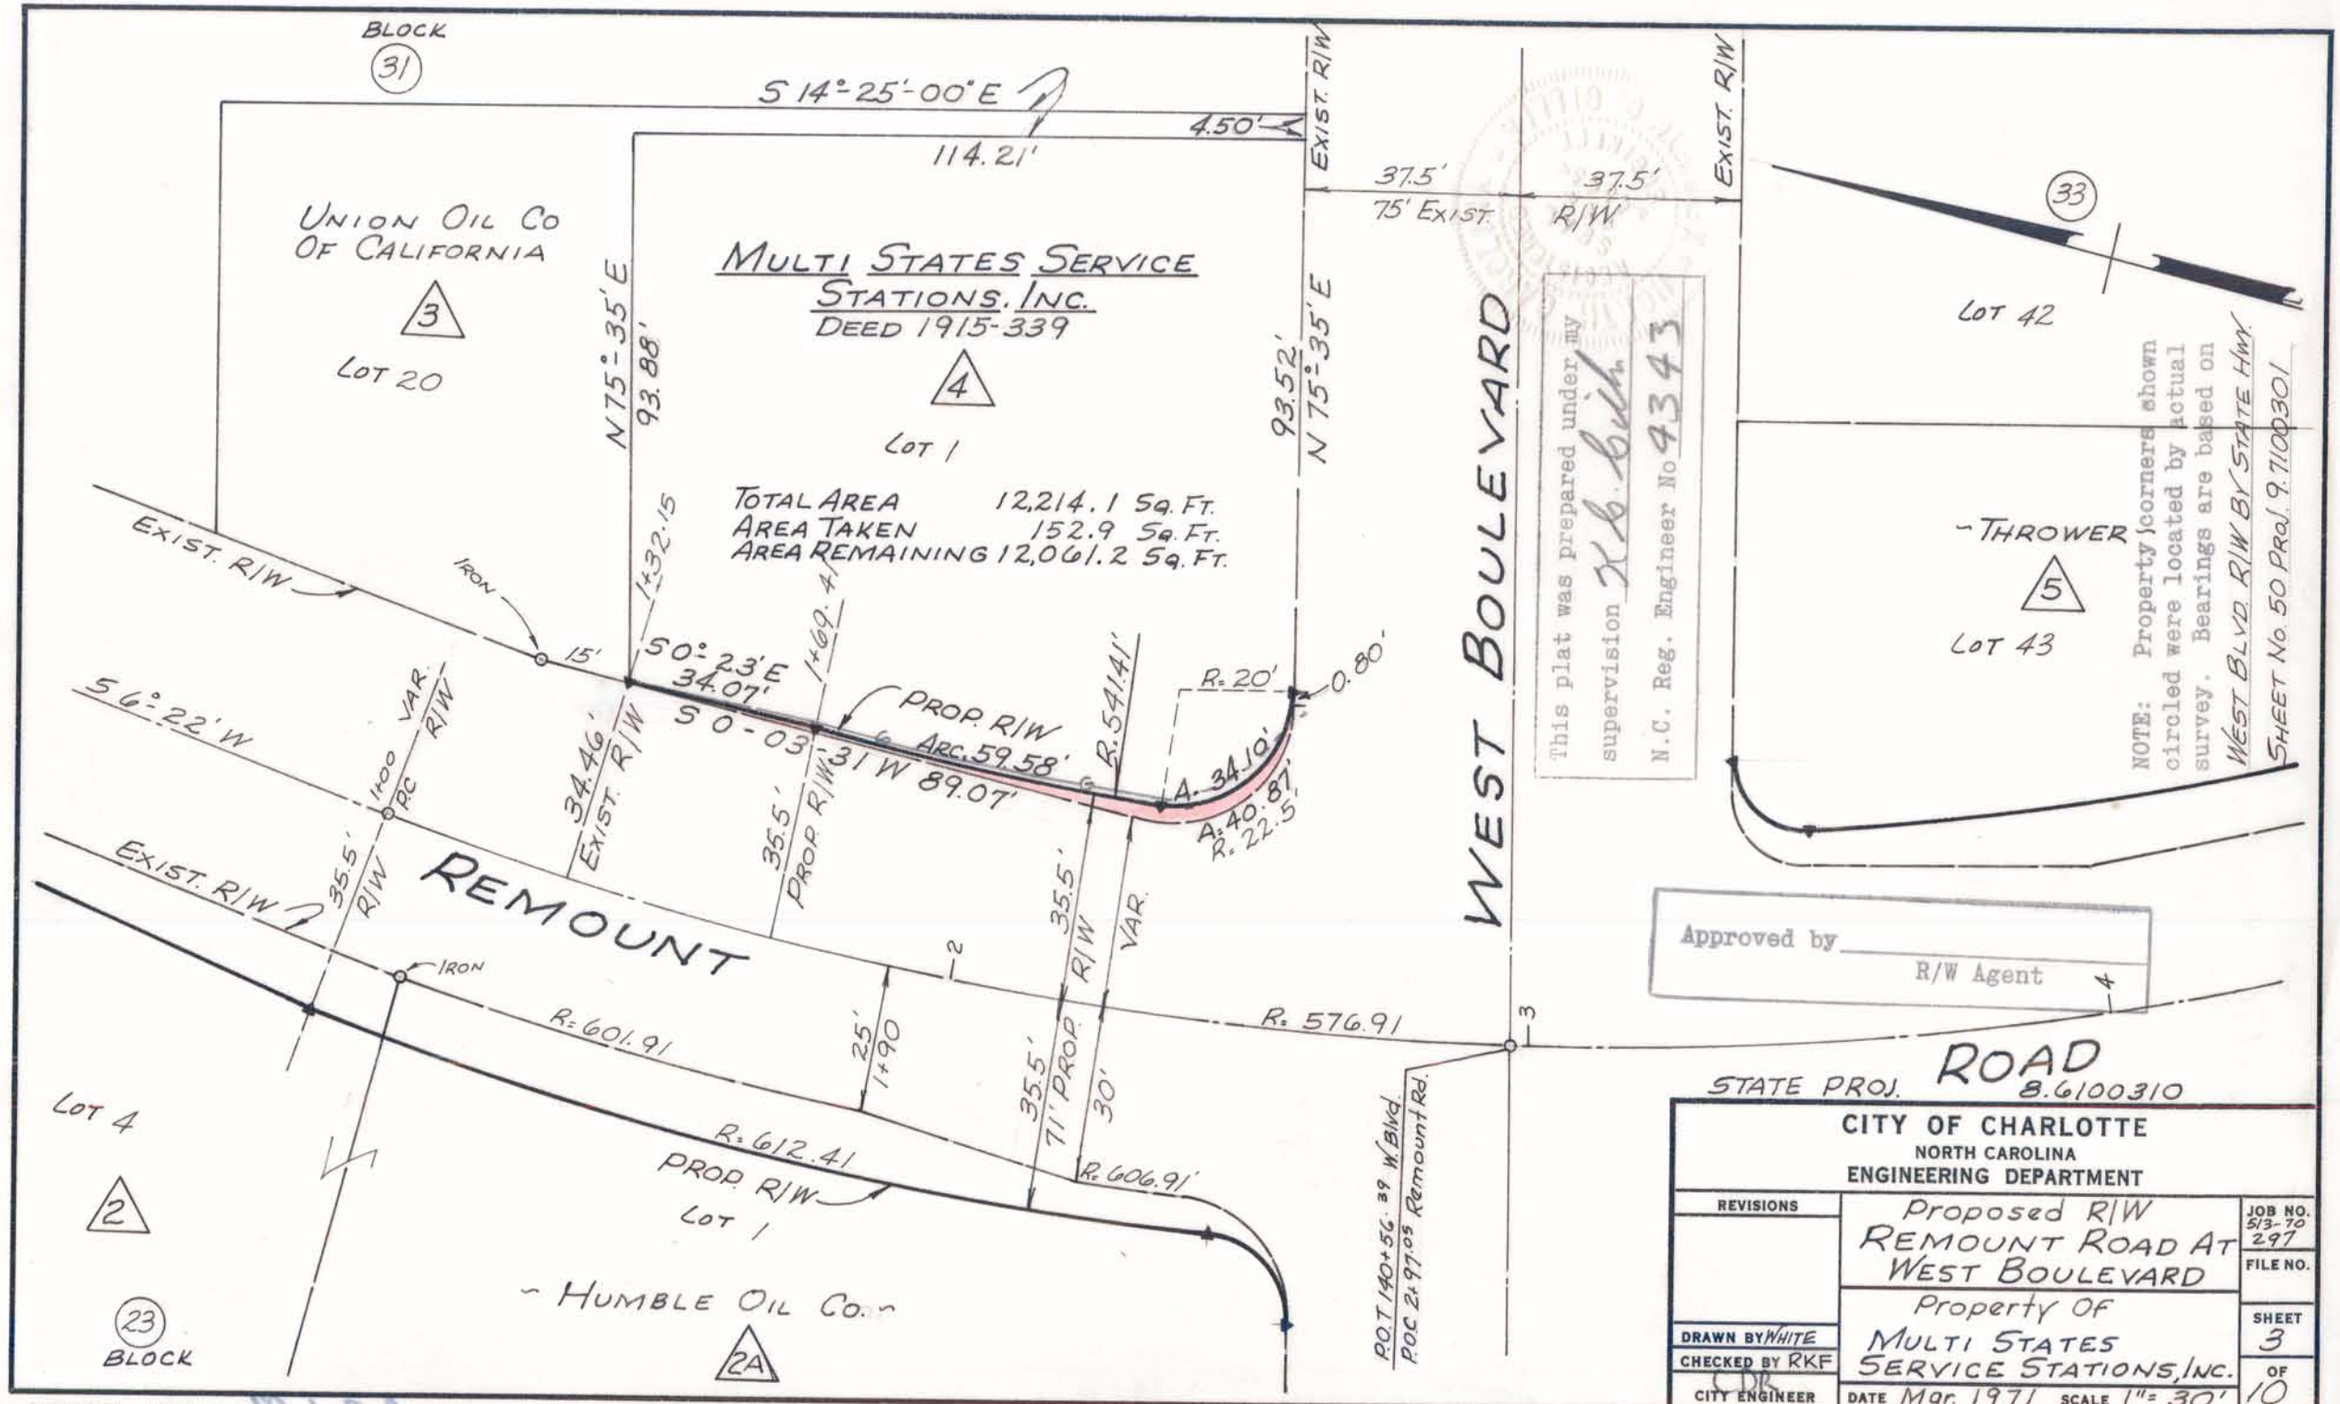

This plat was prepared under my supervision [signature]
N.C. Reg. Engineer No 4343

NOTE: Property corners shown circled were located by actual survey. Bearings are based on WEST BLVD R/W BY STATE HWY. SHEET No. 50 PROJ. 9.7100301

Approved by _____
R/W Agent

CITY OF CHARLOTTE
NORTH CAROLINA
ENGINEERING DEPARTMENT

REVISIONS	Proposed R/W REMOUNT ROAD AT WEST BOULEVARD	JOB NO. 5/3-70 297
		FILE NO.
DRAWN BY WHITE	Property OF MULTI STATES SERVICE STATIONS, INC.	SHEET 3
CHECKED BY RKF		OF 10
CITY ENGINEER	DATE Mar. 1971 SCALE 1"= 30'	

DIETZGEN 196H 11209

119-03-1-01