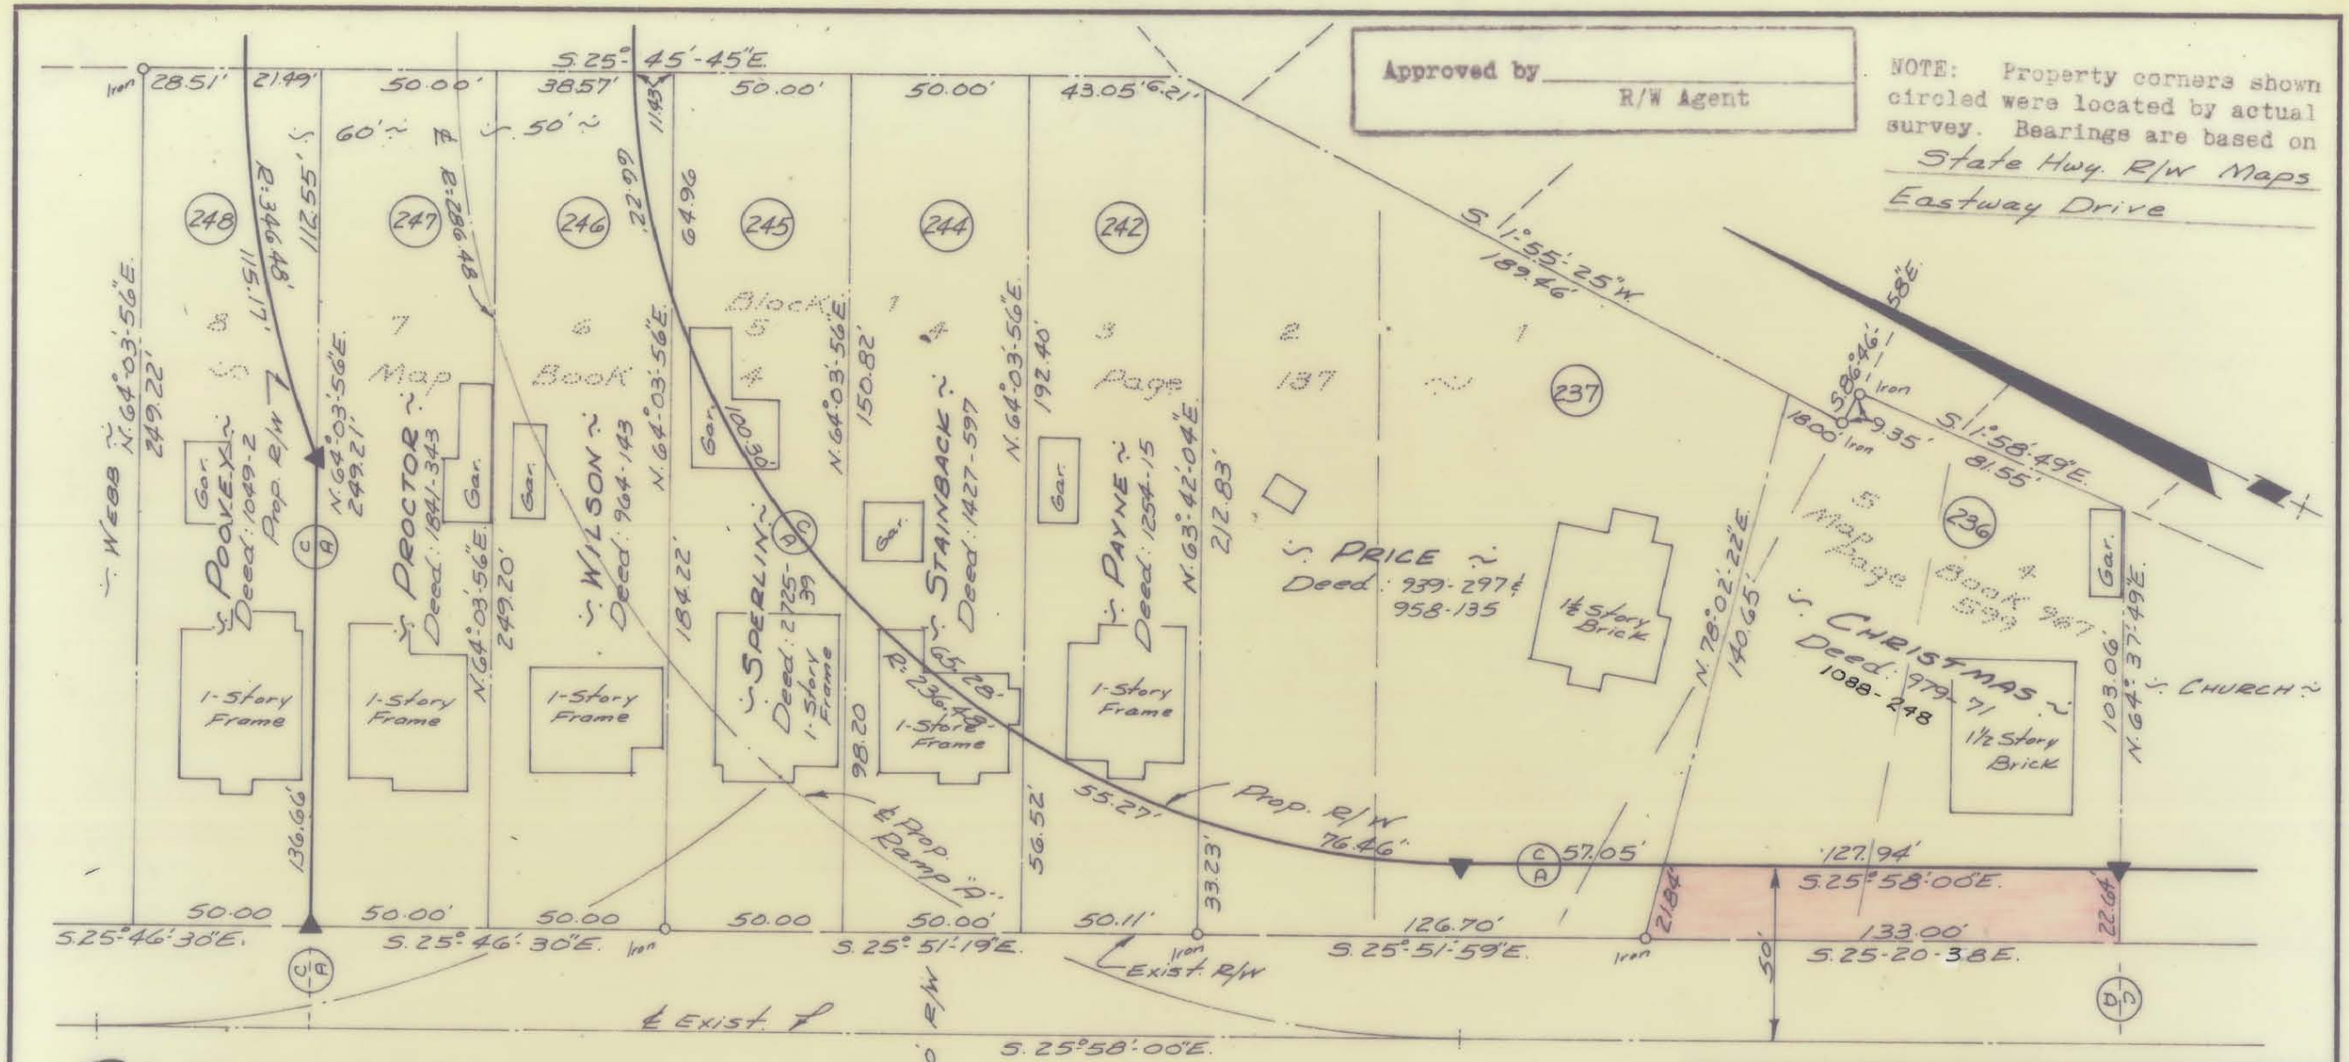

TOTAL AREA:	16,748.32 Sq. Ft.
AREA TAKEN:	2,861.27 Sq. Ft.
AREA REMAINING:	13,887.05 Sq. Ft.

This plat was prepared under my supervision C. D. Readling
N.C. Reg. Engineer No 3659

CITY OF CHARLOTTE
NORTH CAROLINA
ENGINEERING DEPARTMENT

REVISIONS: Added Deed Reference 4-9-70 J.B.L.	Proposed Right-Of-Way EASTWAY DRIVE	JOB NO. 513-28-336
		FILE NO.
DRAWN BY J.S.B.	Property Of MARY W. CHRISTMAS & MRS. T.P.	SHEET 39
CHECKED BY J.T.F.		OF 55
CITY ENGINEER	DATE May 1, 1969 SCALE 1" = 50'	

129-113