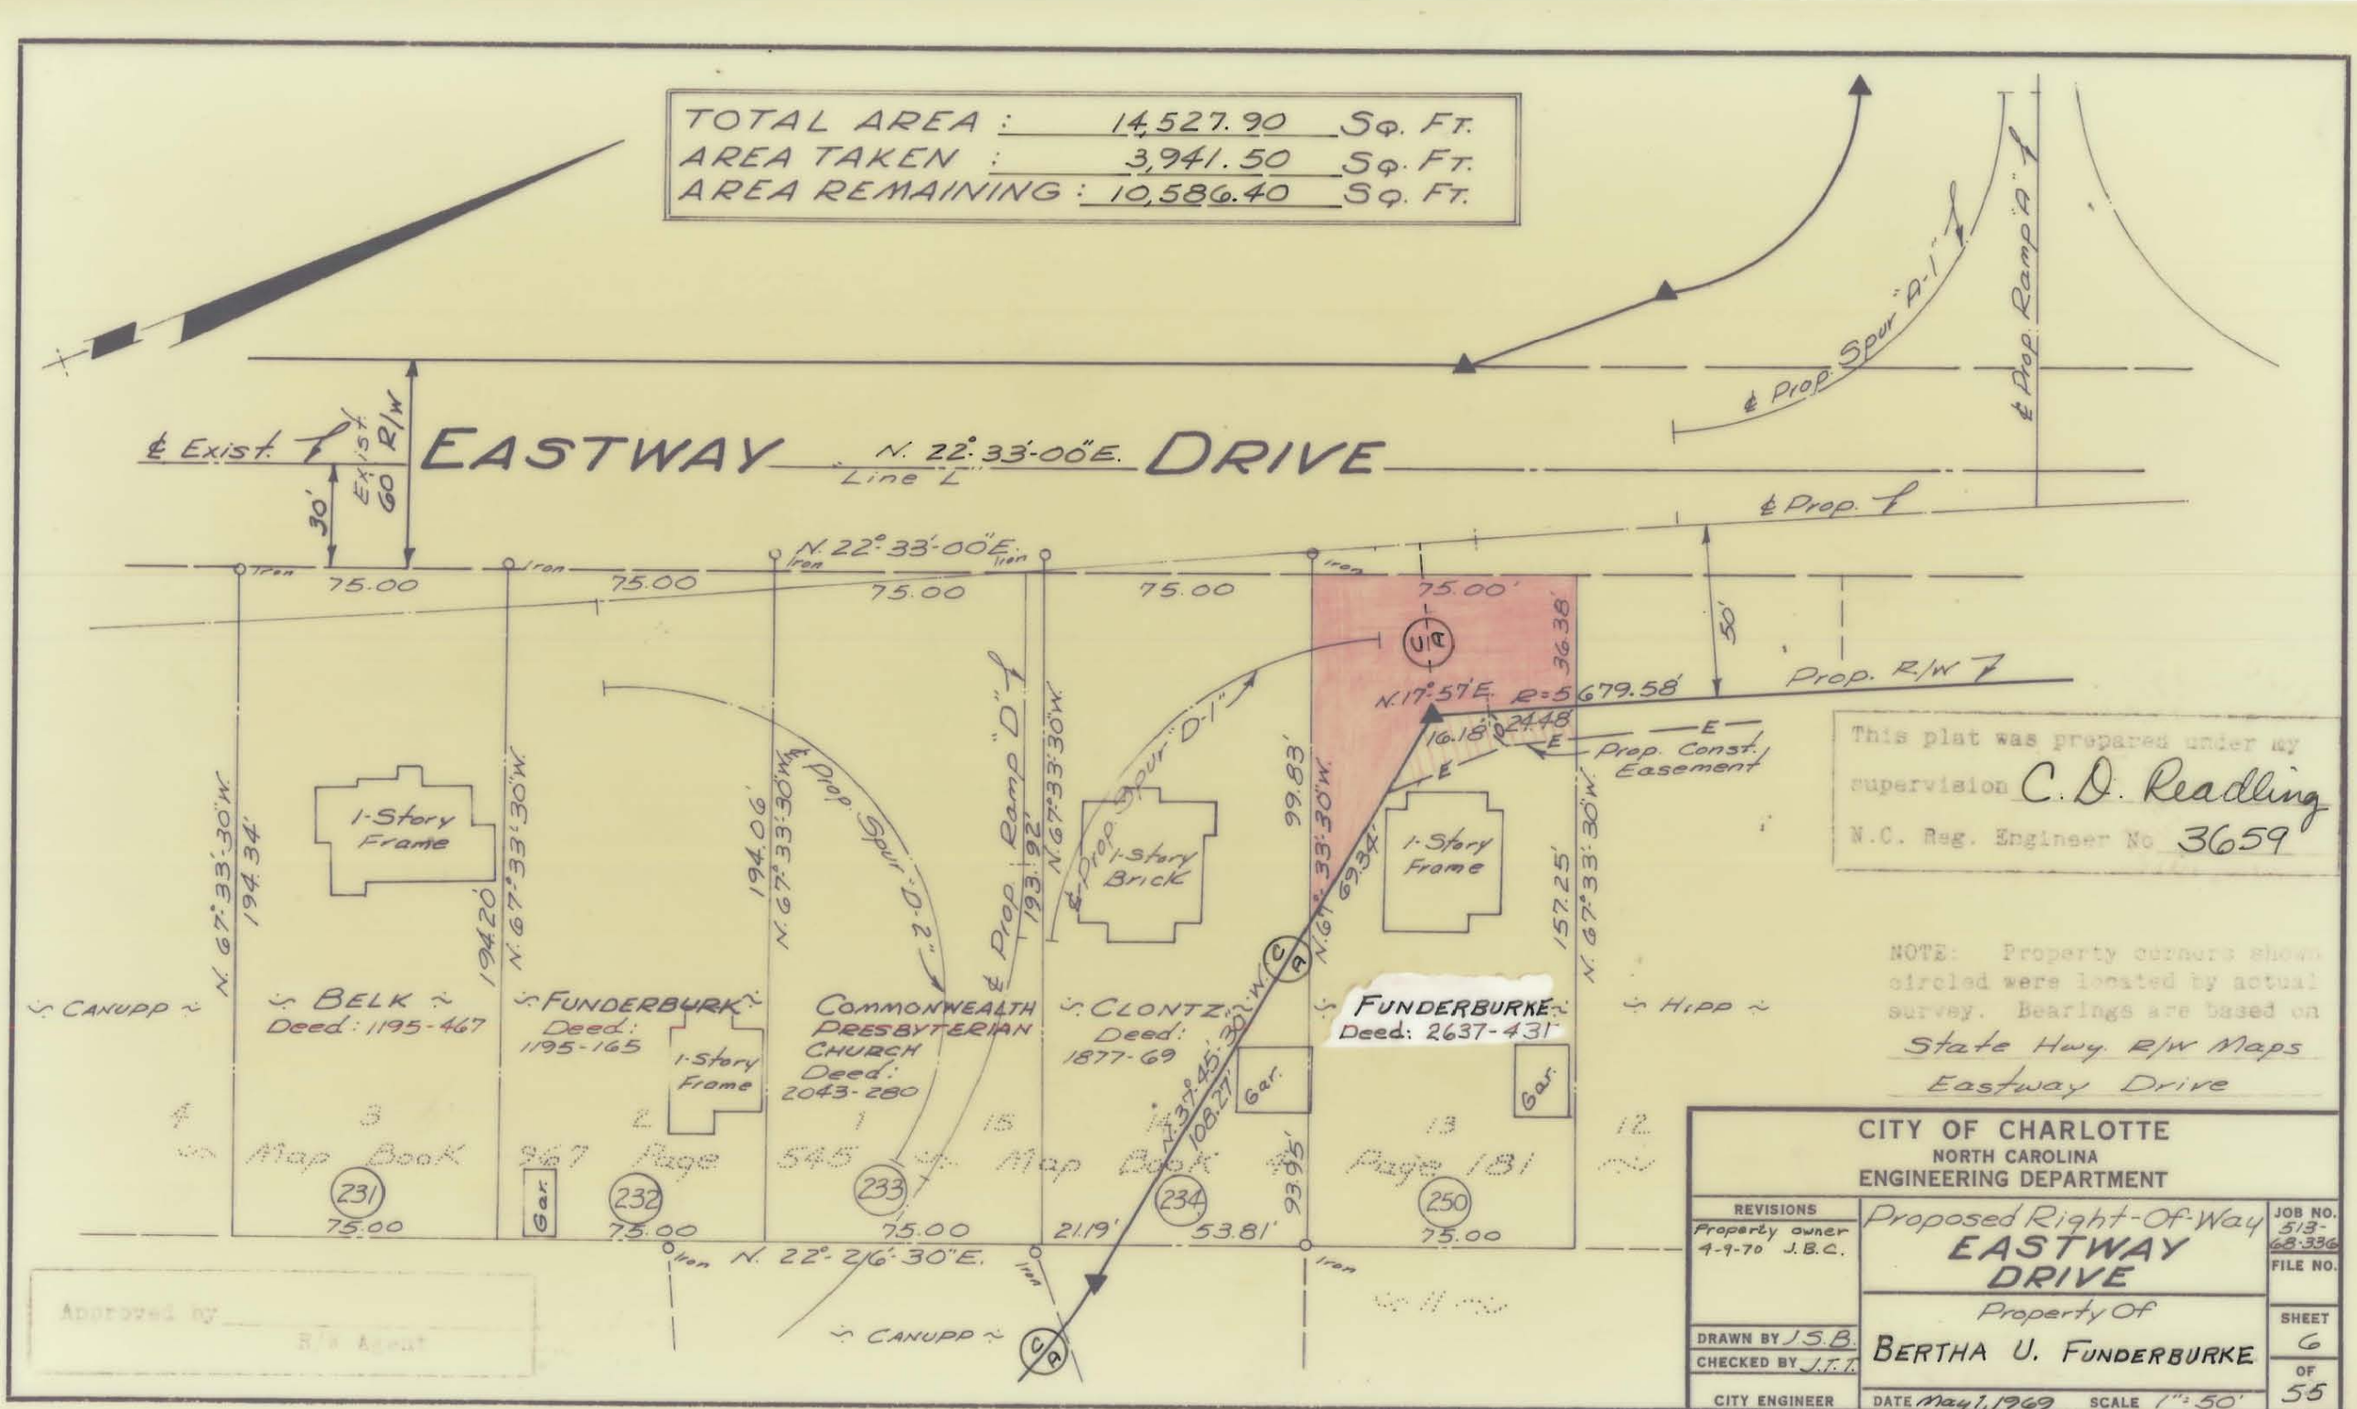

This plat was prepared under my supervision C. D. Readling
N.C. Reg. Engineer No. 3659

NOTE: Property corners shown circled were located by actual survey. Bearings are based on State Hwy. R/W Maps Eastway Drive

CITY OF CHARLOTTE
NORTH CAROLINA
ENGINEERING DEPARTMENT

REVISIONS: Property owner 4-9-70 J.B.C.	Proposed Right-Of-Way EASTWAY DRIVE	JOB NO. 513-68-336
		FILE NO.
	Property Of BERTHA U. FUNDERBURKE	SHEET 6
DRAWN BY J.S.B. CHECKED BY J.T.T.		OF 55
CITY ENGINEER	DATE May 1, 1969 SCALE 1"=50'	

131-083-50