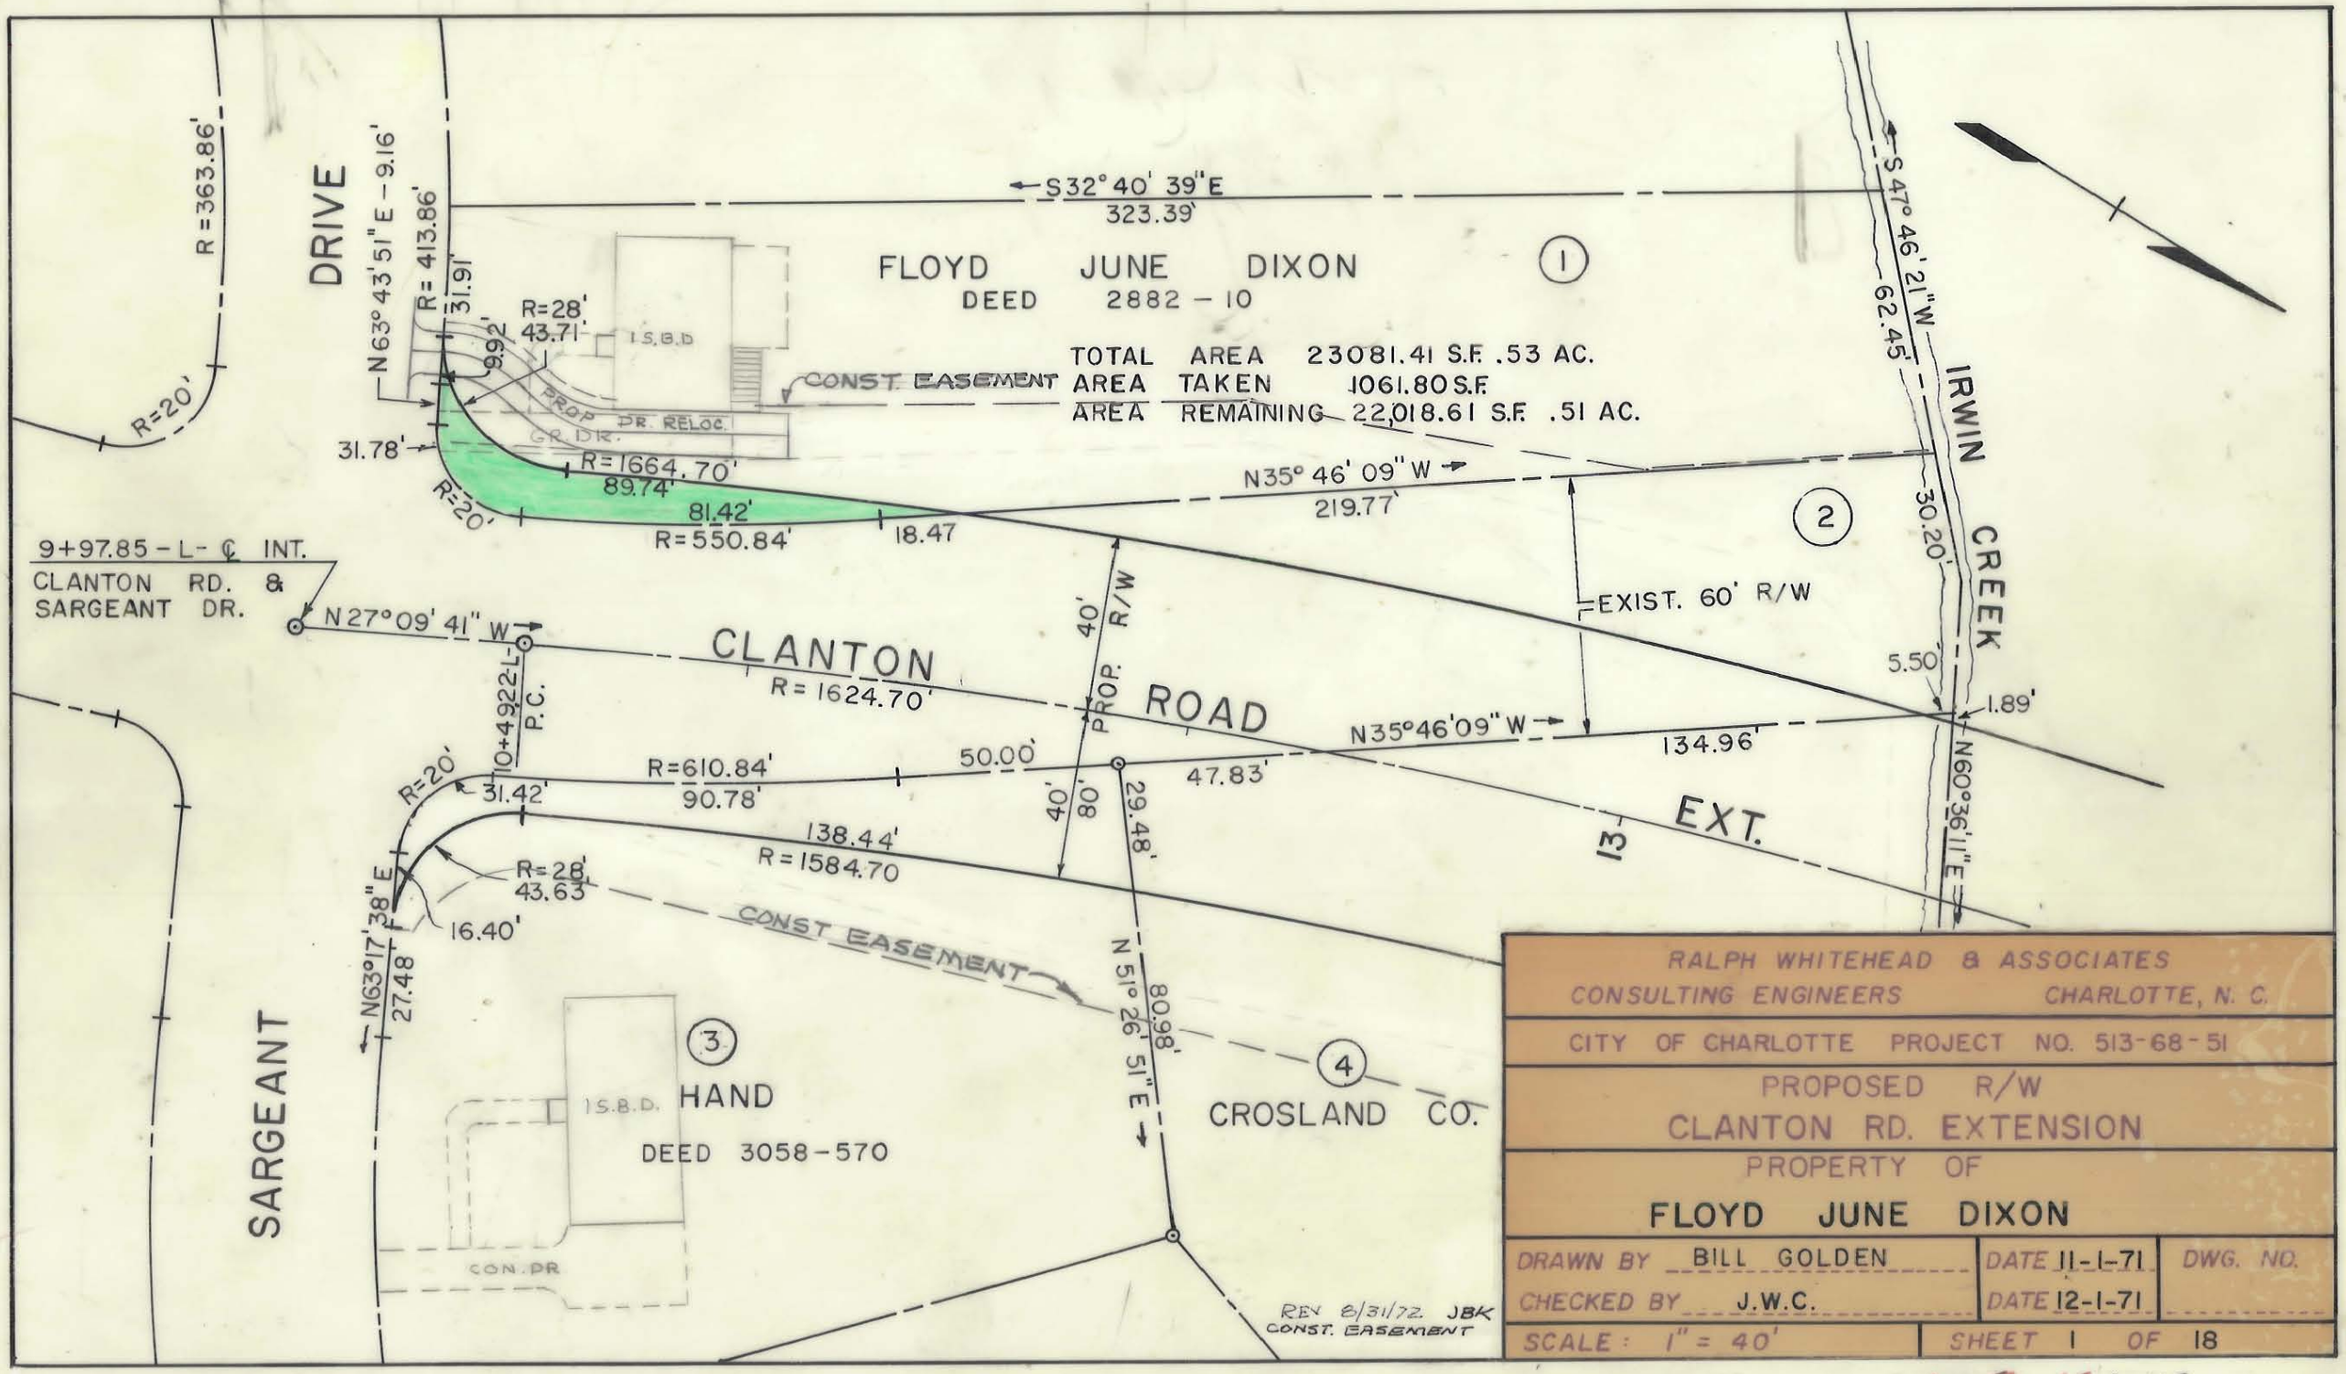

RALPH WHITEHEAD & ASSOCIATES
CONSULTING ENGINEERS CHARLOTTE, N. C.

CITY OF CHARLOTTE PROJECT NO. 513-68-51

PROPOSED R/W
CLANTON RD. EXTENSION

PROPERTY OF
FLOYD JUNE DIXON

DRAWN BY BILL GOLDEN	DATE 11-1-71	DWG. NO.
CHECKED BY J.W.C.	DATE 12-1-71	
SCALE: 1" = 40'	SHEET 1 OF 18	

145-161-48