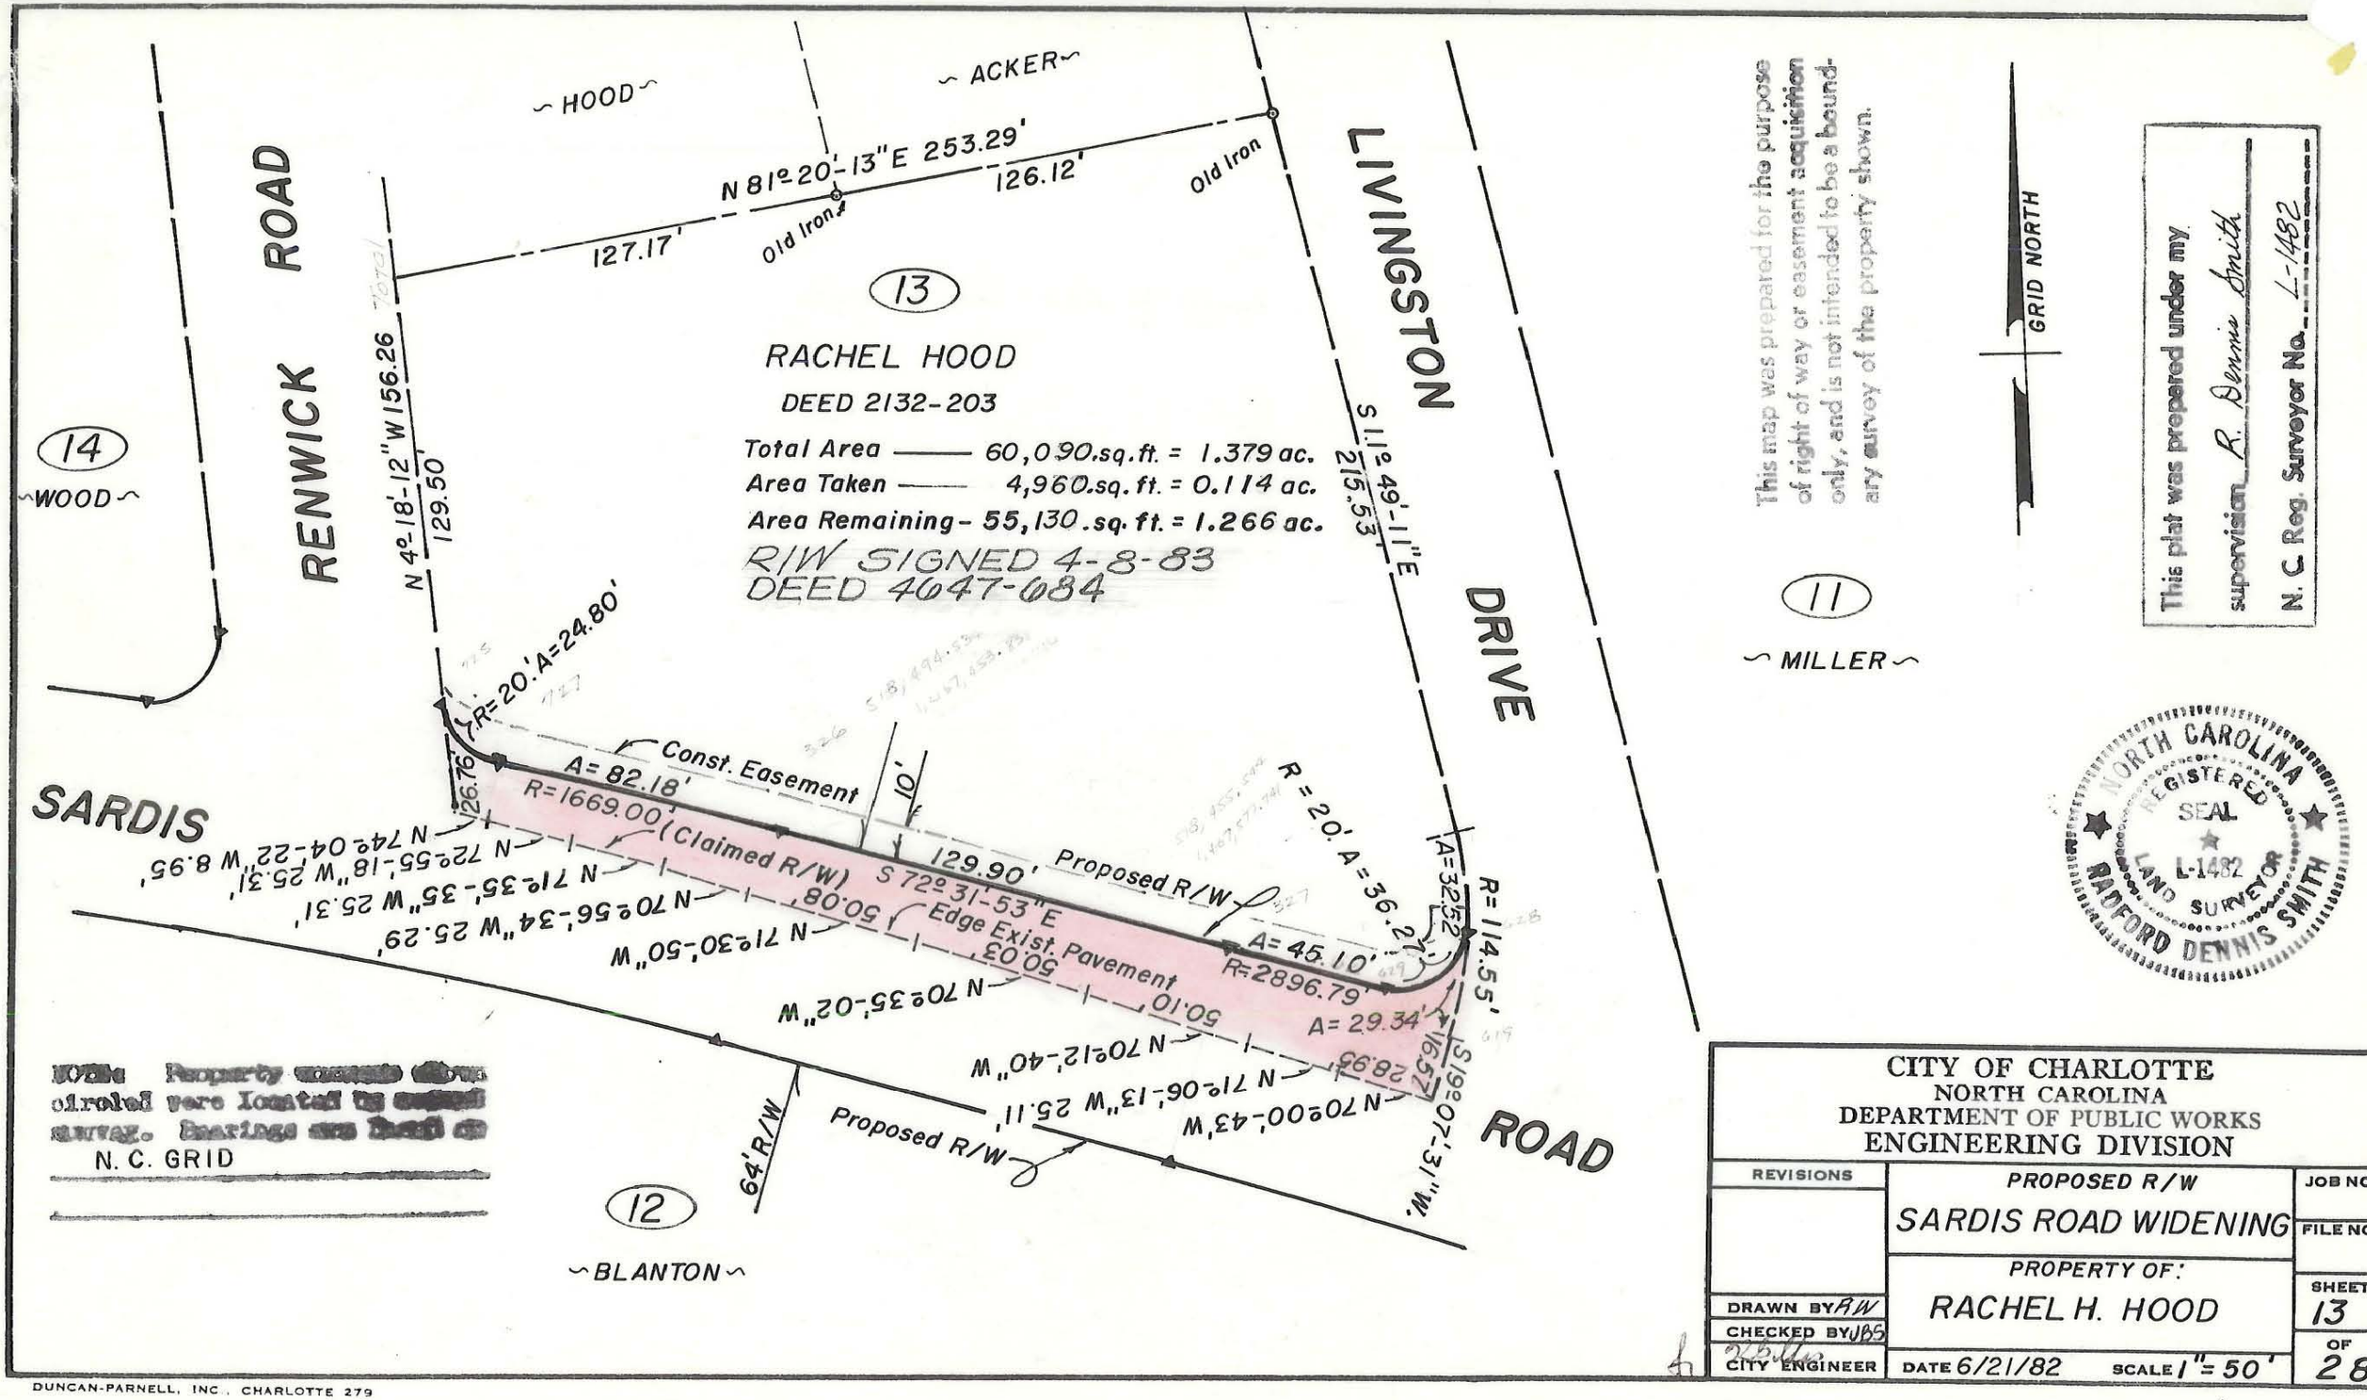

CITY OF CHARLOTTE
NORTH CAROLINA
DEPARTMENT OF PUBLIC WORKS
ENGINEERING DIVISION

REVISIONS	PROPOSED R/W	JOB NO.
	SARDIS ROAD WIDENING	FILE NO.
	PROPERTY OF: RACHEL H. HOOD	SHEET 13
DRAWN BY RW		
CHECKED BY JBS		
CITY ENGINEER	DATE 6/21/82 SCALE 1" = 50'	OF 28

DUNCAN-PARNELL, INC., CHARLOTTE 279

185-141-01/25/24