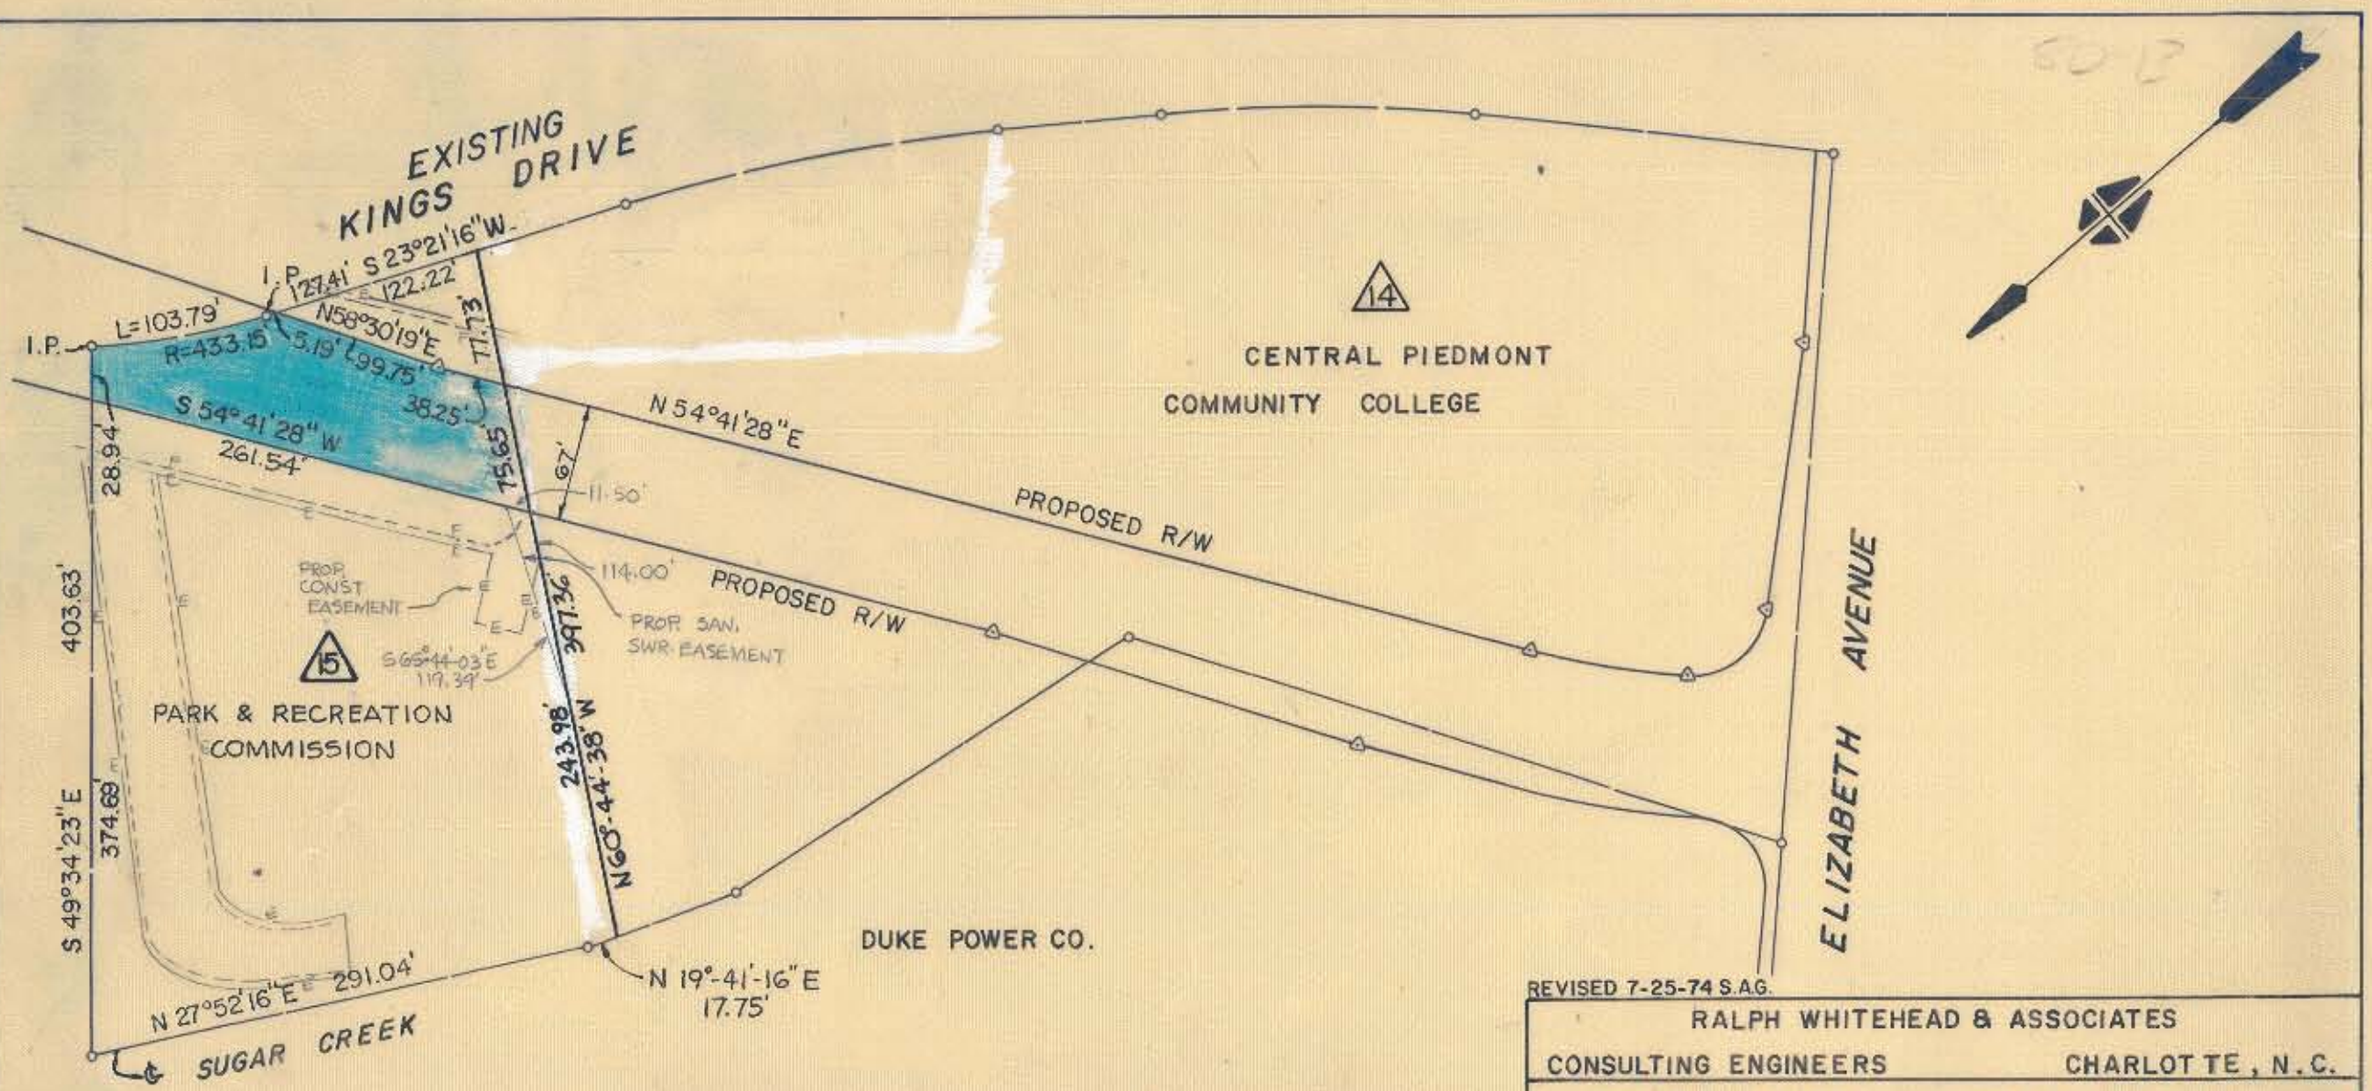

TOTAL AREA	106,140.27	sq. ft.	2.436 ac.
AREA TO BE TAKEN	15,645.26	sq. ft.	0.359 ac.
AREA REMAINING LEFT	85,643.33	sq. ft.	1.966 ac.
AREA REMAINING RIGHT	4851.68	sq. ft.	0.111 ac.

NOTE: PROPERTY CORNERS SHOWN CIRCLED WERE LOCATED BY ACTUAL SURVEY. BEARINGS ARE BASED ON NORTH CAROLINA COORDINATE SYSTEM.

THIS PLAT WAS PREPARED UNDER MY SUPERVISION.

Stephen A. Gilbert, P.E.
N.C. REG. ENGINEER NO. 6233

REVISED 7-25-74 S.A.G.

RALPH WHITEHEAD & ASSOCIATES
CONSULTING ENGINEERS CHARLOTTE, N.C.

CITY OF CHARLOTTE PROJECT NO. 513-67-132

PROPOSED R/W
KINGS DRIVE RELOCATION

RW 85

PROPERTY OF
PARK & RECREATION COMMISSION

DRAWN BY JMD	DATE 5-2-74	DWG. NO.
CHECKED BY JWC	DATE 5-9-74	1202.69-P
SCALE 1"=100'	SHEET 15 OF 21	

080-151-09/132-02