81-041-04

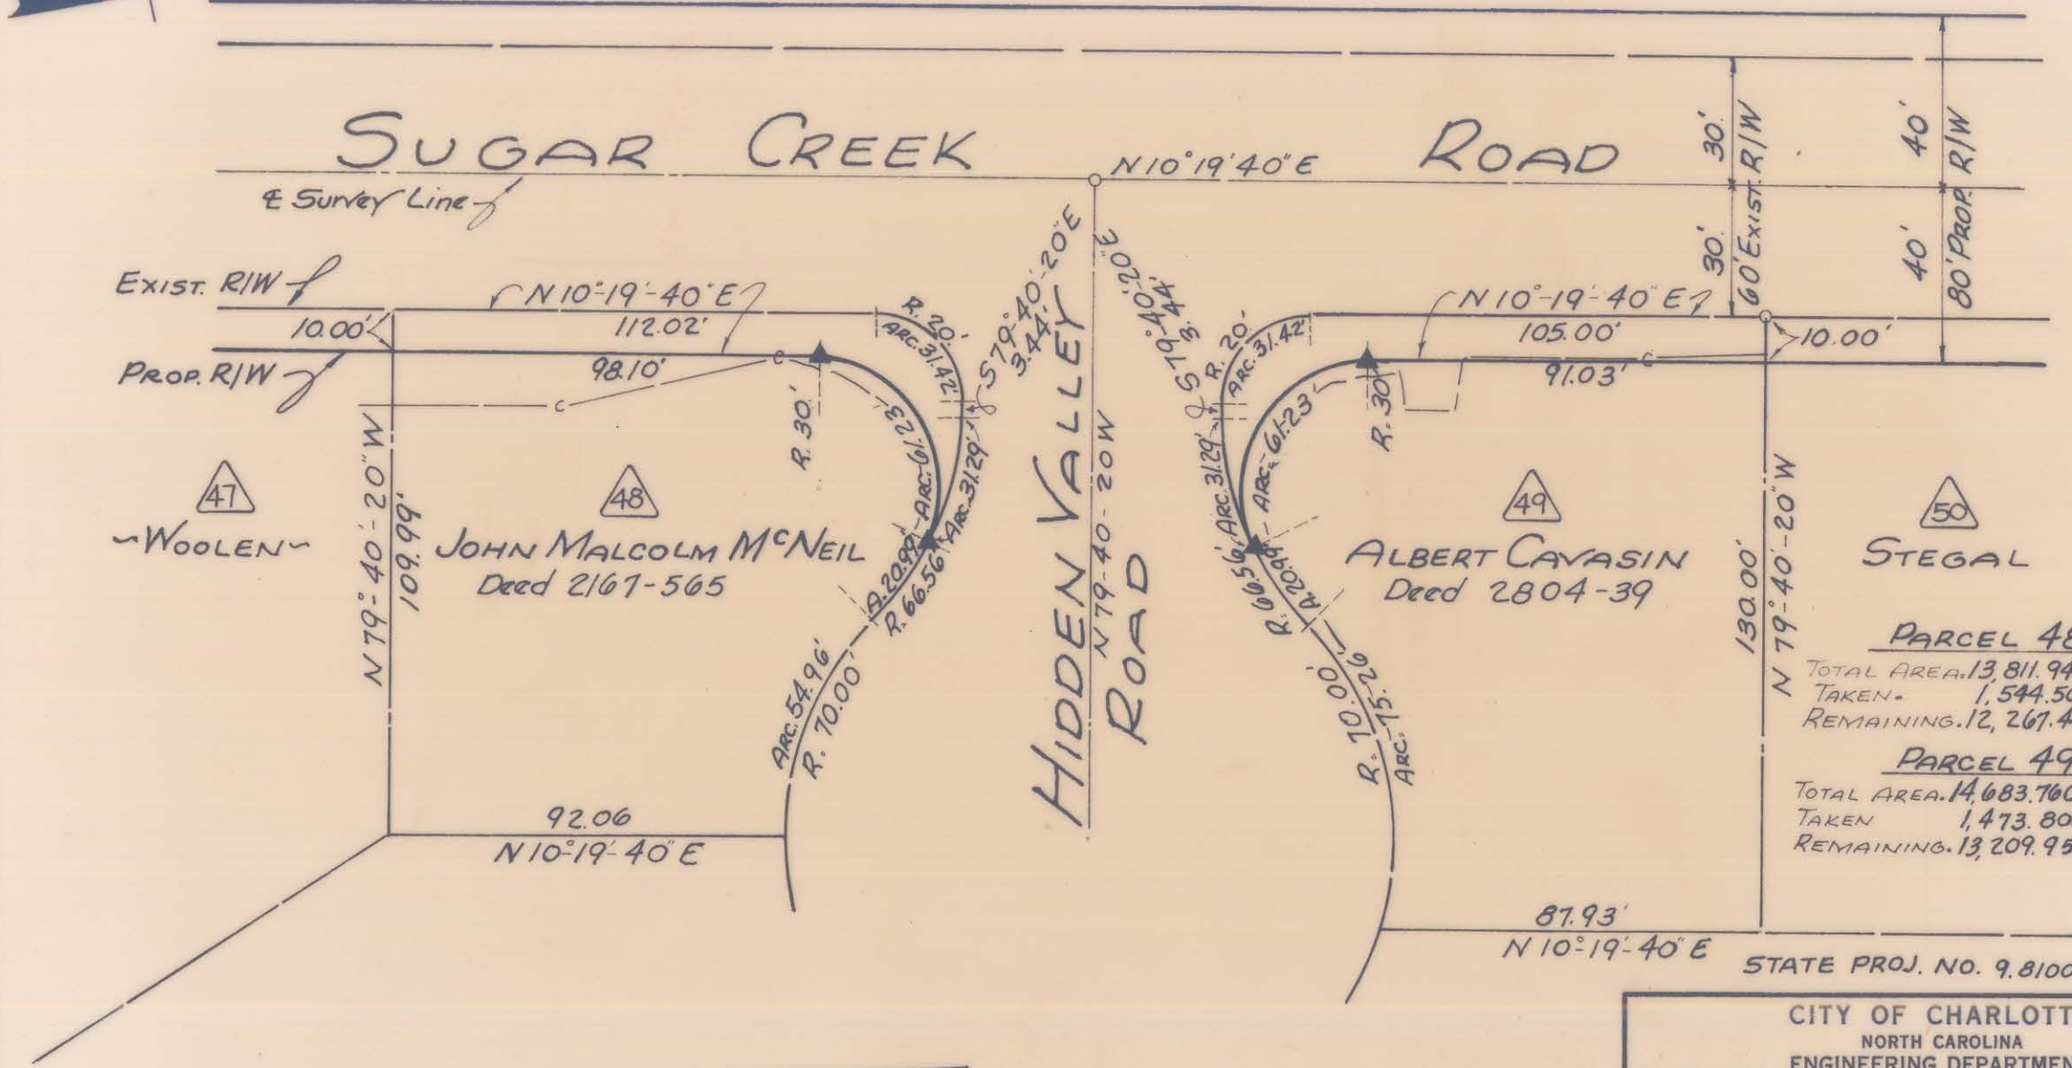

PARCEL 48

TOTAL AREA. 13,811.944 SQ.FT. .317 AC.
TAKEN. 1,544.501 SQ. FT.
REMAINING. 12,267.443 SQ.FT. .282 AC.

PARCEL 49

TOTAL AREA. 14,683.760 SQ.FT. .337 AC.
TAKEN 1,473.801 SQ. FT.
REMAINING. 13,209.959 SQ.FT. .303 AC.

STATE PROJ. NO. 9.8100345

NOTE. Property corners shown circled were located by actual survey. Bearings are based on BOUNDARY OF SUGAR CK. PRESBY. CHURCH BY A.A. WALLWORK 1965

This plat was prepared under my supervision _____

N.C. Reg. Engineer No. _____

Approved by _____ R/W Agent

CITY OF CHARLOTTE
NORTH CAROLINA
ENGINEERING DEPARTMENT

REVISIONS

PROPOSED R/W
SUGAR CREEK ROAD

PROPERTY OF
JOHN MALCOLM McNEIL

DRAWN BY WHITE
CHECKED BY
CITY ENGINEER

DATE SEPT. 69 SCALE 1"=40'

JOB NO.
FILE NO.
SHEET 48 OF 70