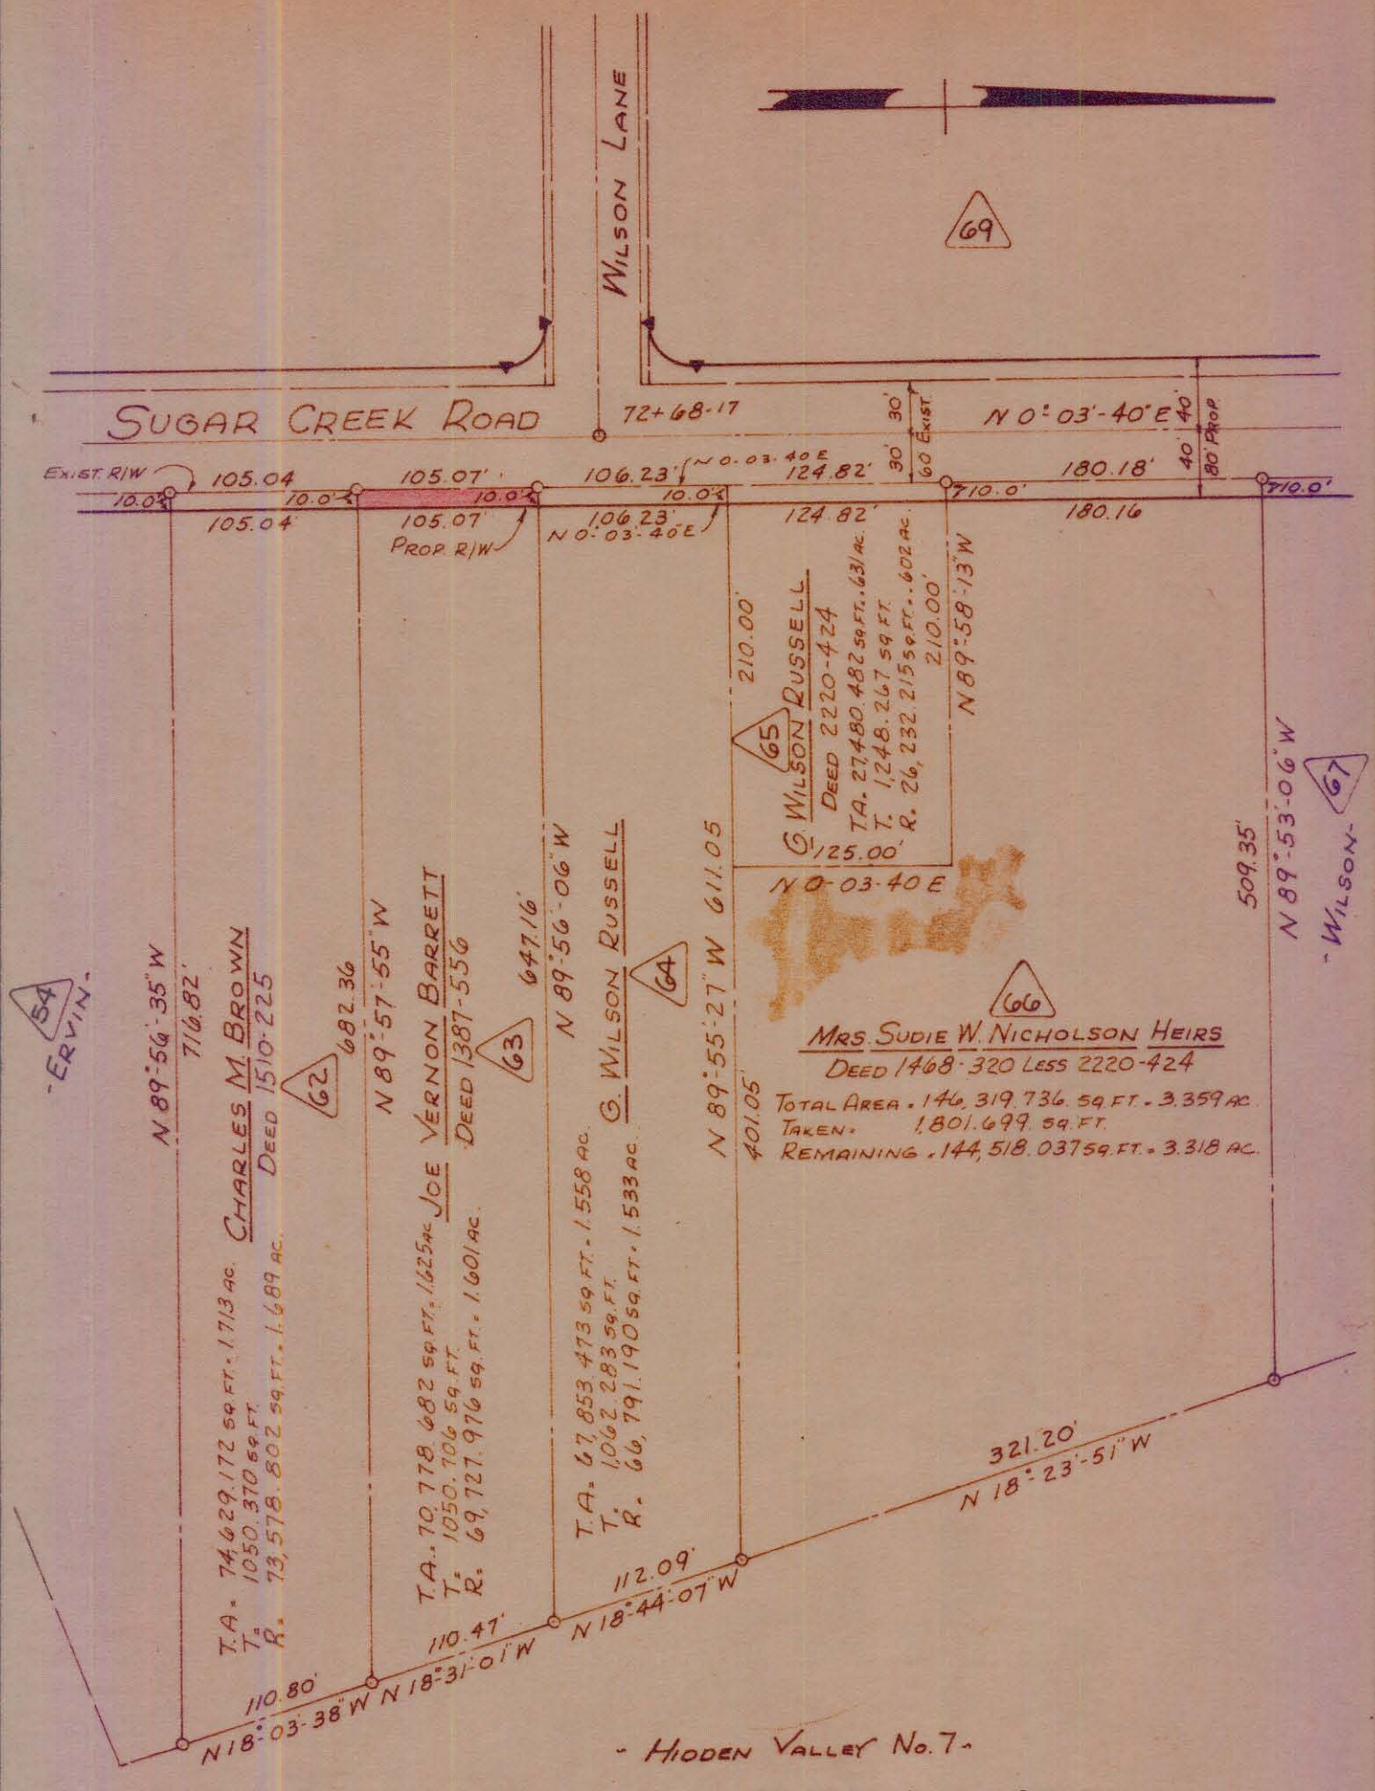

STATE PROJ. NO. 6.801826

This plat was prepared under my supervision C D Readling

N.C. Reg. Engineer No 3659

Approved by _____ R/W Agent

NOTE: Property corners shown circled were located by actual survey. Bearings are based on BOUNDARY OF SUGAW CK. PRESBY CHURCH BY A.A. WALLWORK 1965

CITY OF CHARLOTTE
NORTH CAROLINA
ENGINEERING DEPARTMENT

REVISIONS	PROPOSED R/W SUGAR CREEK ROAD	JOB NO.
		FILE NO.
DRAWN BY WHITE	PROPERTY OF JOE VERNON BARRETT	SHEET 63
CHECKED BY J.T.T.		OF 70
CITY ENGINEER	DATE SCALE 1" = 100'	

089-064-37