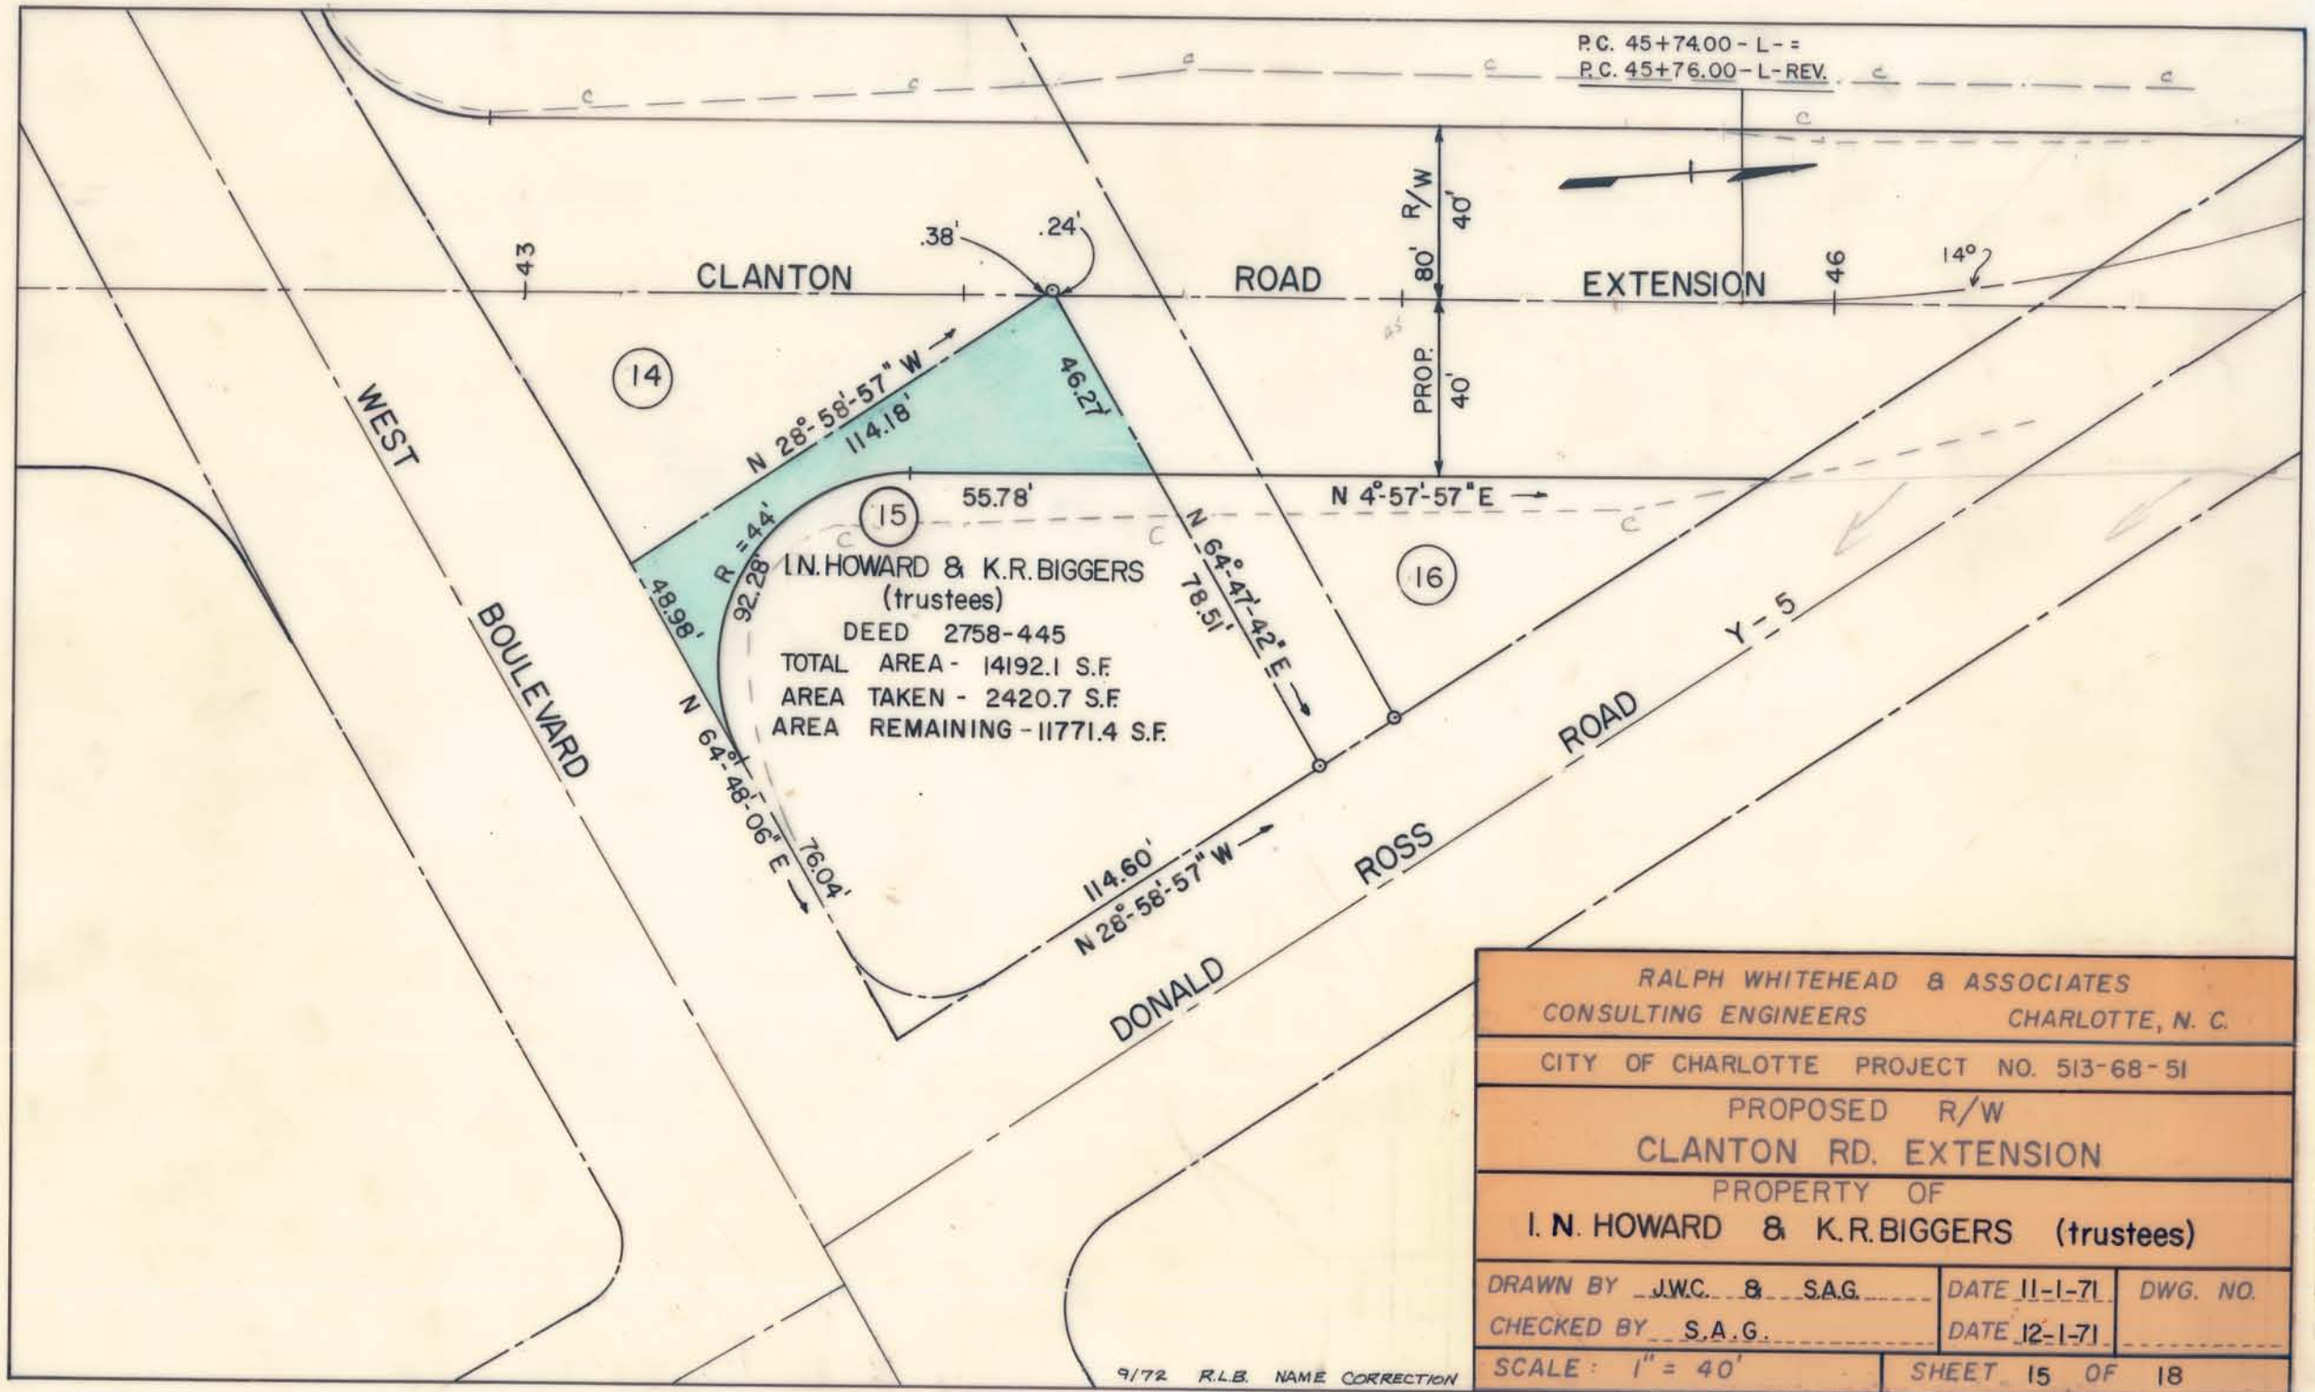

RALPH WHITEHEAD & ASSOCIATES
CONSULTING ENGINEERS CHARLOTTE, N. C.

CITY OF CHARLOTTE PROJECT NO. 513-68-51

PROPOSED R/W
CLANTON RD. EXTENSION

PROPERTY OF
I. N. HOWARD & K.R. BIGGERS (trustees)

DRAWN BY J.W.C. & S.A.G.	DATE 11-1-71	DWG. NO.
CHECKED BY S.A.G.	DATE 12-1-71	
SCALE: 1" = 40'	SHEET 15 OF 18	

117-062-01