TOTAL AREA:	23,170.06	SQ. FT.
AREA TAKEN:	565.42	SQ. FT.
AREA REMAINING:	22,604.64	SQ. FT.

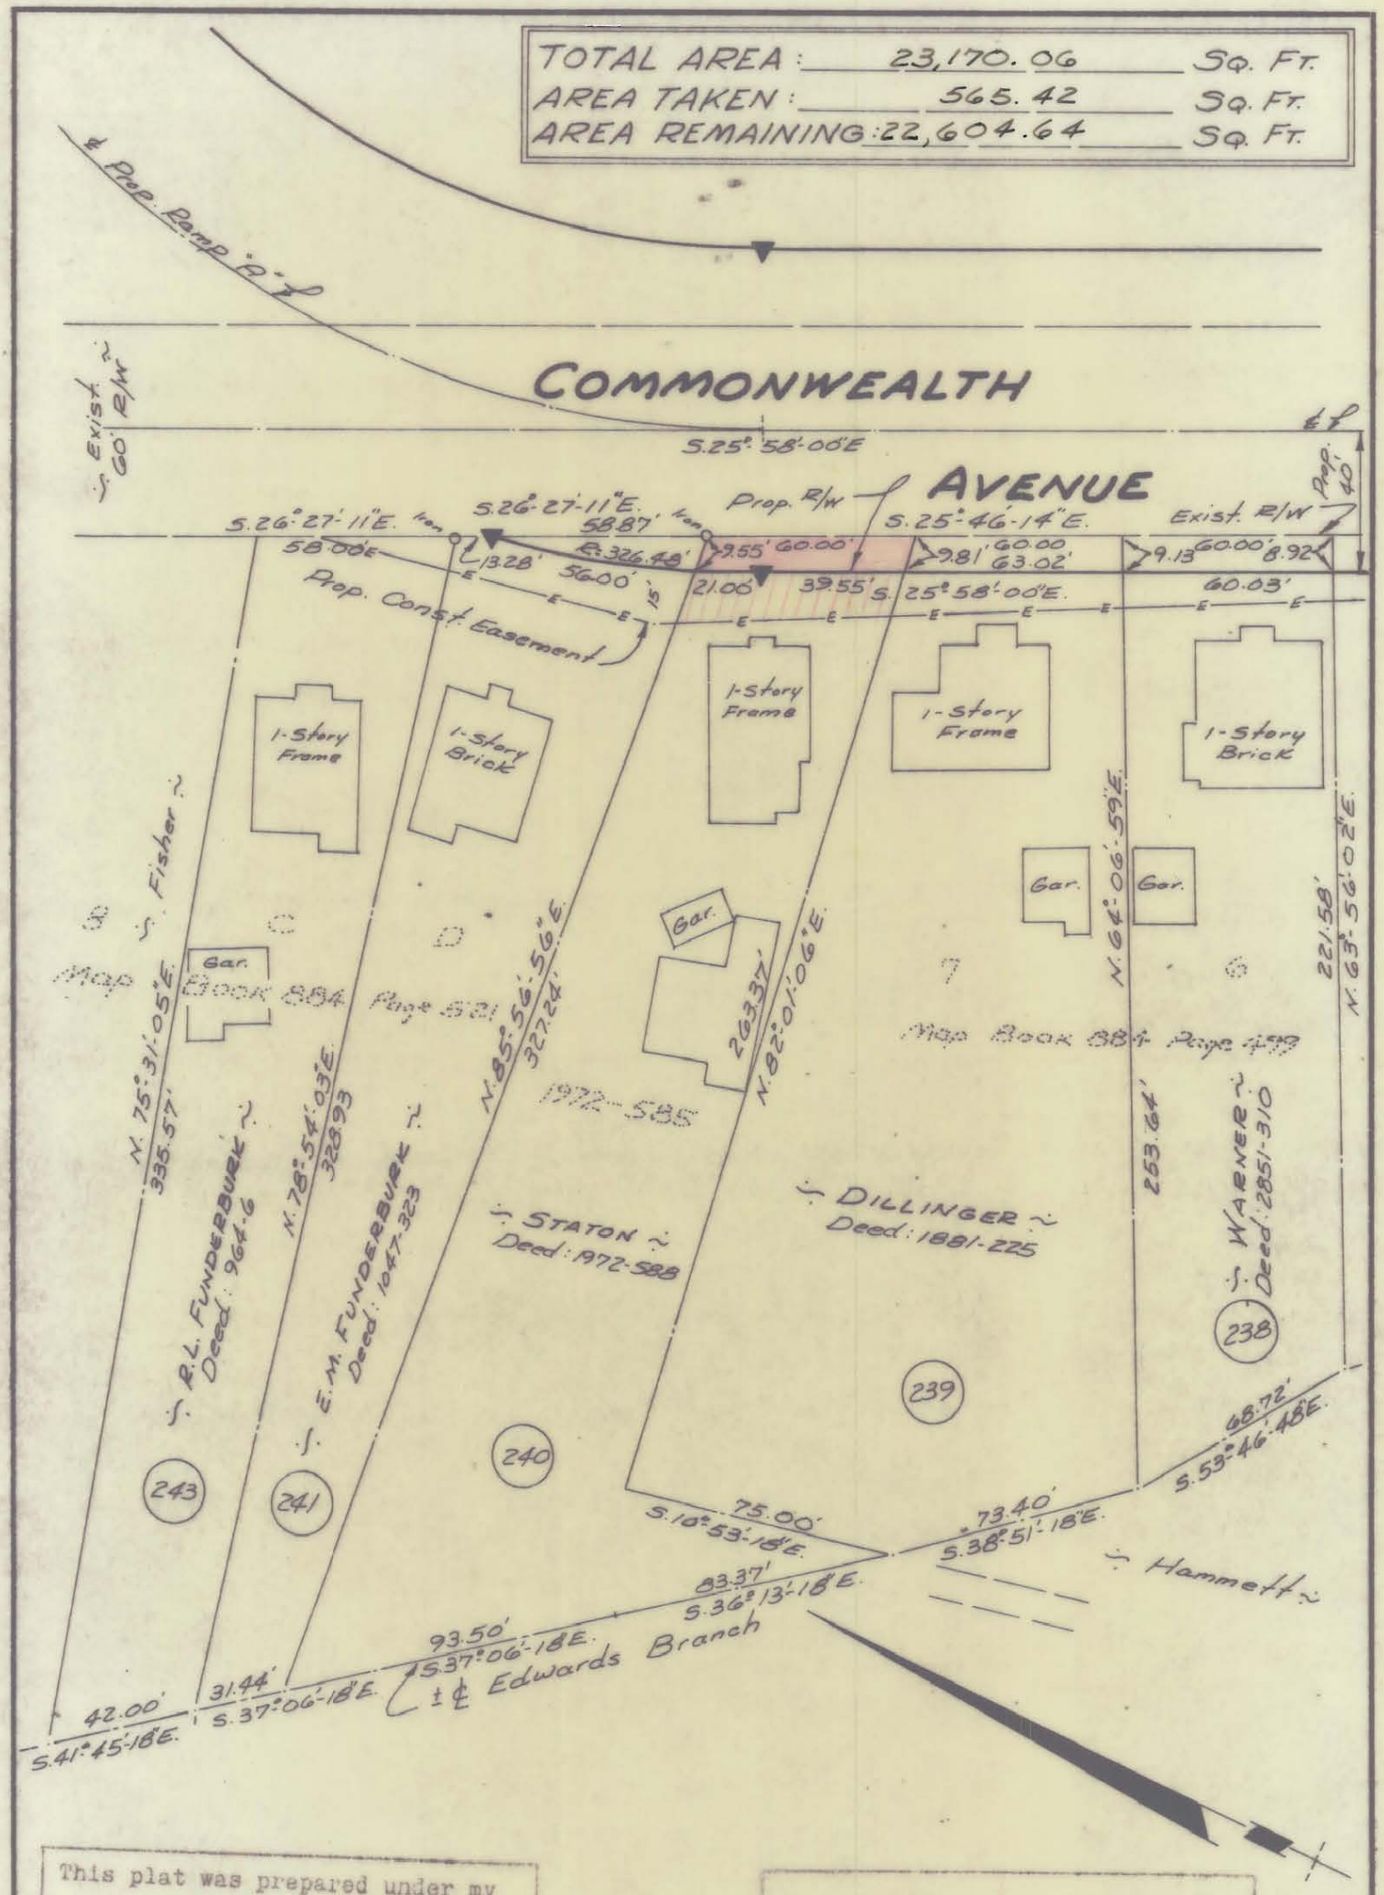

This plat was prepared under my supervision C D Readling
N.C. Reg. Engineer No 3659

Approved by _____
R/W Agent

NOTE: Property corners shown circled were located by actual survey. Bearings are based on State Hwy. R/W Maps Eastway Drive

CITY OF CHARLOTTE
NORTH CAROLINA
ENGINEERING DEPARTMENT

REVISIONS	Proposed Right-Of-Way EASTWAY DRIVE	JOB NO. 513-68-336
		FILE NO.
DRAWN BY J.S.B.	Property Of JOHN S. STATON & wife ALLENE B.	SHEET 51
CHECKED BY J.T.T.		OF 55
CITY ENGINEER	DATE May 1, 1969 SCALE 1"=50'	

129-1m1-