TOTAL AREA :	14,421.55 Sq. Ft.
AREA TAKEN :	1,211.30 Sq. Ft.
AREA REMAINING :	13,210.25 Sq. Ft.

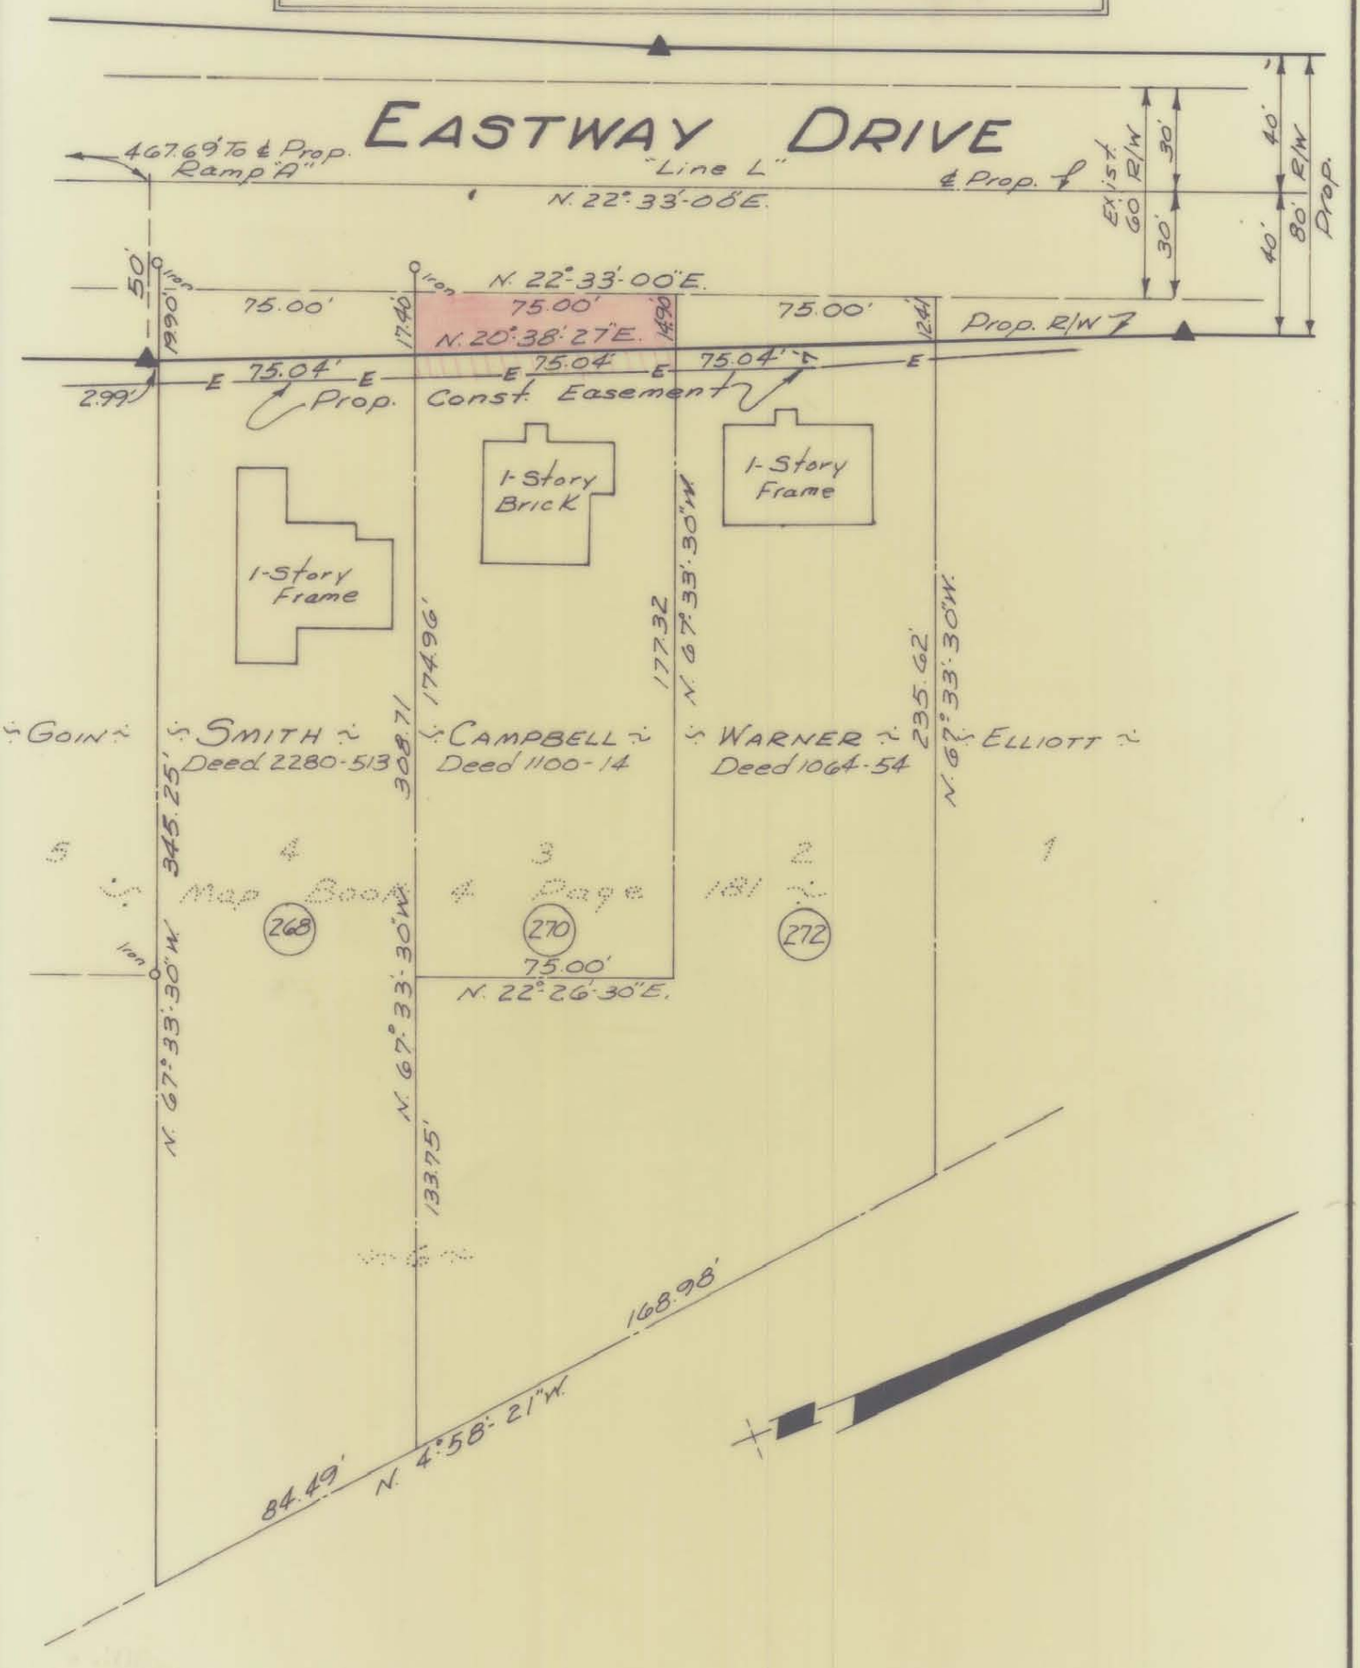

This plat was prepared under my supervision C. D. Readling
N.C. Reg. Engineer No. 3659

Approved by _____ R/W Agent

NOTE: Property corners shown circled were located by actual survey. Bearings are based on State Hwy R/W Maps Eastway Drive

CITY OF CHARLOTTE
NORTH CAROLINA
ENGINEERING DEPARTMENT

REVISIONS	Proposed Right-Of-Way EASTWAY DRIVE	JOB NO. 513-68-336
	Property of JAMES DARWIN CAMPBELL & wife EDNA A.	FILE NO.
DRAWN BY J.S.B.		SHEET 16
CHECKED BY J.T.T.		OF 55
CITY ENGINEER	DATE May 1, 1969 SCALE 1" = 50'	

131-08