AF 35129B

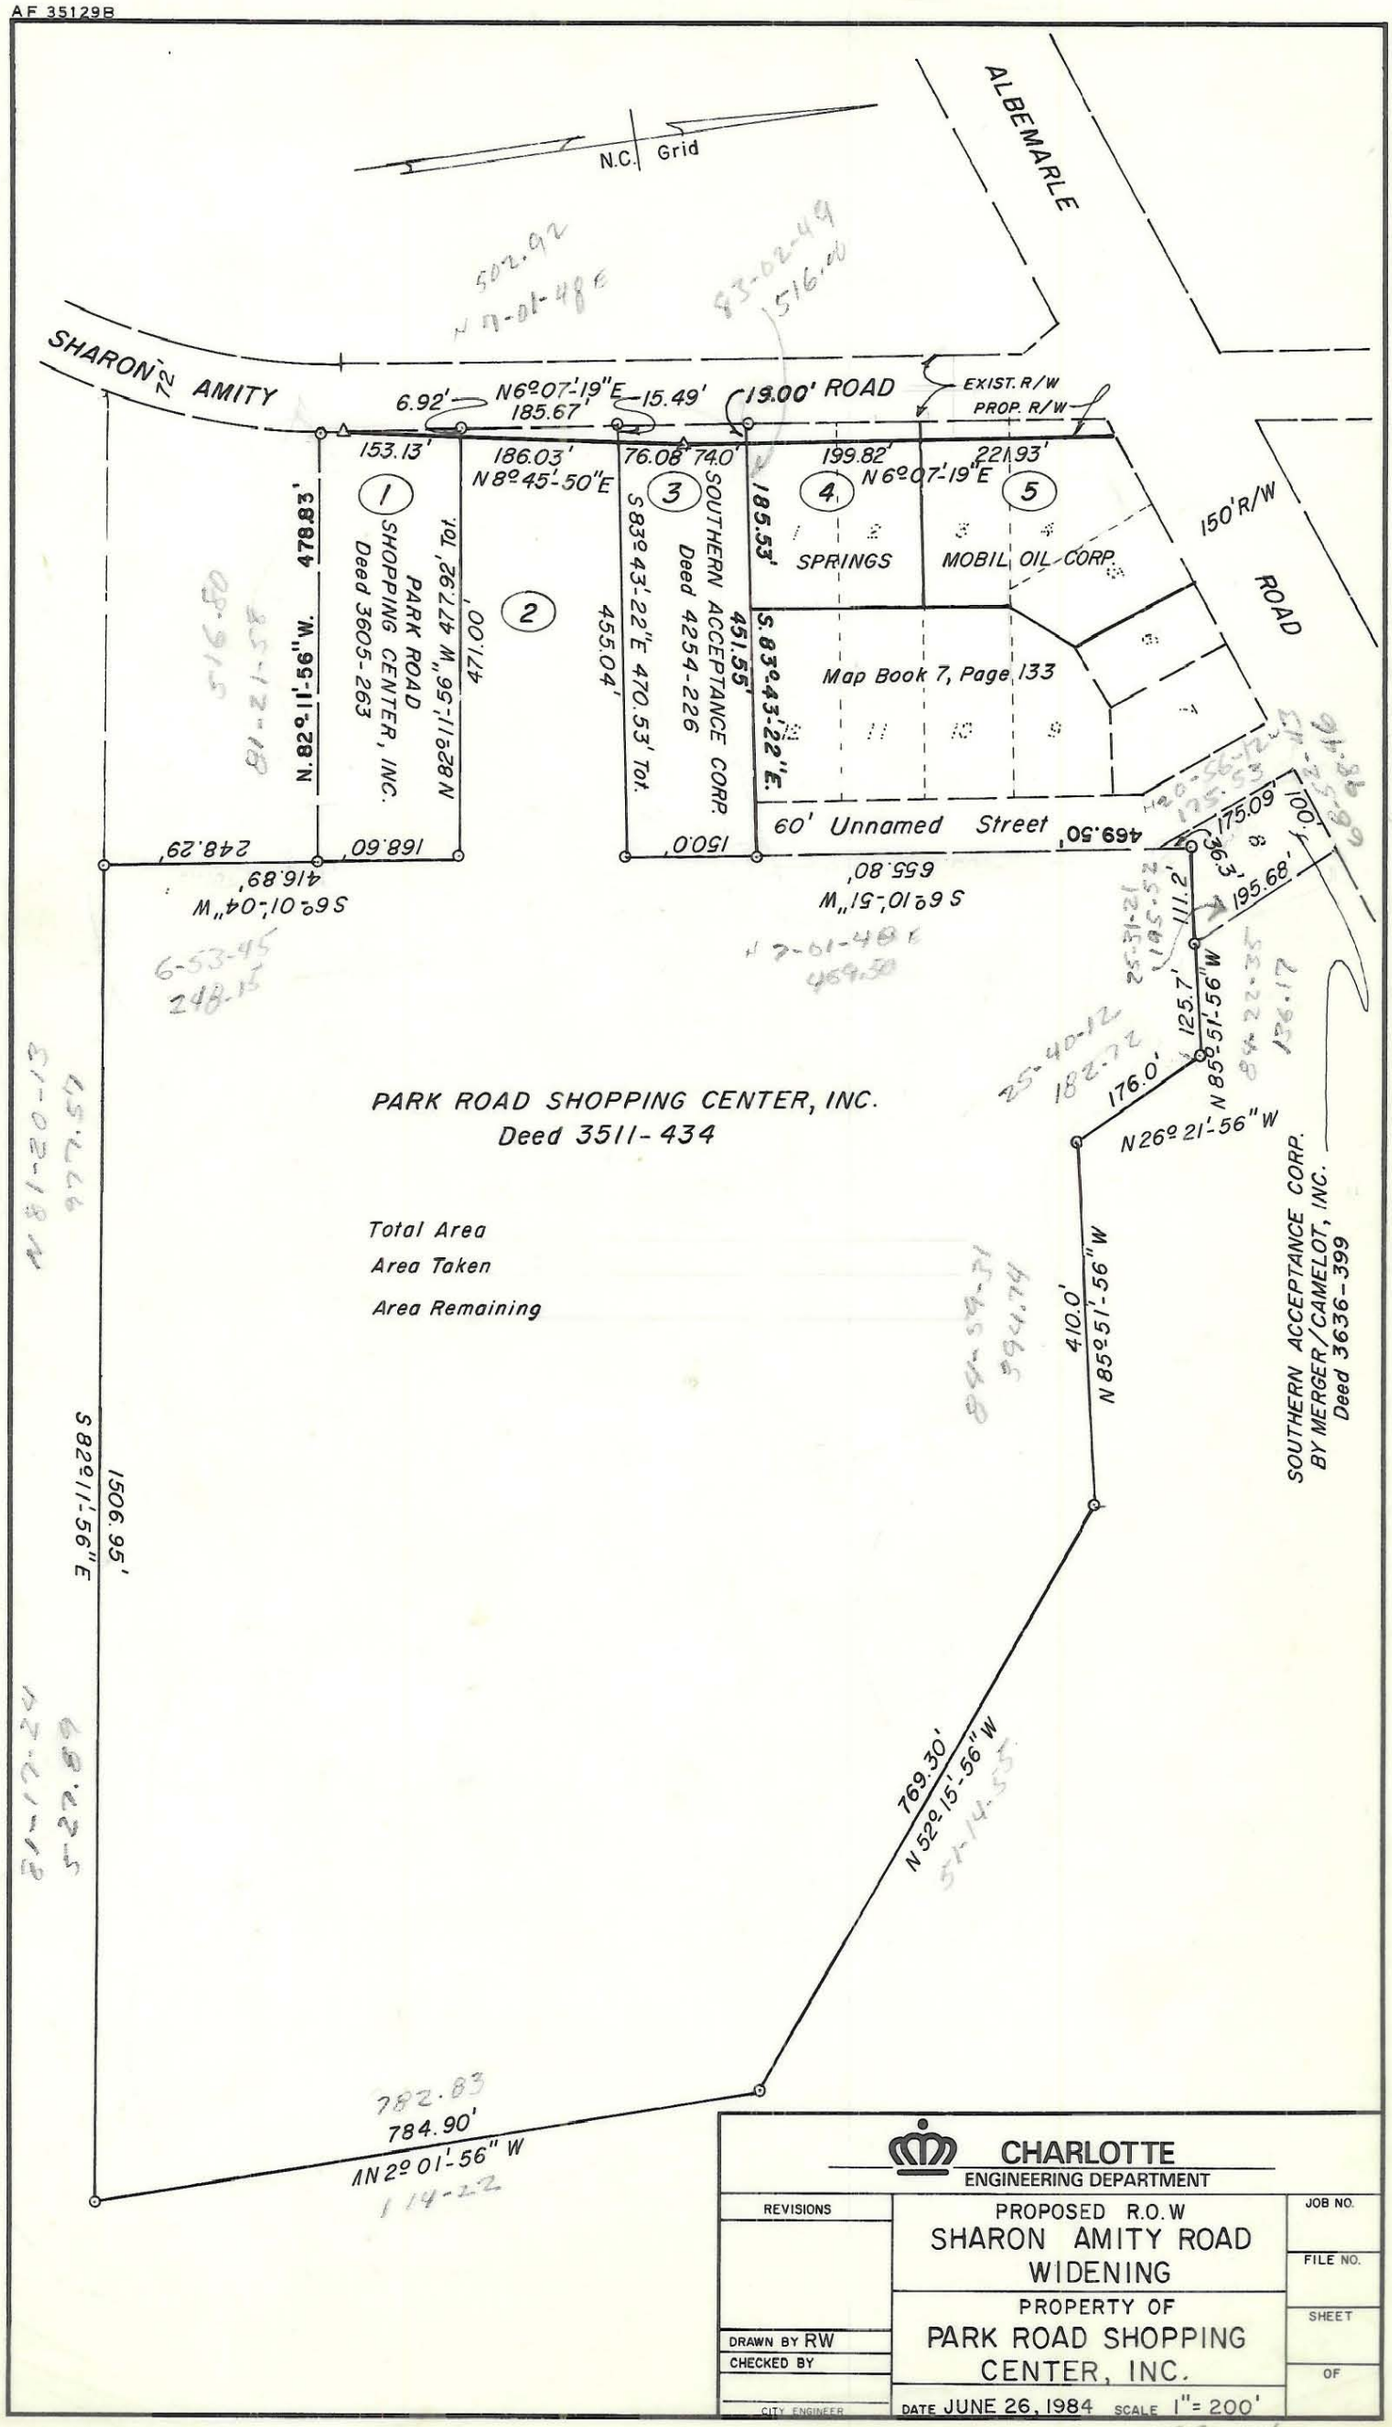

CHARLOTTE
ENGINEERING DEPARTMENT

REVISIONS	PROPOSED R.O.W SHARON AMITY ROAD WIDENING	JOB NO.
		FILE NO.
DRAWN BY RW	PROPERTY OF PARK ROAD SHOPPING CENTER, INC.	SHEET
CHECKED BY		OF
CITY ENGINEER	DATE JUNE 26, 1984 SCALE 1" = 200'	