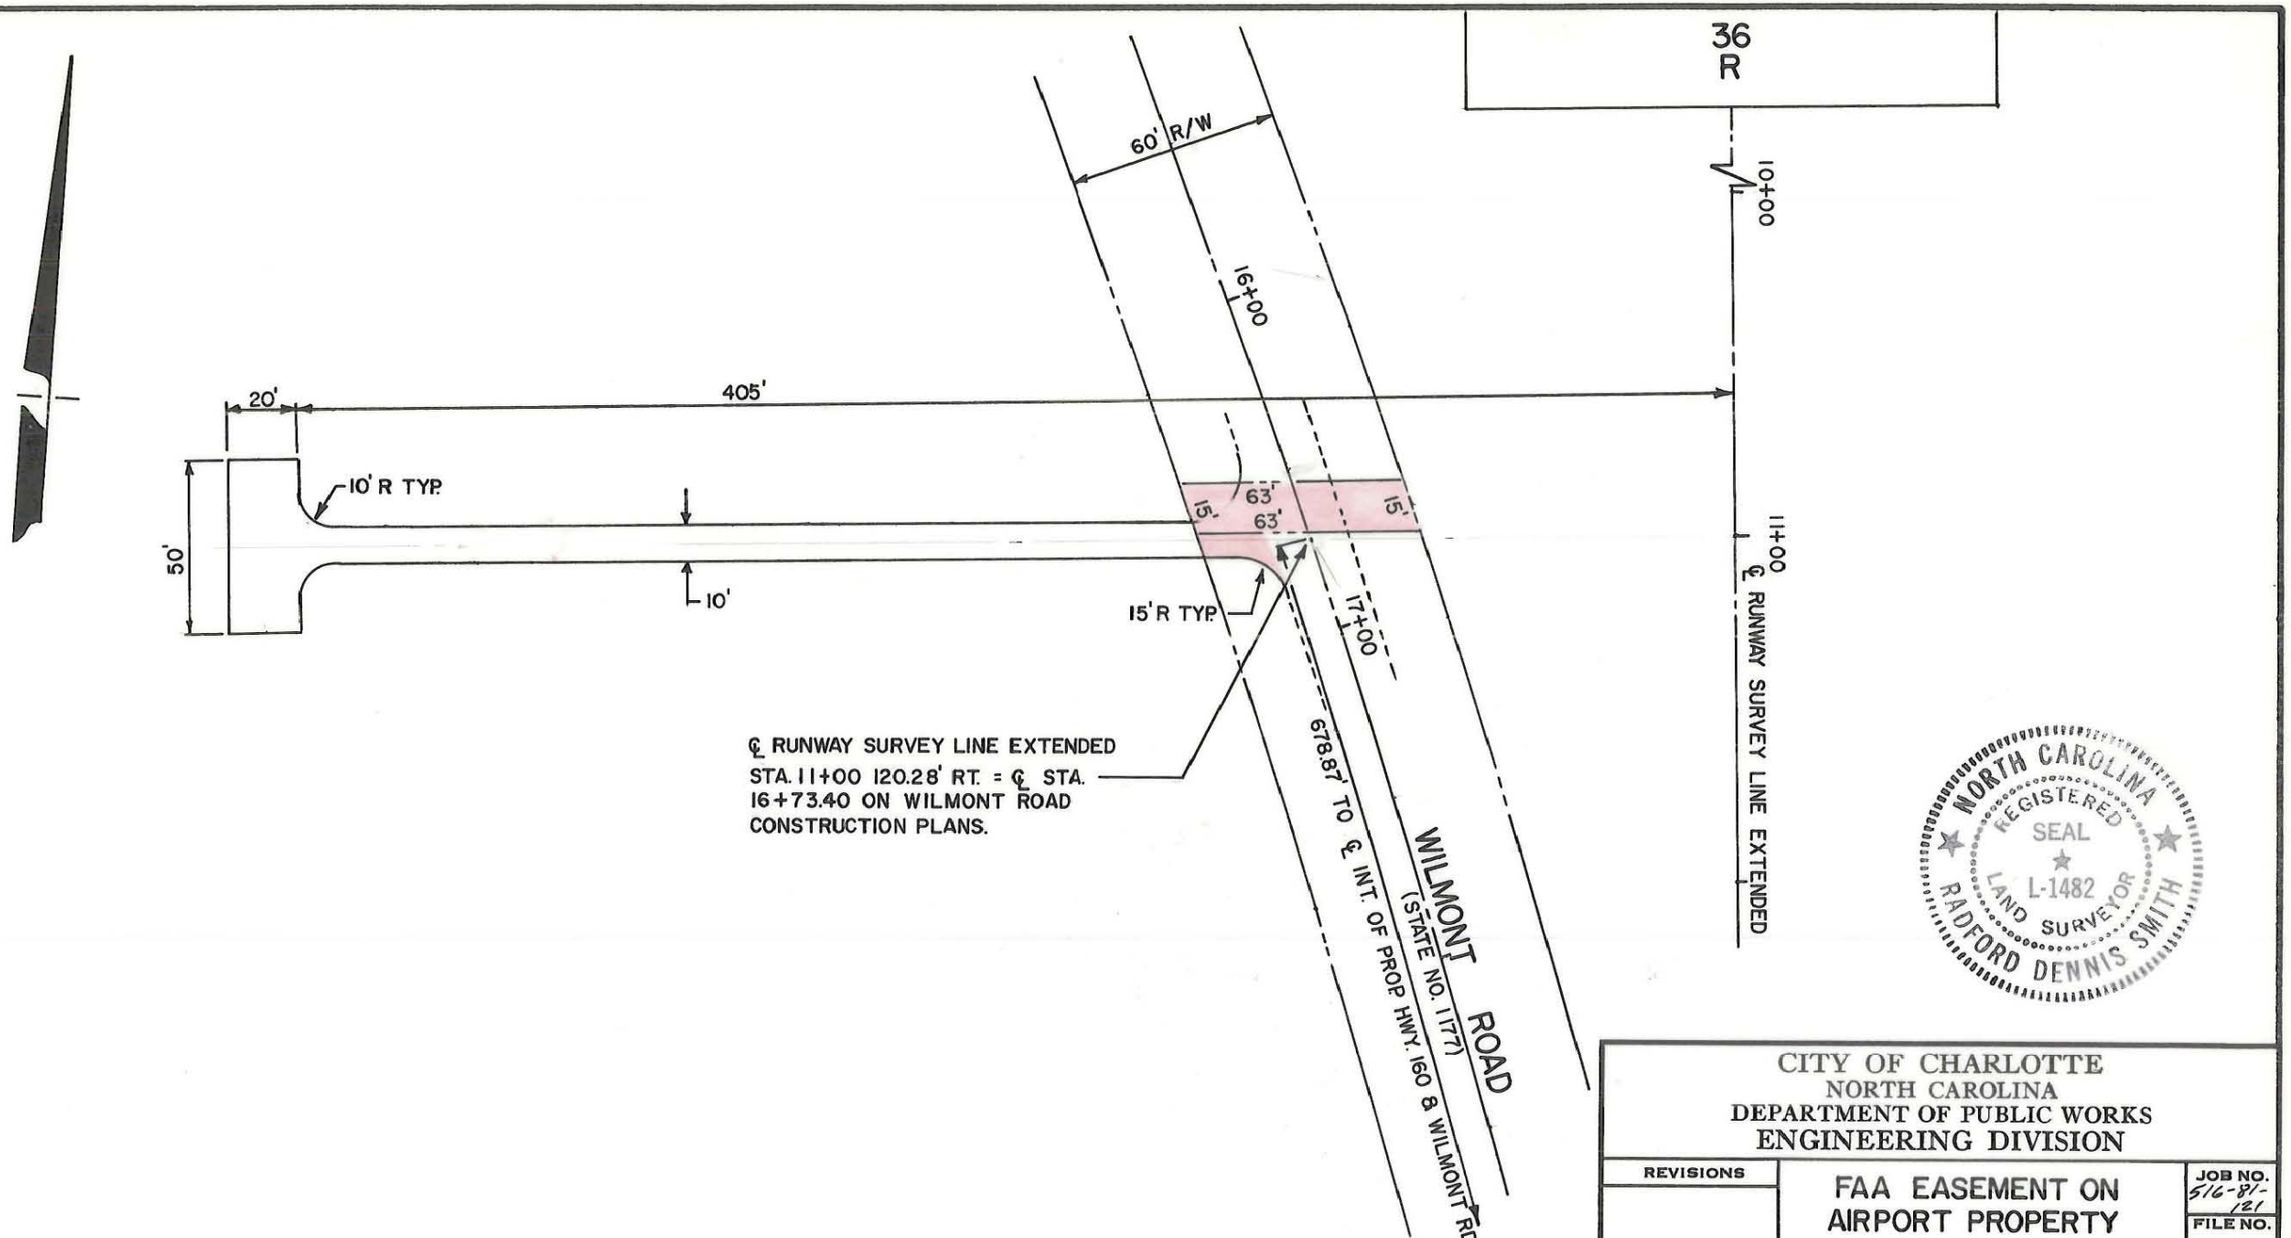

CITY OF CHARLOTTE
NORTH CAROLINA
DEPARTMENT OF PUBLIC WORKS
ENGINEERING DIVISION

REVISIONS	FAA EASEMENT ON AIRPORT PROPERTY	JOB NO. 516-81-121
		FILE NO.
DRAWN BY AR	PROPOSED RAIL ACCESS ROAD	SHEET 4
CHECKED BY		OF 5
CITY ENGINEER	DATE 8/11/81 SCALE 1"=50'	

DUNCAN-PARNELL, INC., CHARLOTTE 279

141-191 / 141-192