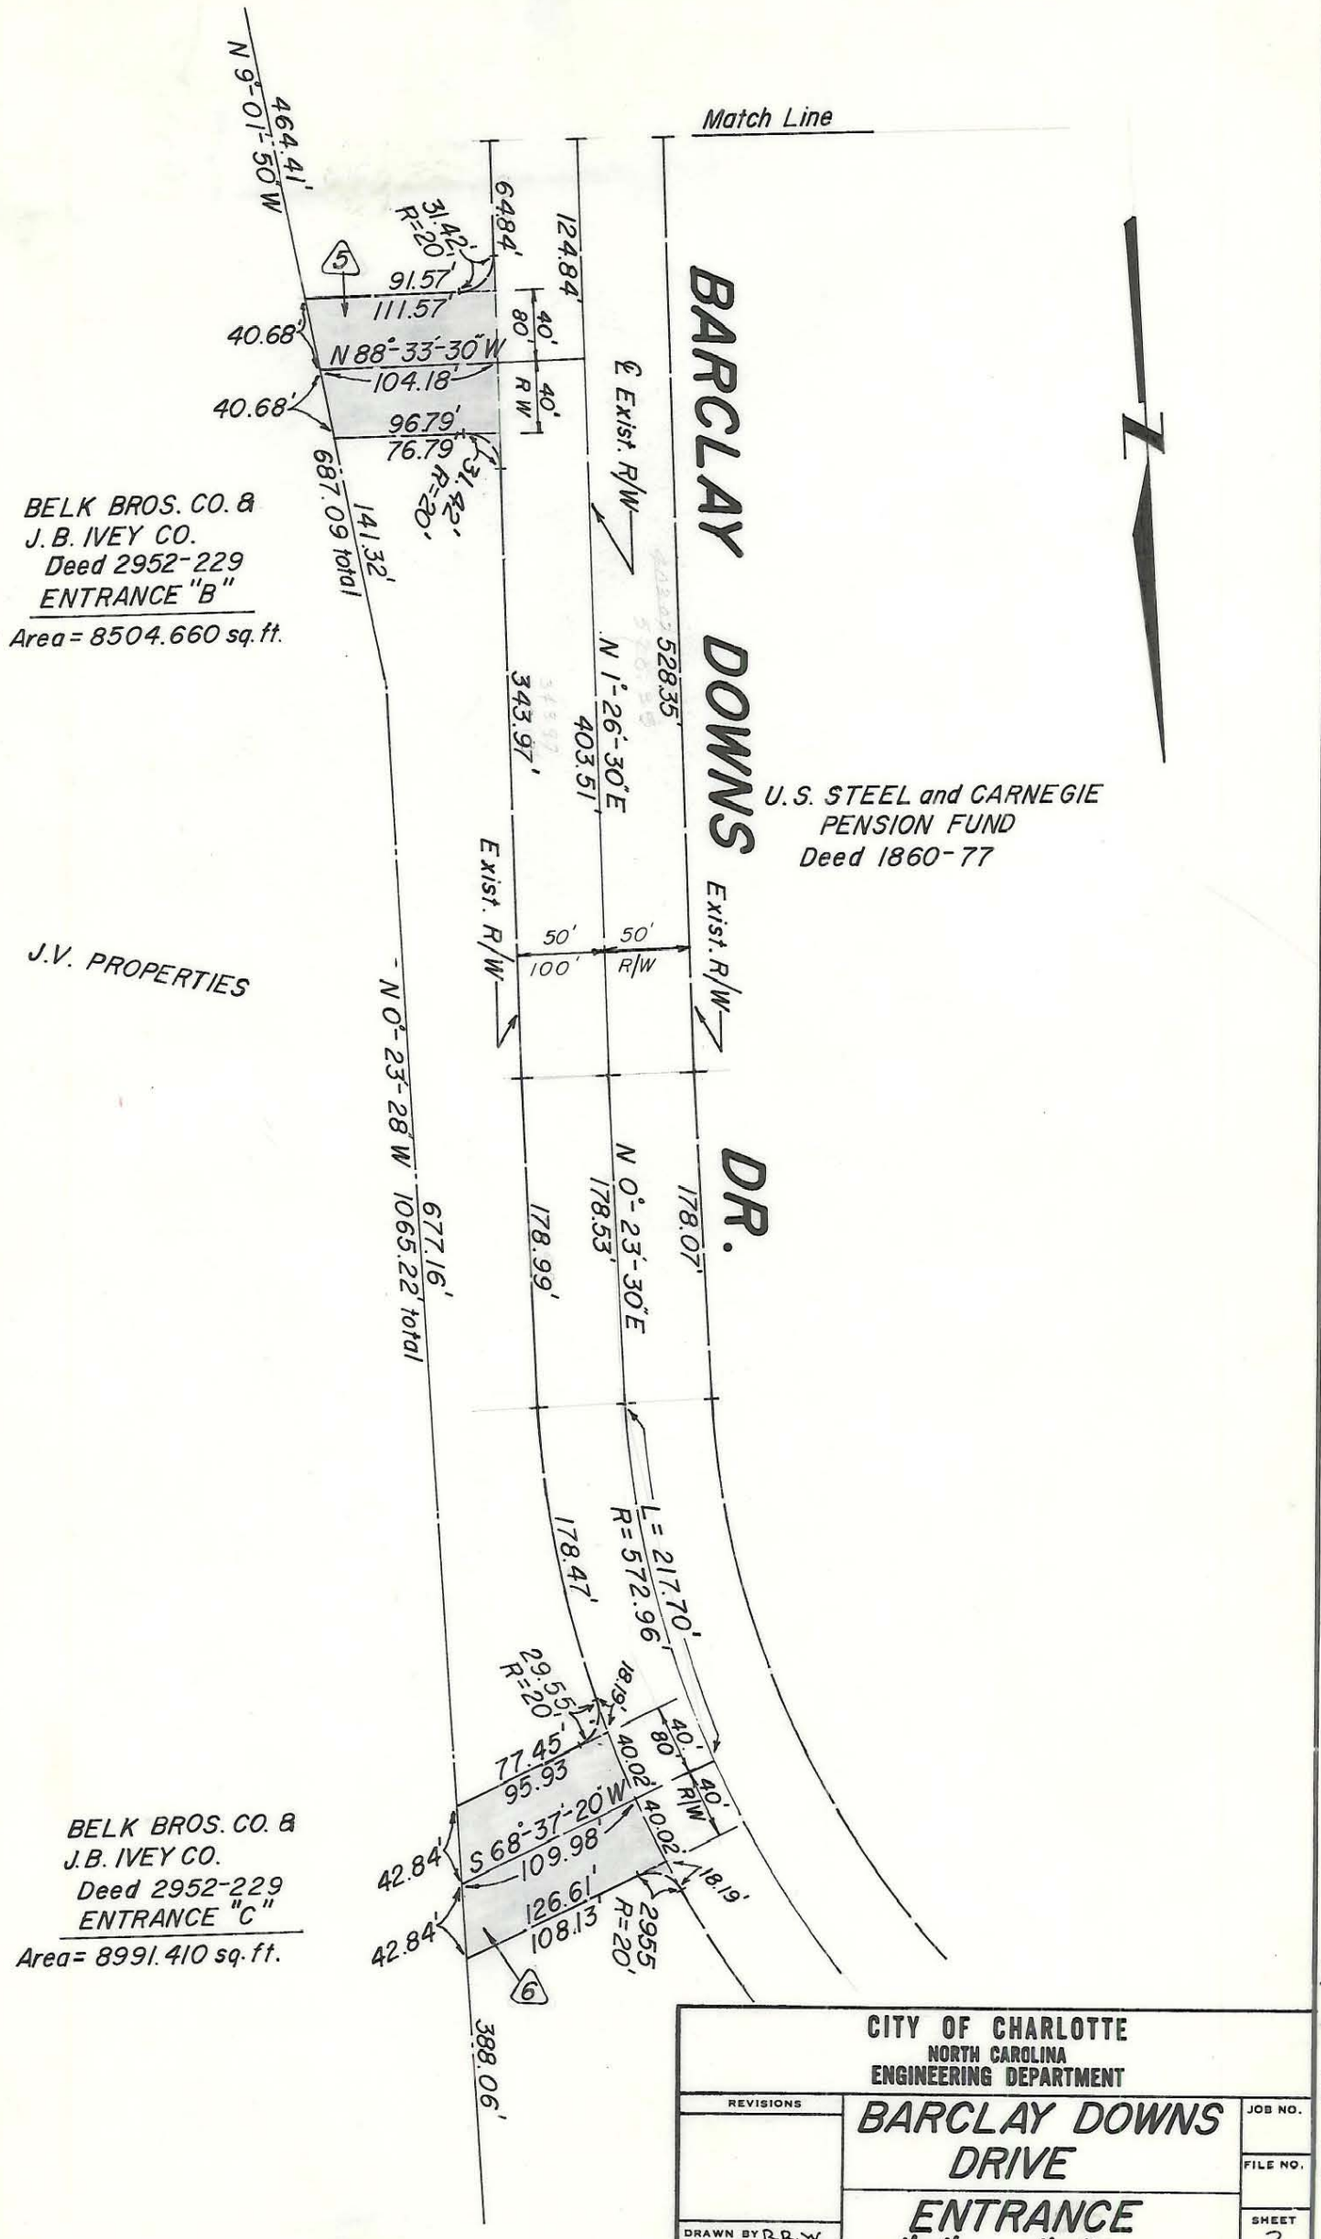

CITY OF CHARLOTTE
NORTH CAROLINA
ENGINEERING DEPARTMENT

REVISIONS	BARCLAY DOWNS DRIVE	JOB NO.
		FILE NO.
DRAWN BY R.R.W	ENTRANCE "B" and "C"	SHEET 3
CHECKED BY		OF 3
CITY ENGINEER	DATE JULY, 68 SCALE 1" = 100'	

A-7-K-93

3 of 3

177-062-02 / 177-061-08 / 177-064-02