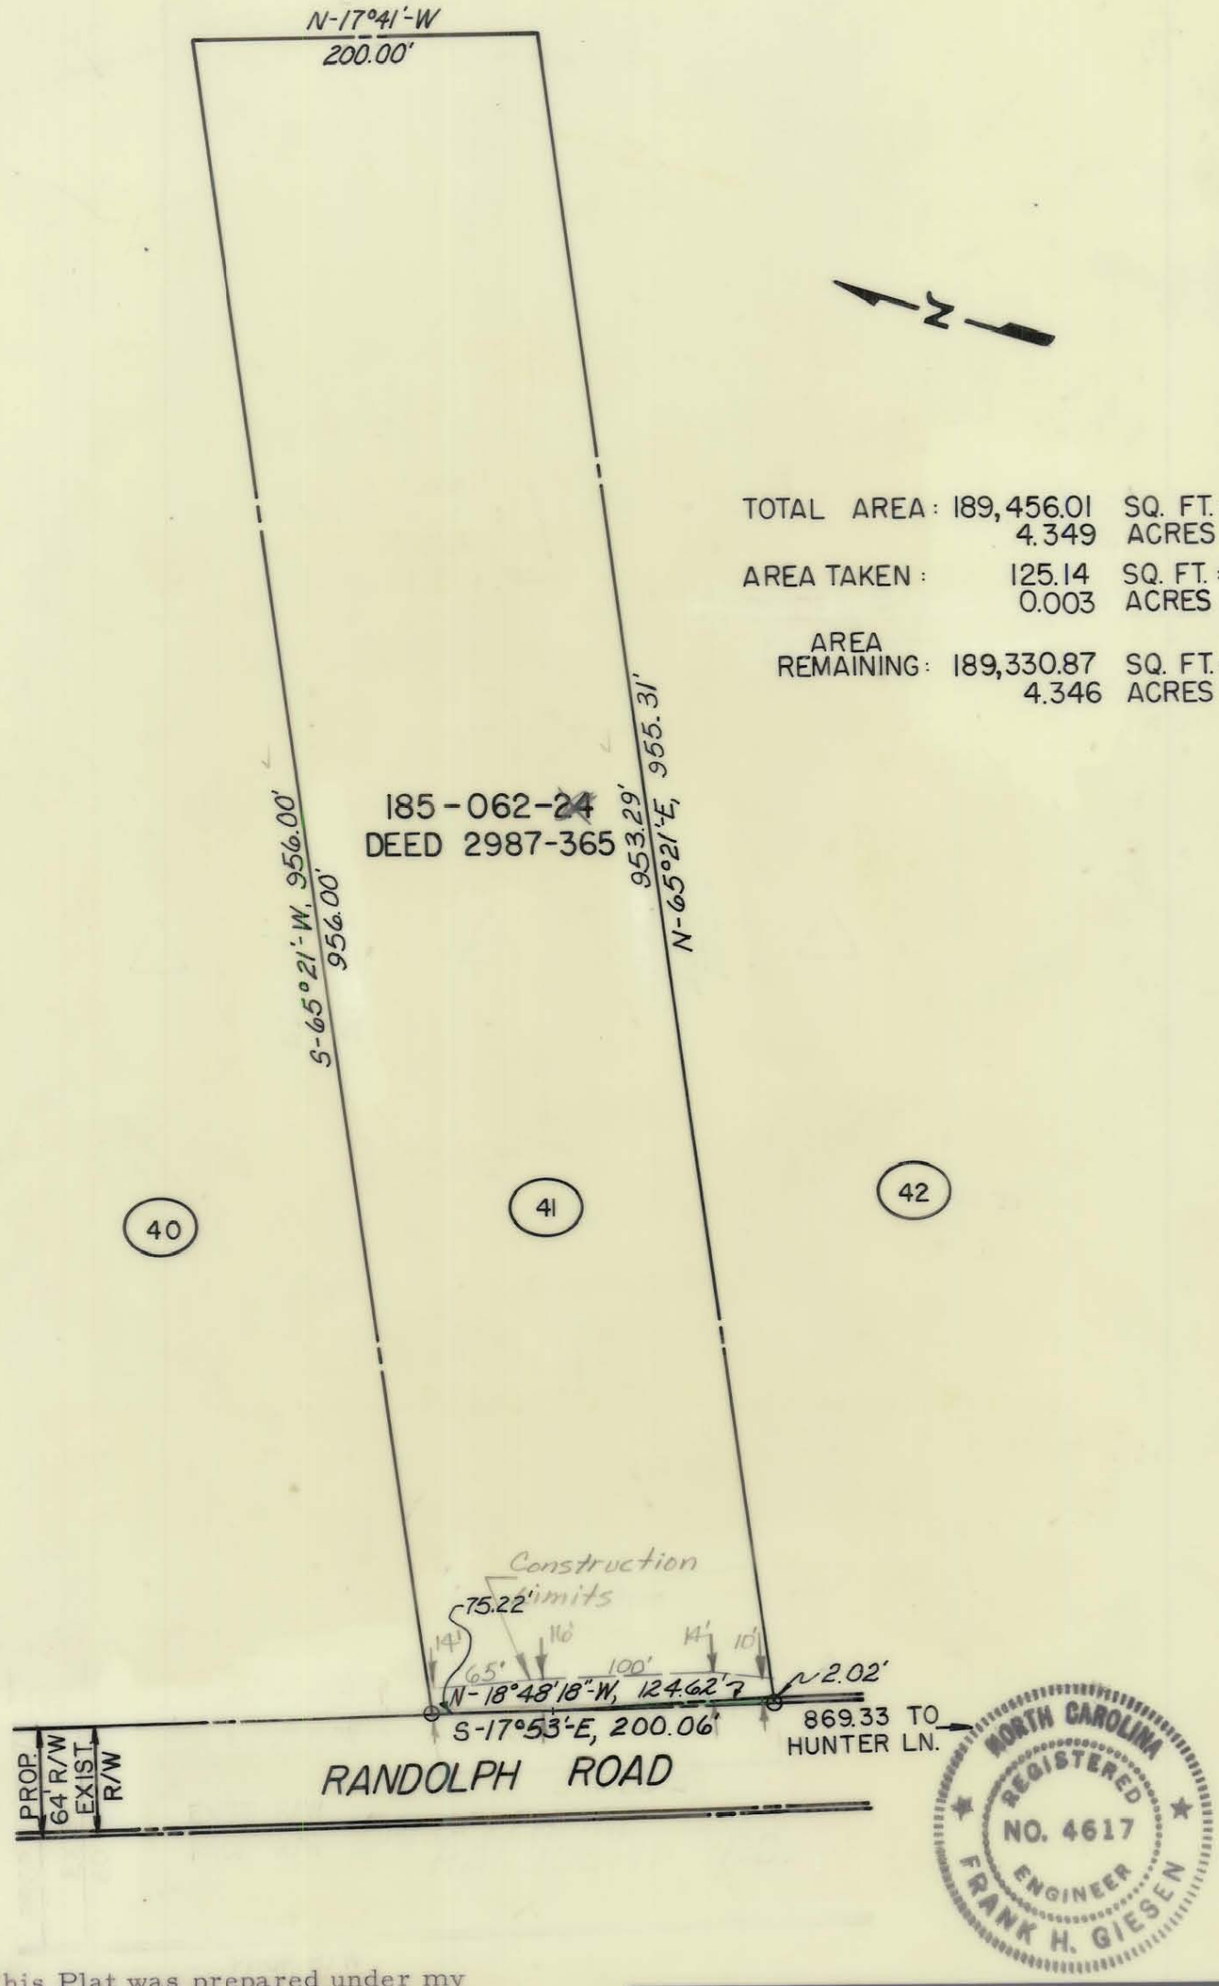

This Plat was prepared under my supervision

Frank H. Giesen
N.C. Reg. Engineer No. 4617

NOTE: Property corners shown circled were located by actual survey. Bearings are based on DEED: 2987-365.

CITY OF CHARLOTTE
NORTH CAROLINA
DEPARTMENT OF PUBLIC WORKS
ENGINEERING DIVISION

REVISIONS 1-7-75	PROPOSED R/W RANDOLPH ROAD PROJECT NO. 513-72-213	JOB NO. 73194
	PARCEL 41	FILE NO. RW-84
DRAWN BY: C.T.A.		SHEET 41
CHECKED BY: JSS		OF 119
for CITY ENGINEER	DATE 2-12-74 SCALE 1"=100'	

185-062-22