AF 35129A

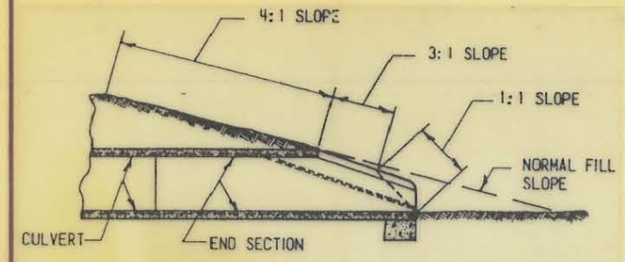

SLOPE DETAIL

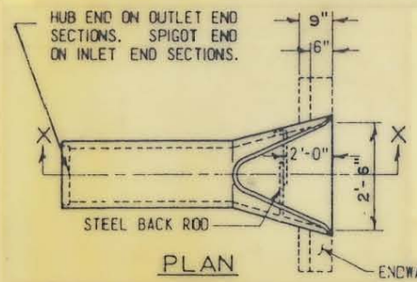

PLAN

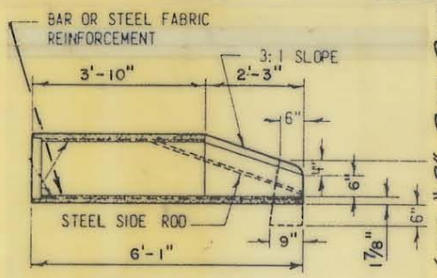

SECTION-XX

PIPE END SECTION

TYPE 310.01B

NOT TO SCALE

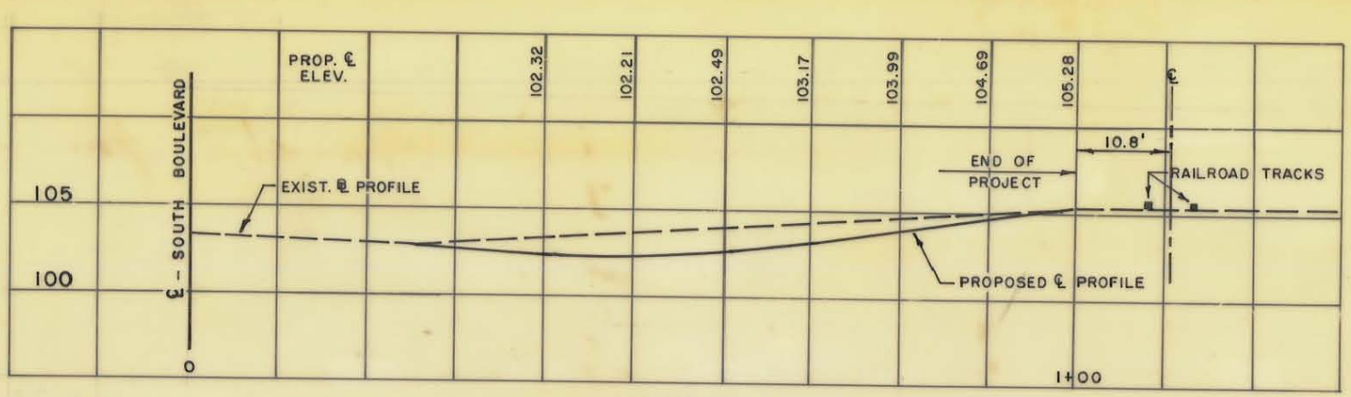

PROFILE HEBRON STREET

SCALE: 1" = 20' HOR.
1" = 10' VERT.

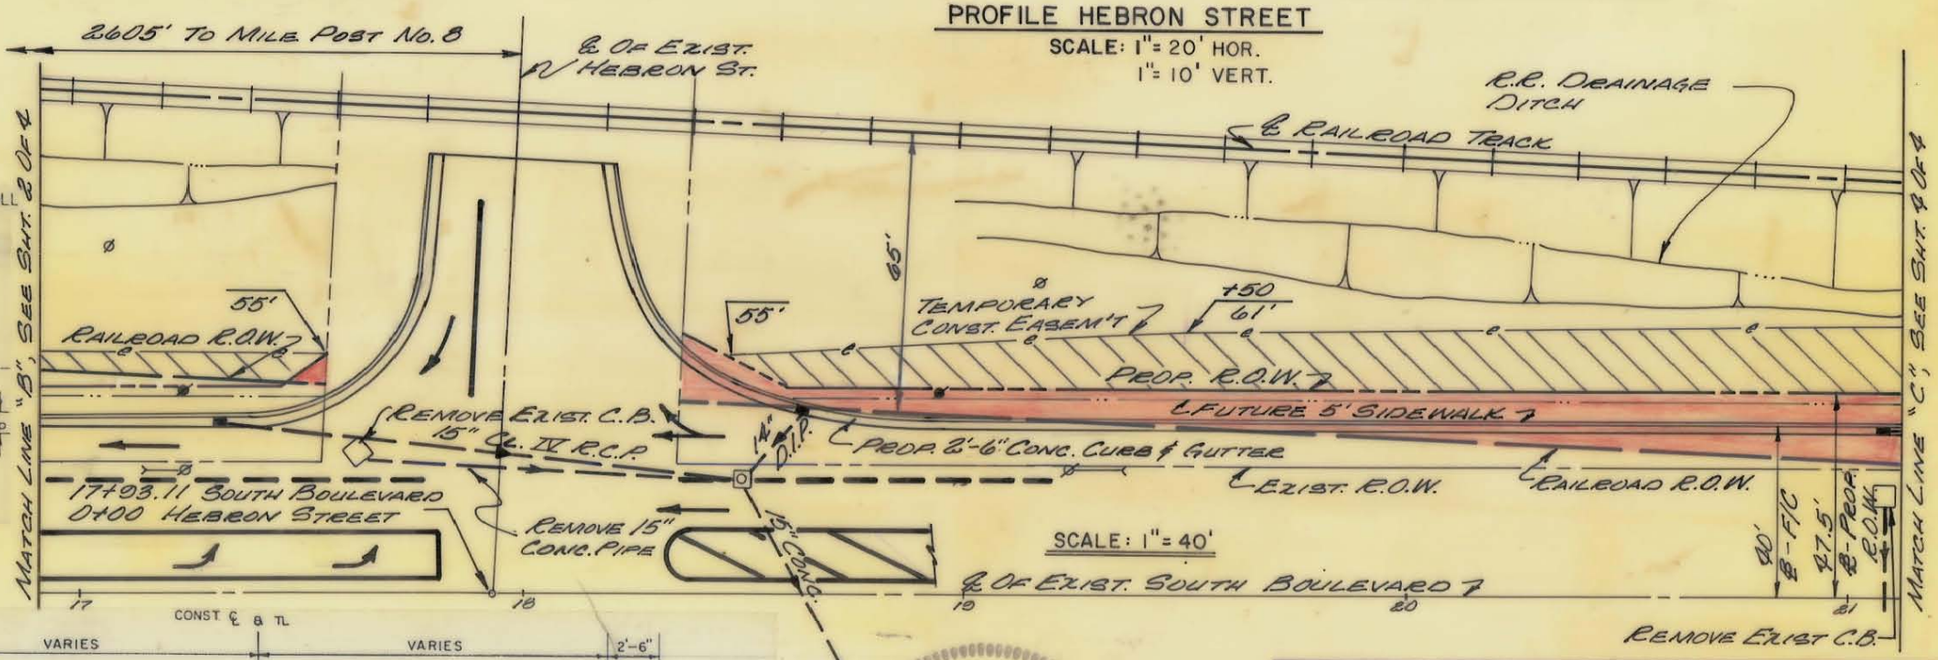

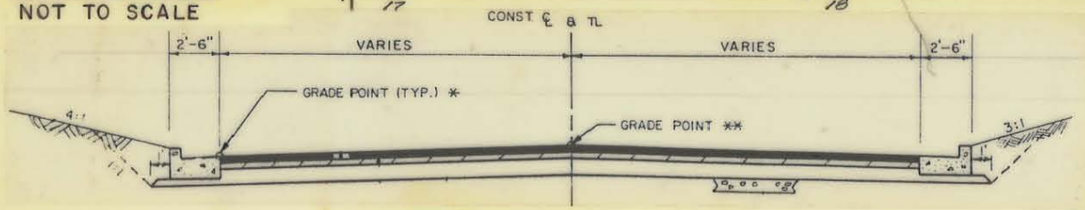

HEBRON STREET - TYPICAL SECTION

STA. 0+40 ± TO STA. 1+00 ±
SCALE: NONE

NORTH CAROLINA REGISTERED SEAL L-2159 LAND SURVEYOR ROBERT R. BERRY

CHARLOTTE
ENGINEERING DEPARTMENT

REVISIONS	SOUTHERN RAILROAD ENCROACHMENT	JOB NO. 512-85-126
		FILE NO.
DRAWN BY E.L.B.	SOUTH BOULEVARD AT HEBRON STREET	SHEET 3
CHECKED BY R.L.O.		OF 4
	DATE FEB. 29, 1988 SCALE AS SHOWN	

205-164-04 AND 205-161-19