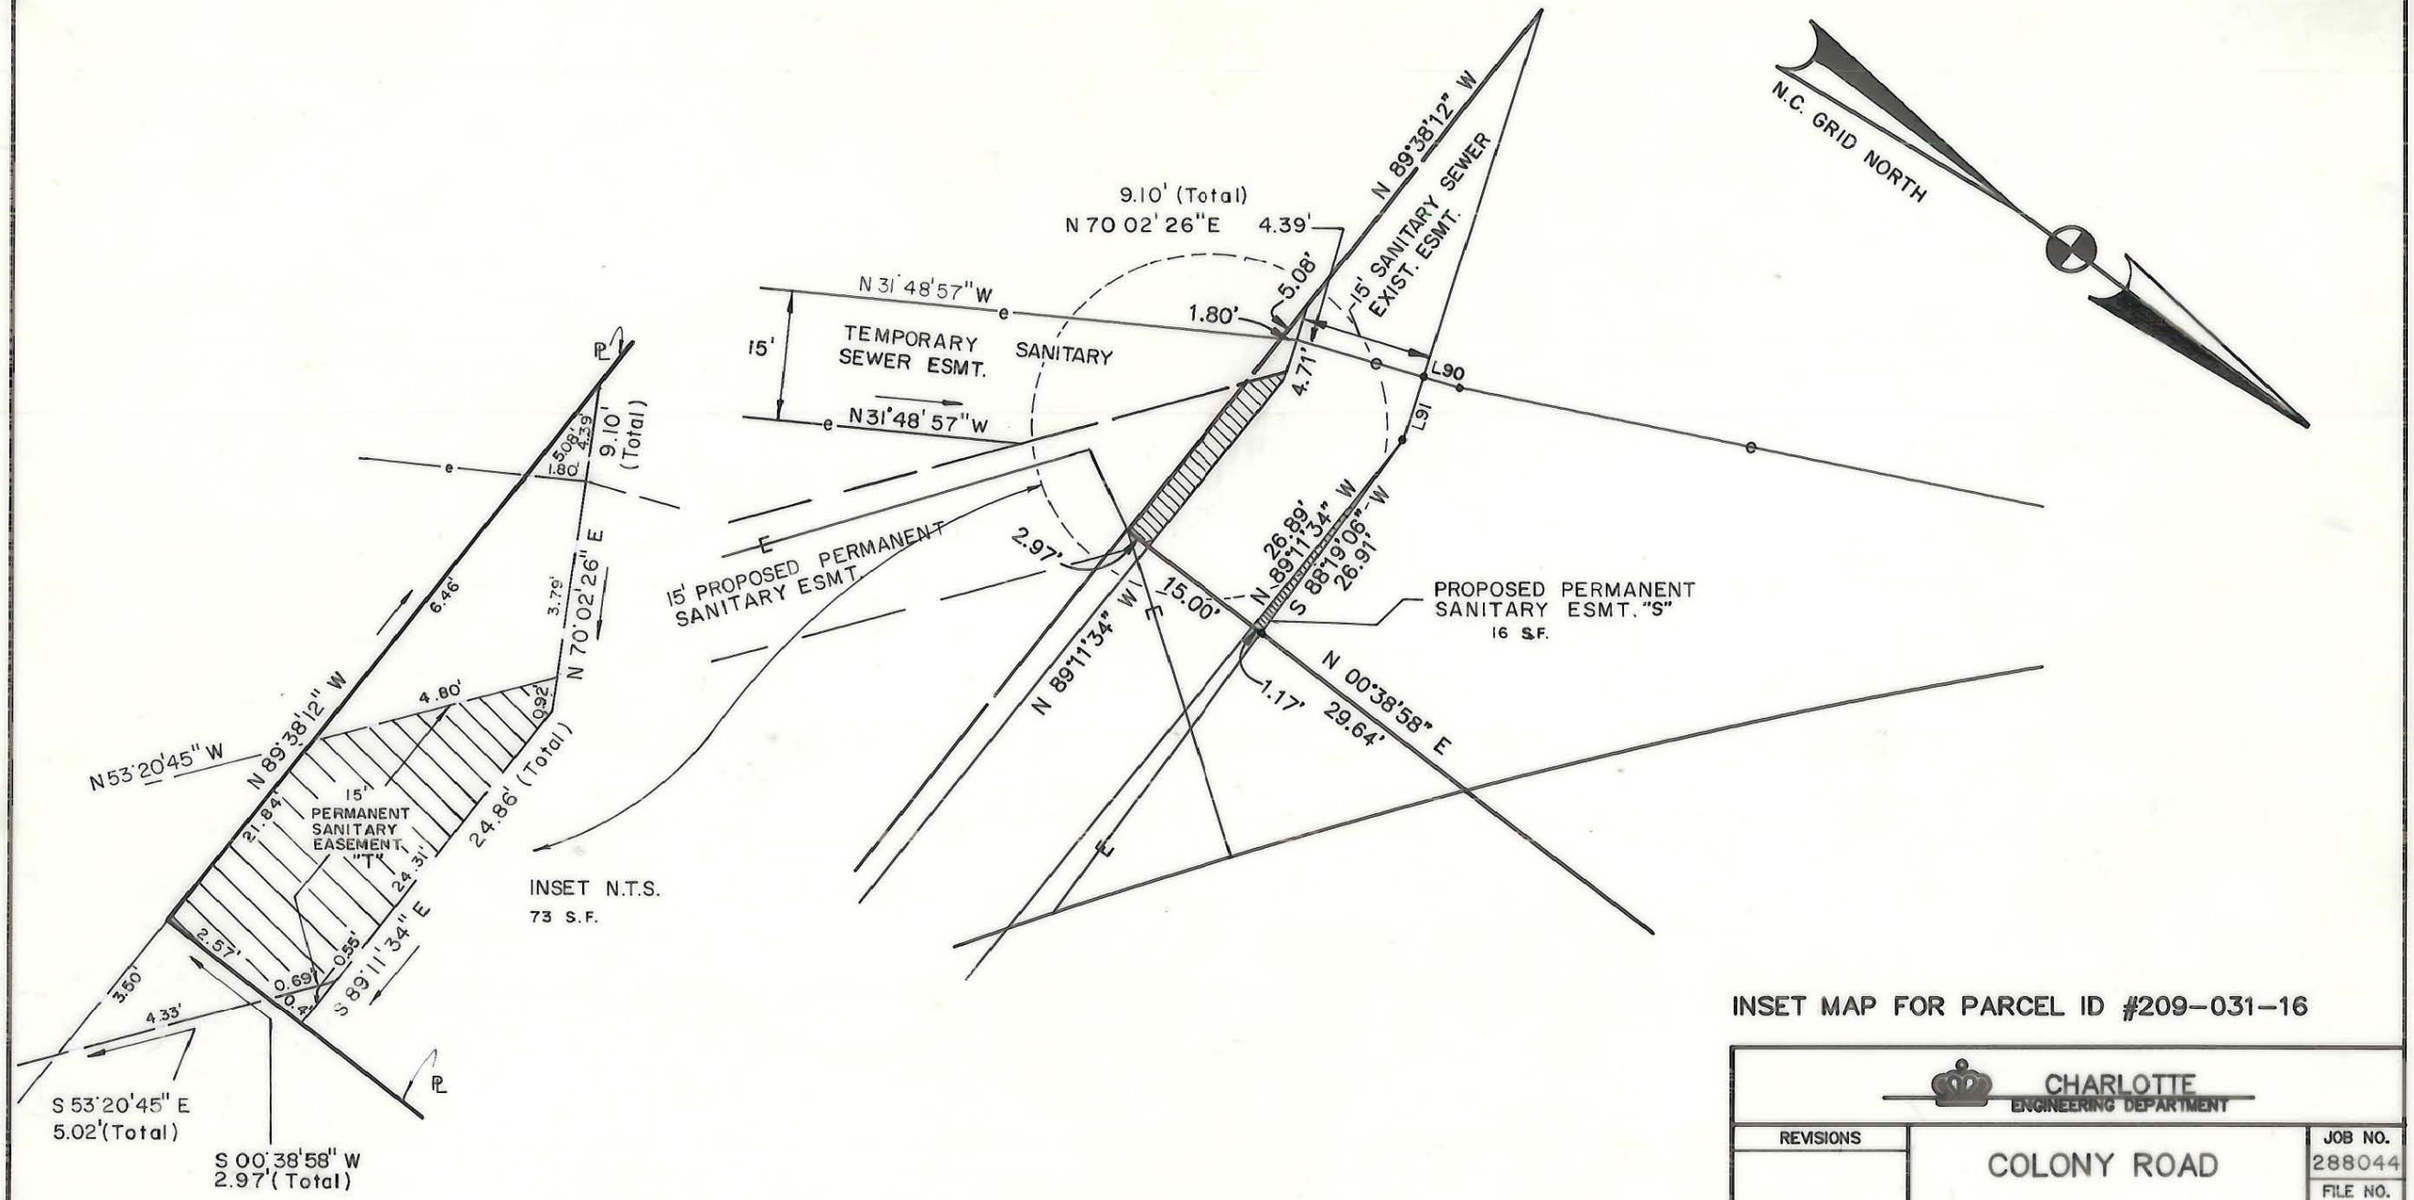

INSET MAP FOR PARCEL ID #209-031-16

CHARLOTTE
ENGINEERING DEPARTMENT

REVISIONS	COLONY ROAD	JOB NO. 288044
		FILE NO.
01/16/90	PROPERTY OF WATERS CONSTRUCTION CO. LEVINE GOODMAN, et al	SHEET 11G/7
DRAWN BY: S.L.H.		
CHECKED BY:	DATE: 7 - 25 - 89 SCALE: 1"=20'	OF 18

209-031-16/209-034-99