As approved by Council 4/30/79

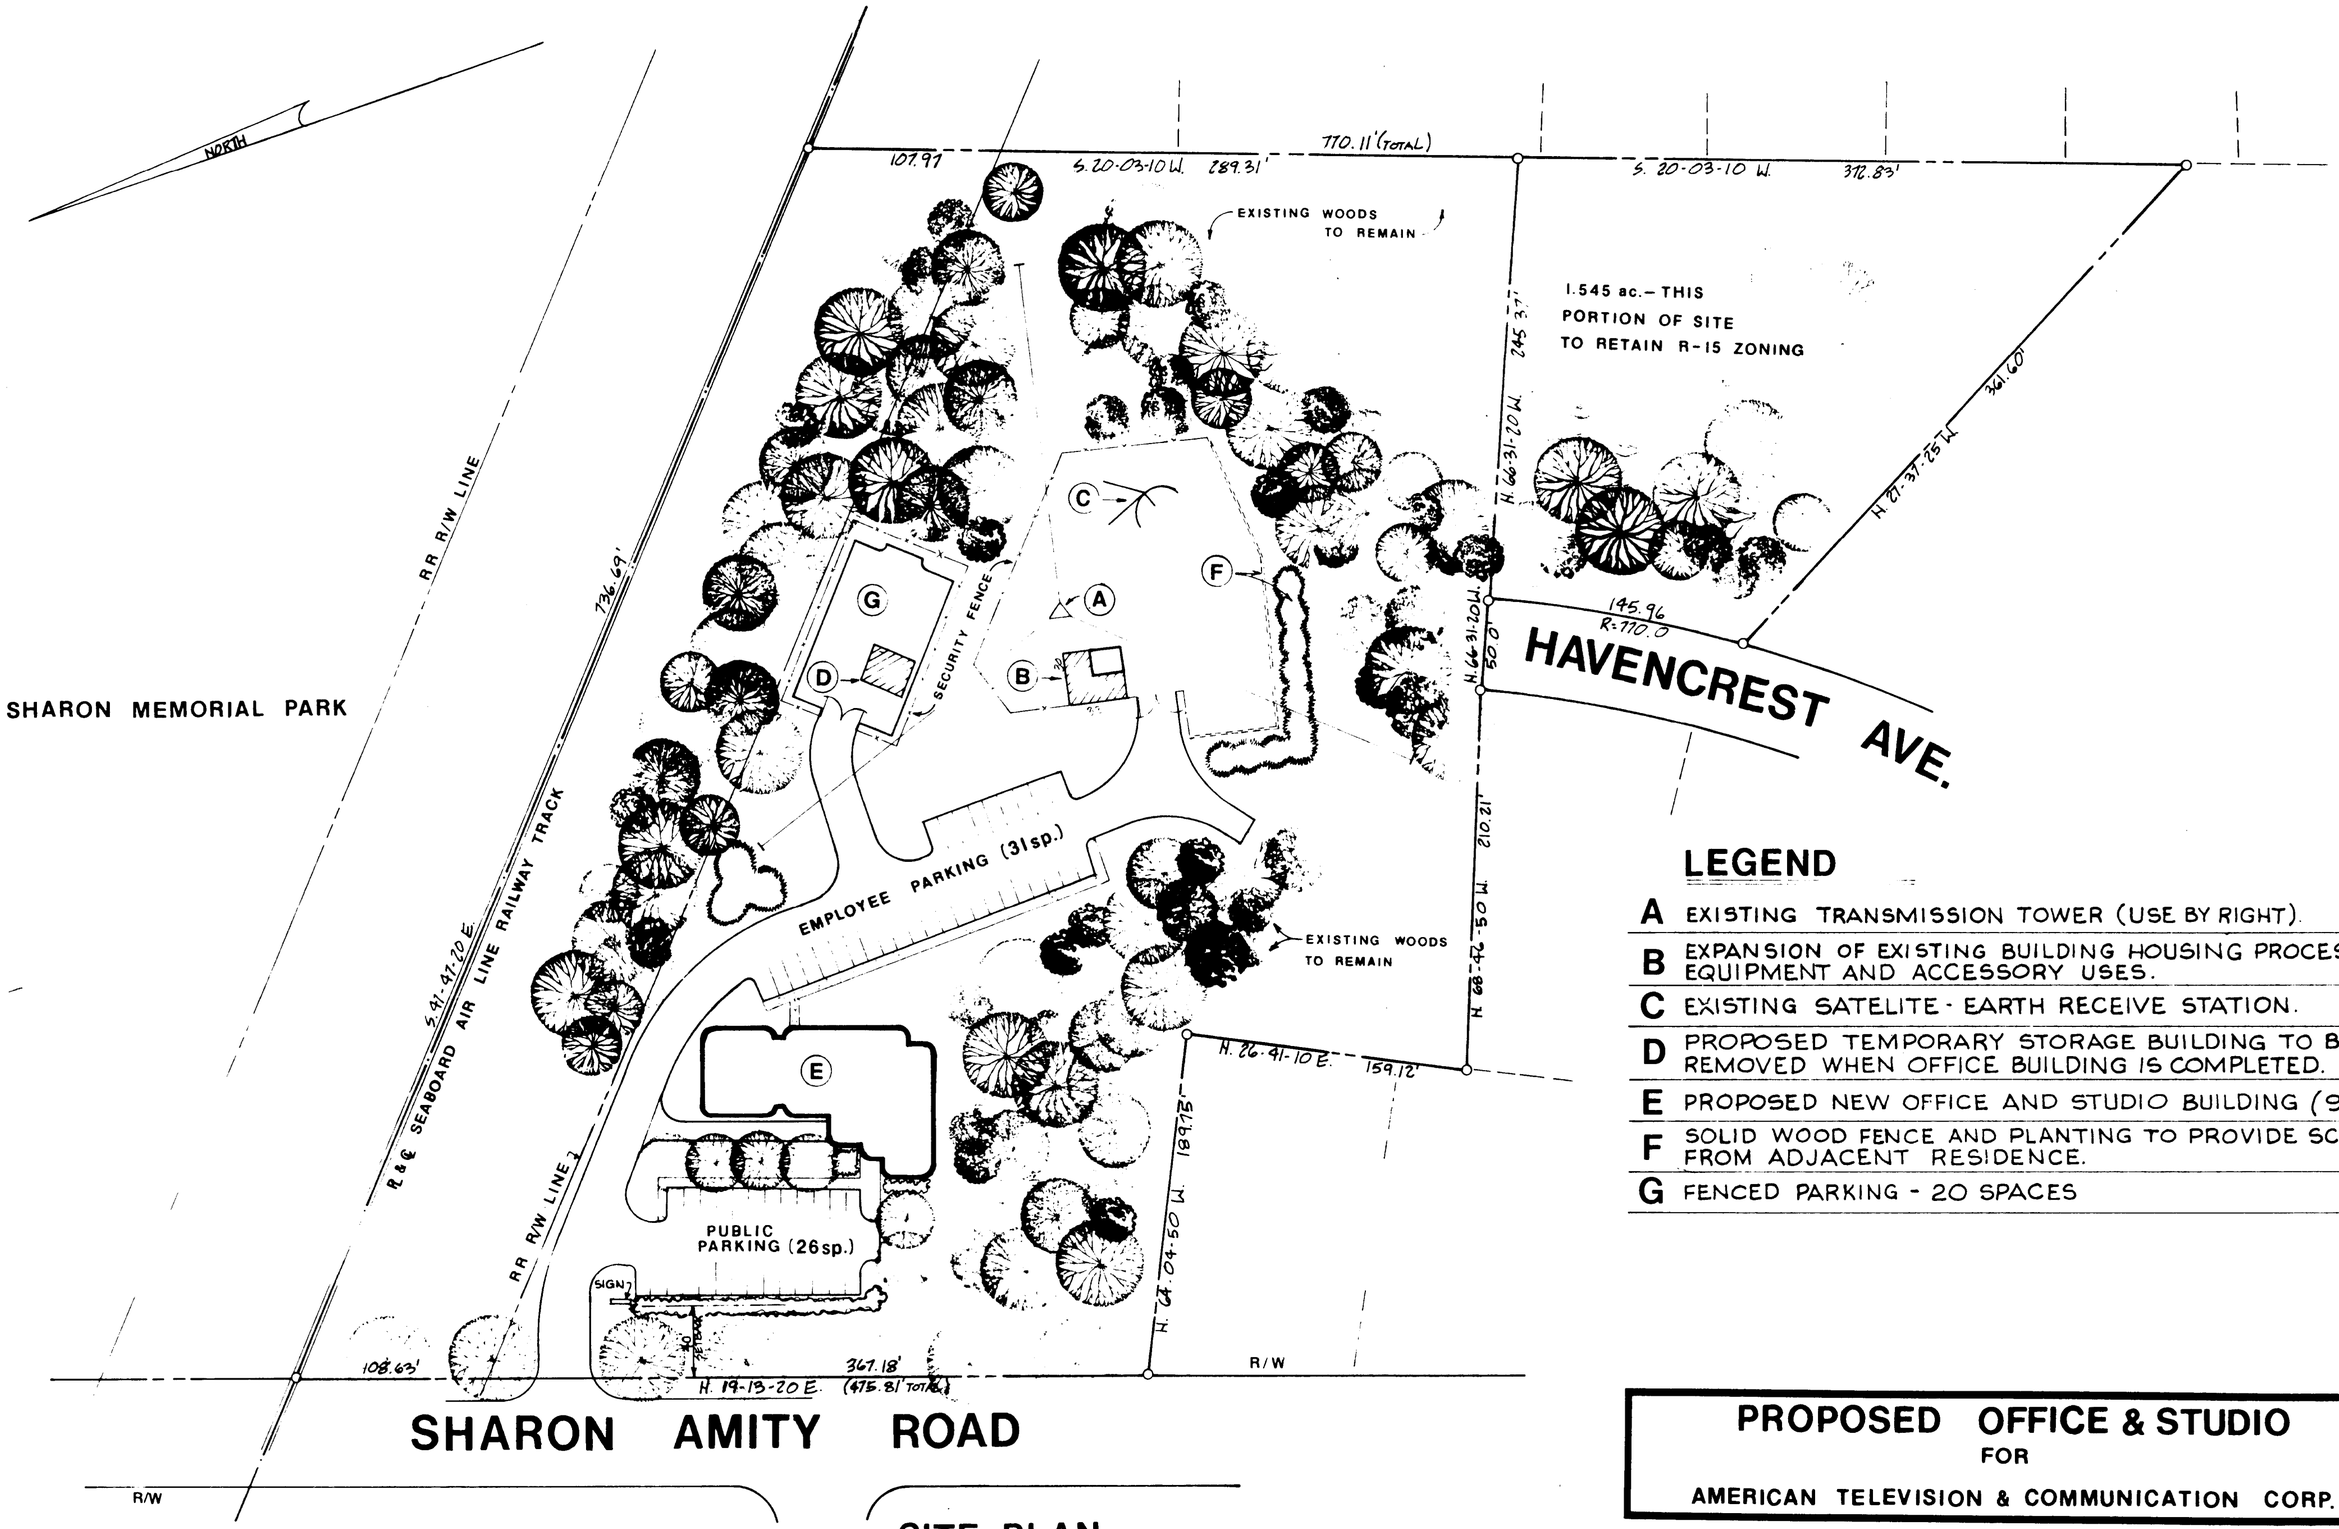

LEGEND

A	EXISTING TRANSMISSION TOWER (USE BY RIGHT).
B	EXPANSION OF EXISTING BUILDING HOUSING PROCESSING EQUIPMENT AND ACCESSORY USES.
C	EXISTING SATELITE - EARTH RECEIVE STATION.
D	PROPOSED TEMPORARY STORAGE BUILDING TO BE REMOVED WHEN OFFICE BUILDING IS COMPLETED.
E	PROPOSED NEW OFFICE AND STUDIO BUILDING (9,000±S.F.)
F	SOLID WOOD FENCE AND PLANTING TO PROVIDE SCREENING FROM ADJACENT RESIDENCE.
G	FENCED PARKING - 20 SPACES

SITE PLAN

FOR PROPOSED O-15 (CD) ZONING

CURRENT ZONING R-15
7.395 ACRES PROPOSED FOR O-15 (CD)
30 PKG. SPACES REQUIRED - 77 PROVIDED

PROPOSED OFFICE & STUDIO
FOR
AMERICAN TELEVISION & COMMUNICATION CORP.

DESIGN PLANNING RESEARCH ASSOCIATES
URBAN DESIGN • LAND PLANNING • LANDSCAPE ARCHITECTURE
704 [illegible] 440 PROVIDENCE ROAD CHARLOTTE NORTH CAROLINA 28207

SCALE 1" = 60'
DATE 2/15/79
REV. 2/28/79

1979-15