APPROVED AS SHOWN
11-14-80

PERMIT REQ'D FOR
ENTRANCES
EFY-D.O.T.

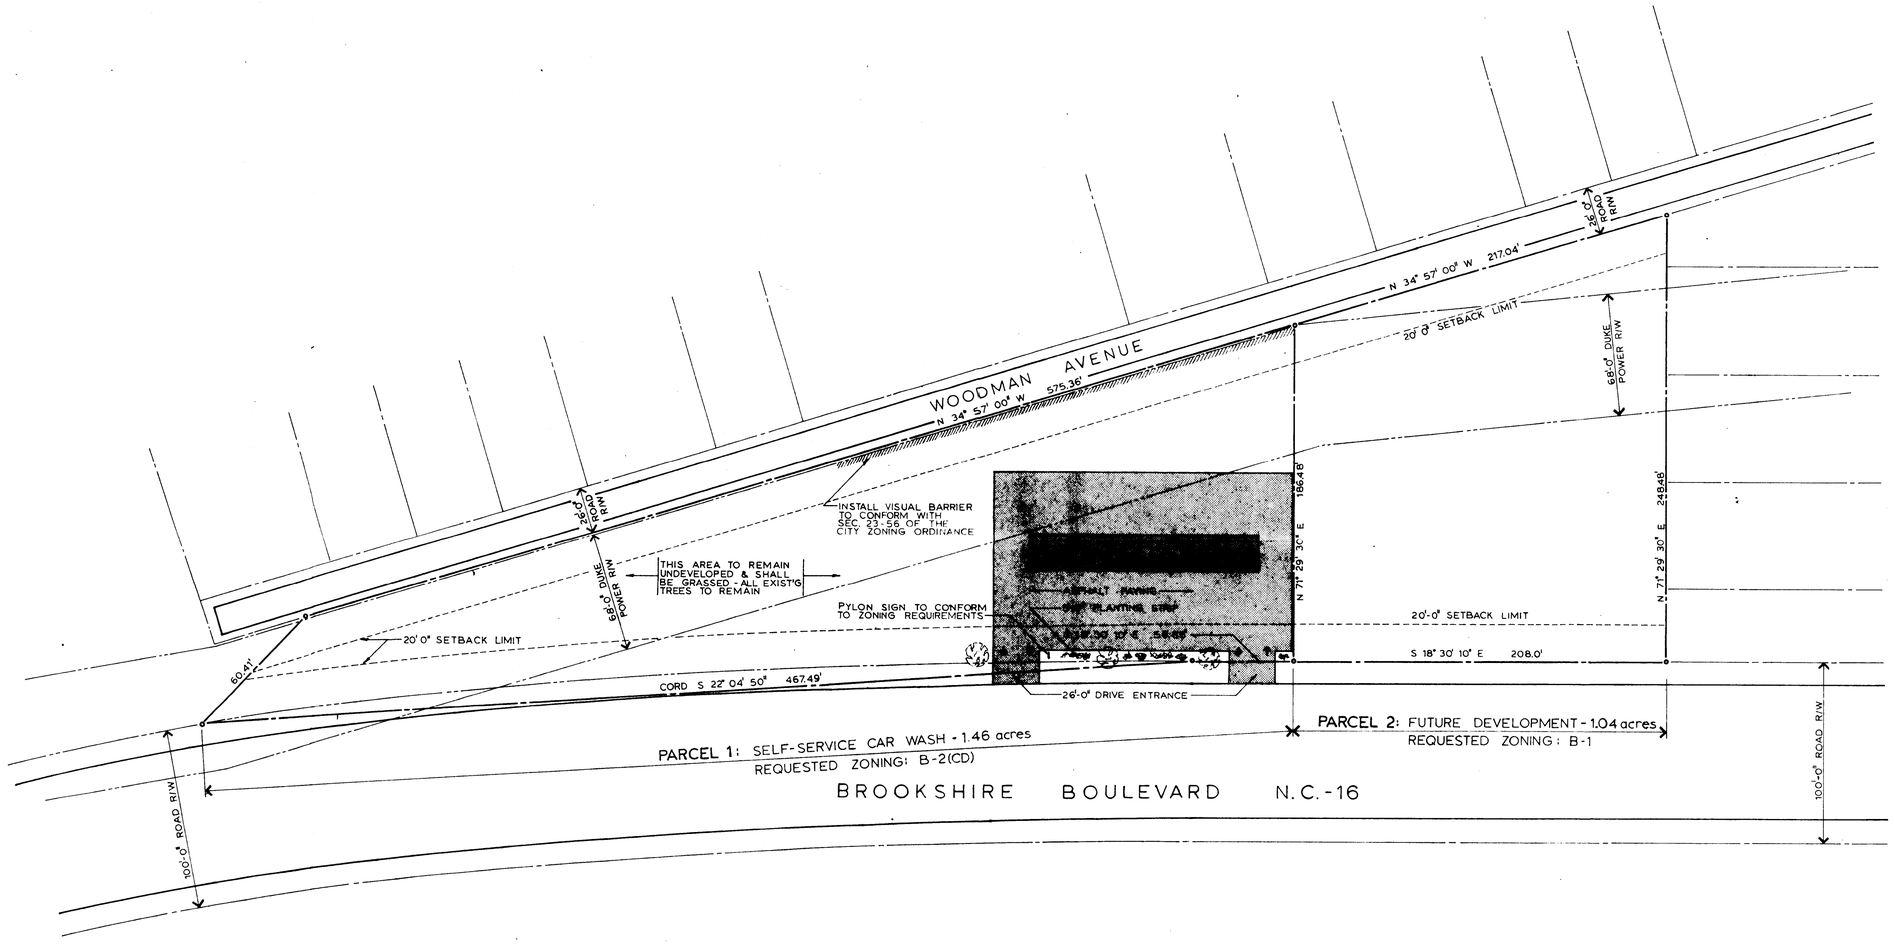

GENERAL NOTES:

SITE INFORMATION TAKEN FROM SURVEY PREPARED BY GENERAL SURVEYORS, INC., CHARLOTTE, N.C. ON JUNE 9, 1980.

BOTH PARCELS ARE PRESENTLY ZONED R-6MF AND TAX PARCEL NO. 39-01-15-6&7.

SITE DEVELOPMENT PLAN
1" = 40'-0"

Pet. # 80-43
McClure Real Estate and Investments, Inc.

REVISION	DATE	DRAWN BY SCD
		CHECKED BY
		DATE OCT 31, '80
		SCALE AS NOTED

JACK O BOYTE, ARCHITECT
BOX 3216 CHARLOTTE N C 28203

McCLURE REAL ESTATE and INVESTMENT COMPANY
CHARLOTTE, NORTH CAROLINA

SITE DEVELOPMENT

These drawings are the property of the architect. Any reproduction or other use of drawings is prohibited. Return to architect at completion of construction.

SHEET NO.

OF

PROJECT NO. 8024

JARNELL INC., CHARLOTTE 479