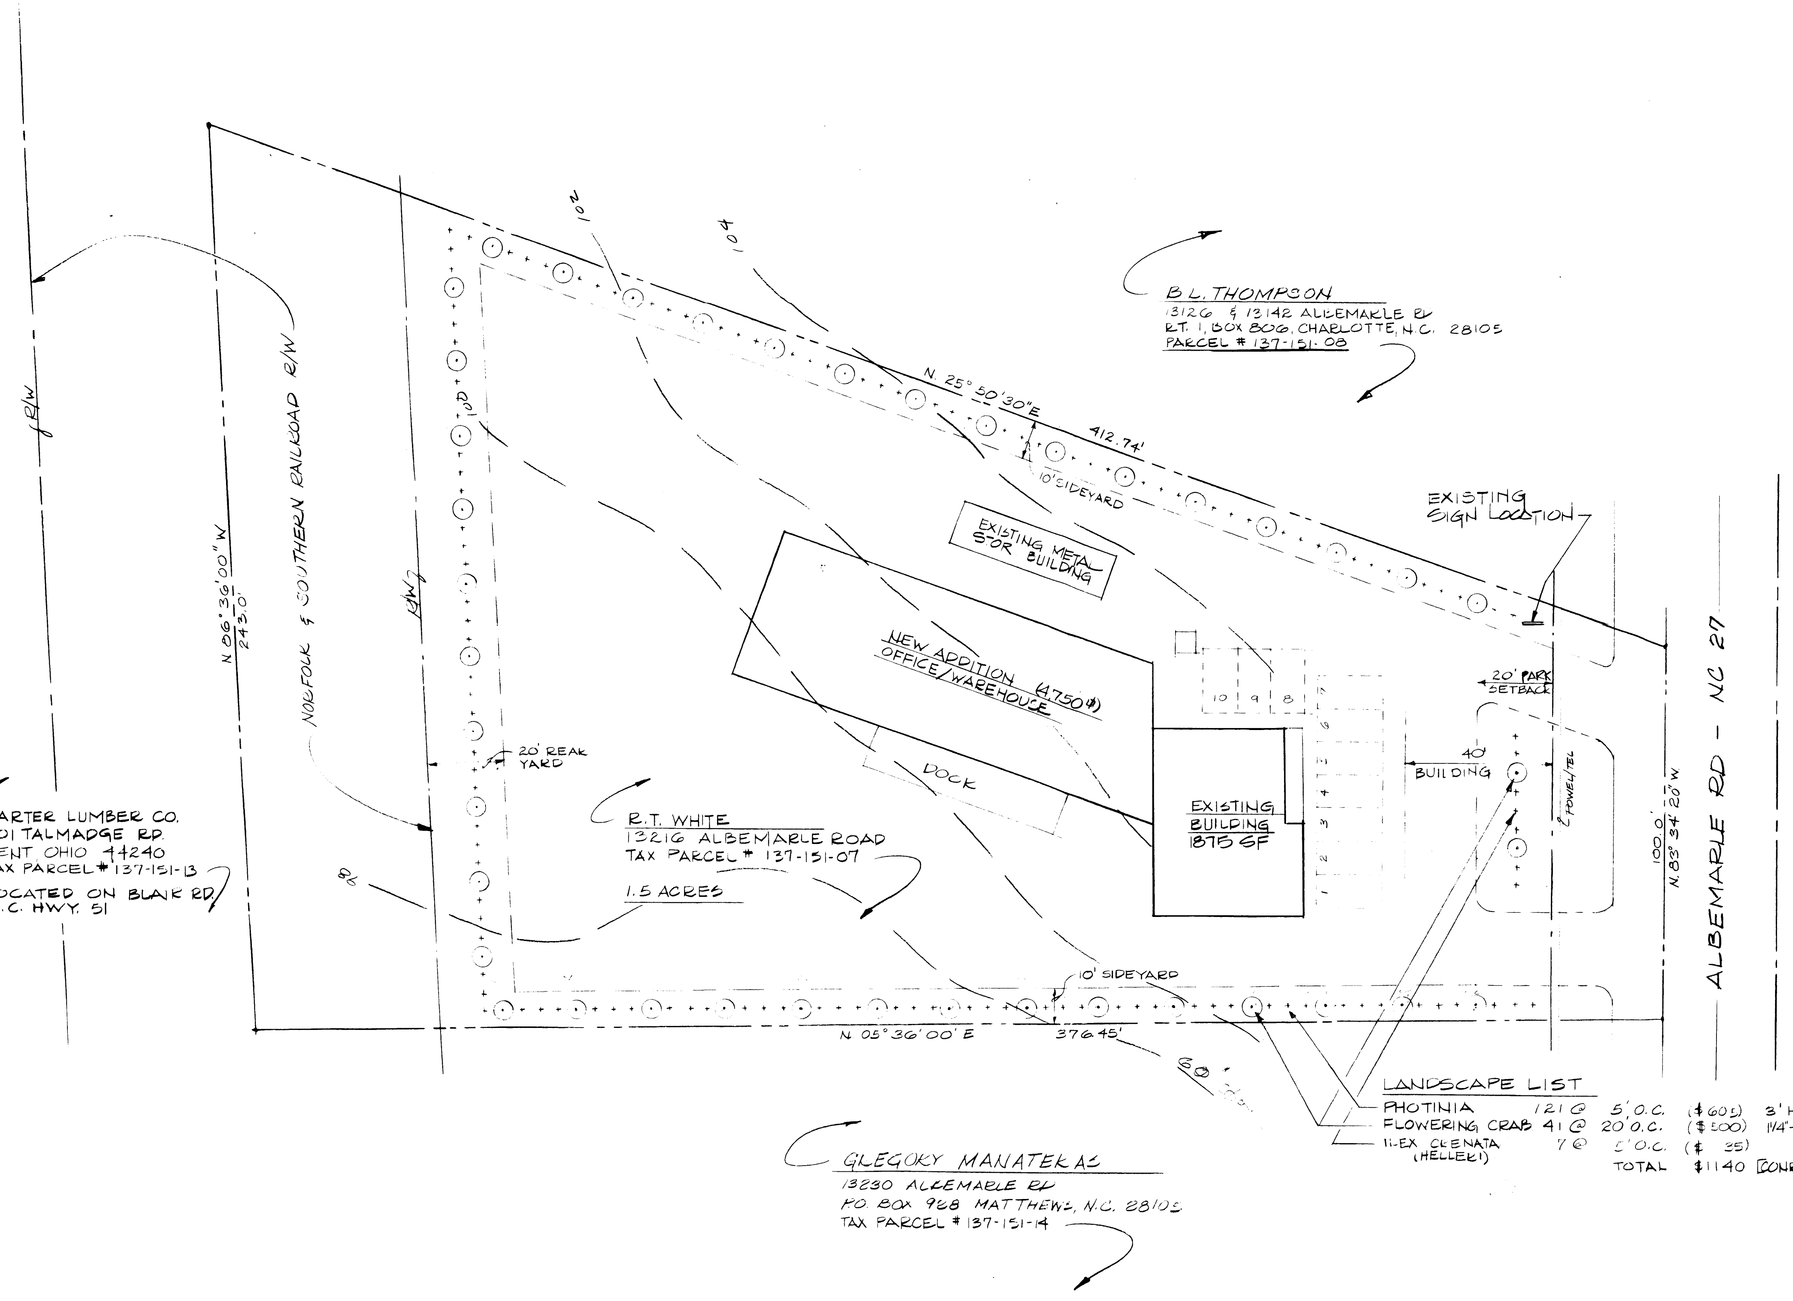

SITE PLAN
SCALE 1" = 20'

LANDSCAPE LIST

PHOTINIA	121 @	5' O.C.	($60)	3' HIGH - 1 GAL. CAN
FLOWERING CRAB	41 @	20' O.C.	($500)	1 1/2 - 1 1/2" CALIPER
11 EX CLENATA (HELLERI)	7 @	2' O.C.	($ 25)	
		TOTAL	$1140	[CONRAD FUEL]

REZONING REQUEST
FROM B2 TO BD(CD)
FOR PLUMBING CONTRACTOR'S BUSINESS

PARKING REQUIREMENTS

NUMBER OF EMPLOYEES	18
REQUIRED PARKING SPACES	9
PARKING SPACES PROVIDED	10

H/S approved by County Commissio
6/15/81

Received 5/1/81

DRAWN COBB
CHECKED DULIN
DATE 4-30-81
REVISIONS

R. T. WHITE COMPANY
OFFICE / WAREHOUSE

A D E P
ARCHITECTURAL DESIGN — ENVIRONMENTAL PLANNING, P.A.

SITE PLAN

PROJECT NO. 144-000
SHEET NO. — OF —

DUNCAN-PARNELL INC. - CHARLOTTE 1080