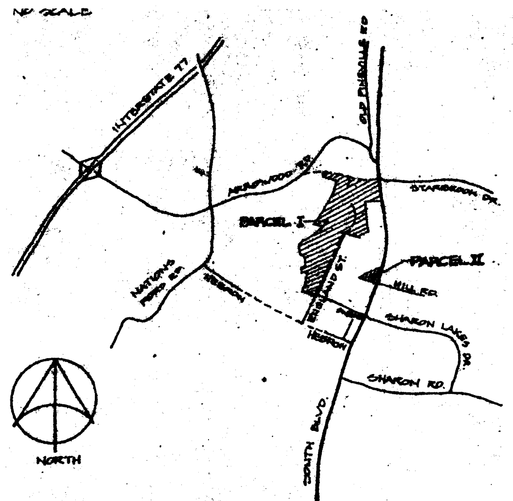

LOCATION MAP

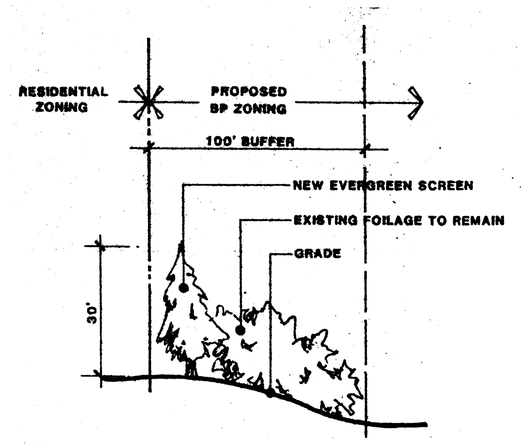

SECTION

1" = 40'-0"

NOTES

1. England Street extension shall be dedicated and constructed by property owner to serve as primary access to the B-P area.
2. All buffers shown shall meet the standards of the B-P district.
3. Development of this area is subject to transportation phasing requirements stipulated in Rezoning Petition
4. Buffer and landscaping requirements along Arrowood Road Relocation are stipulated in Rezoning Petition

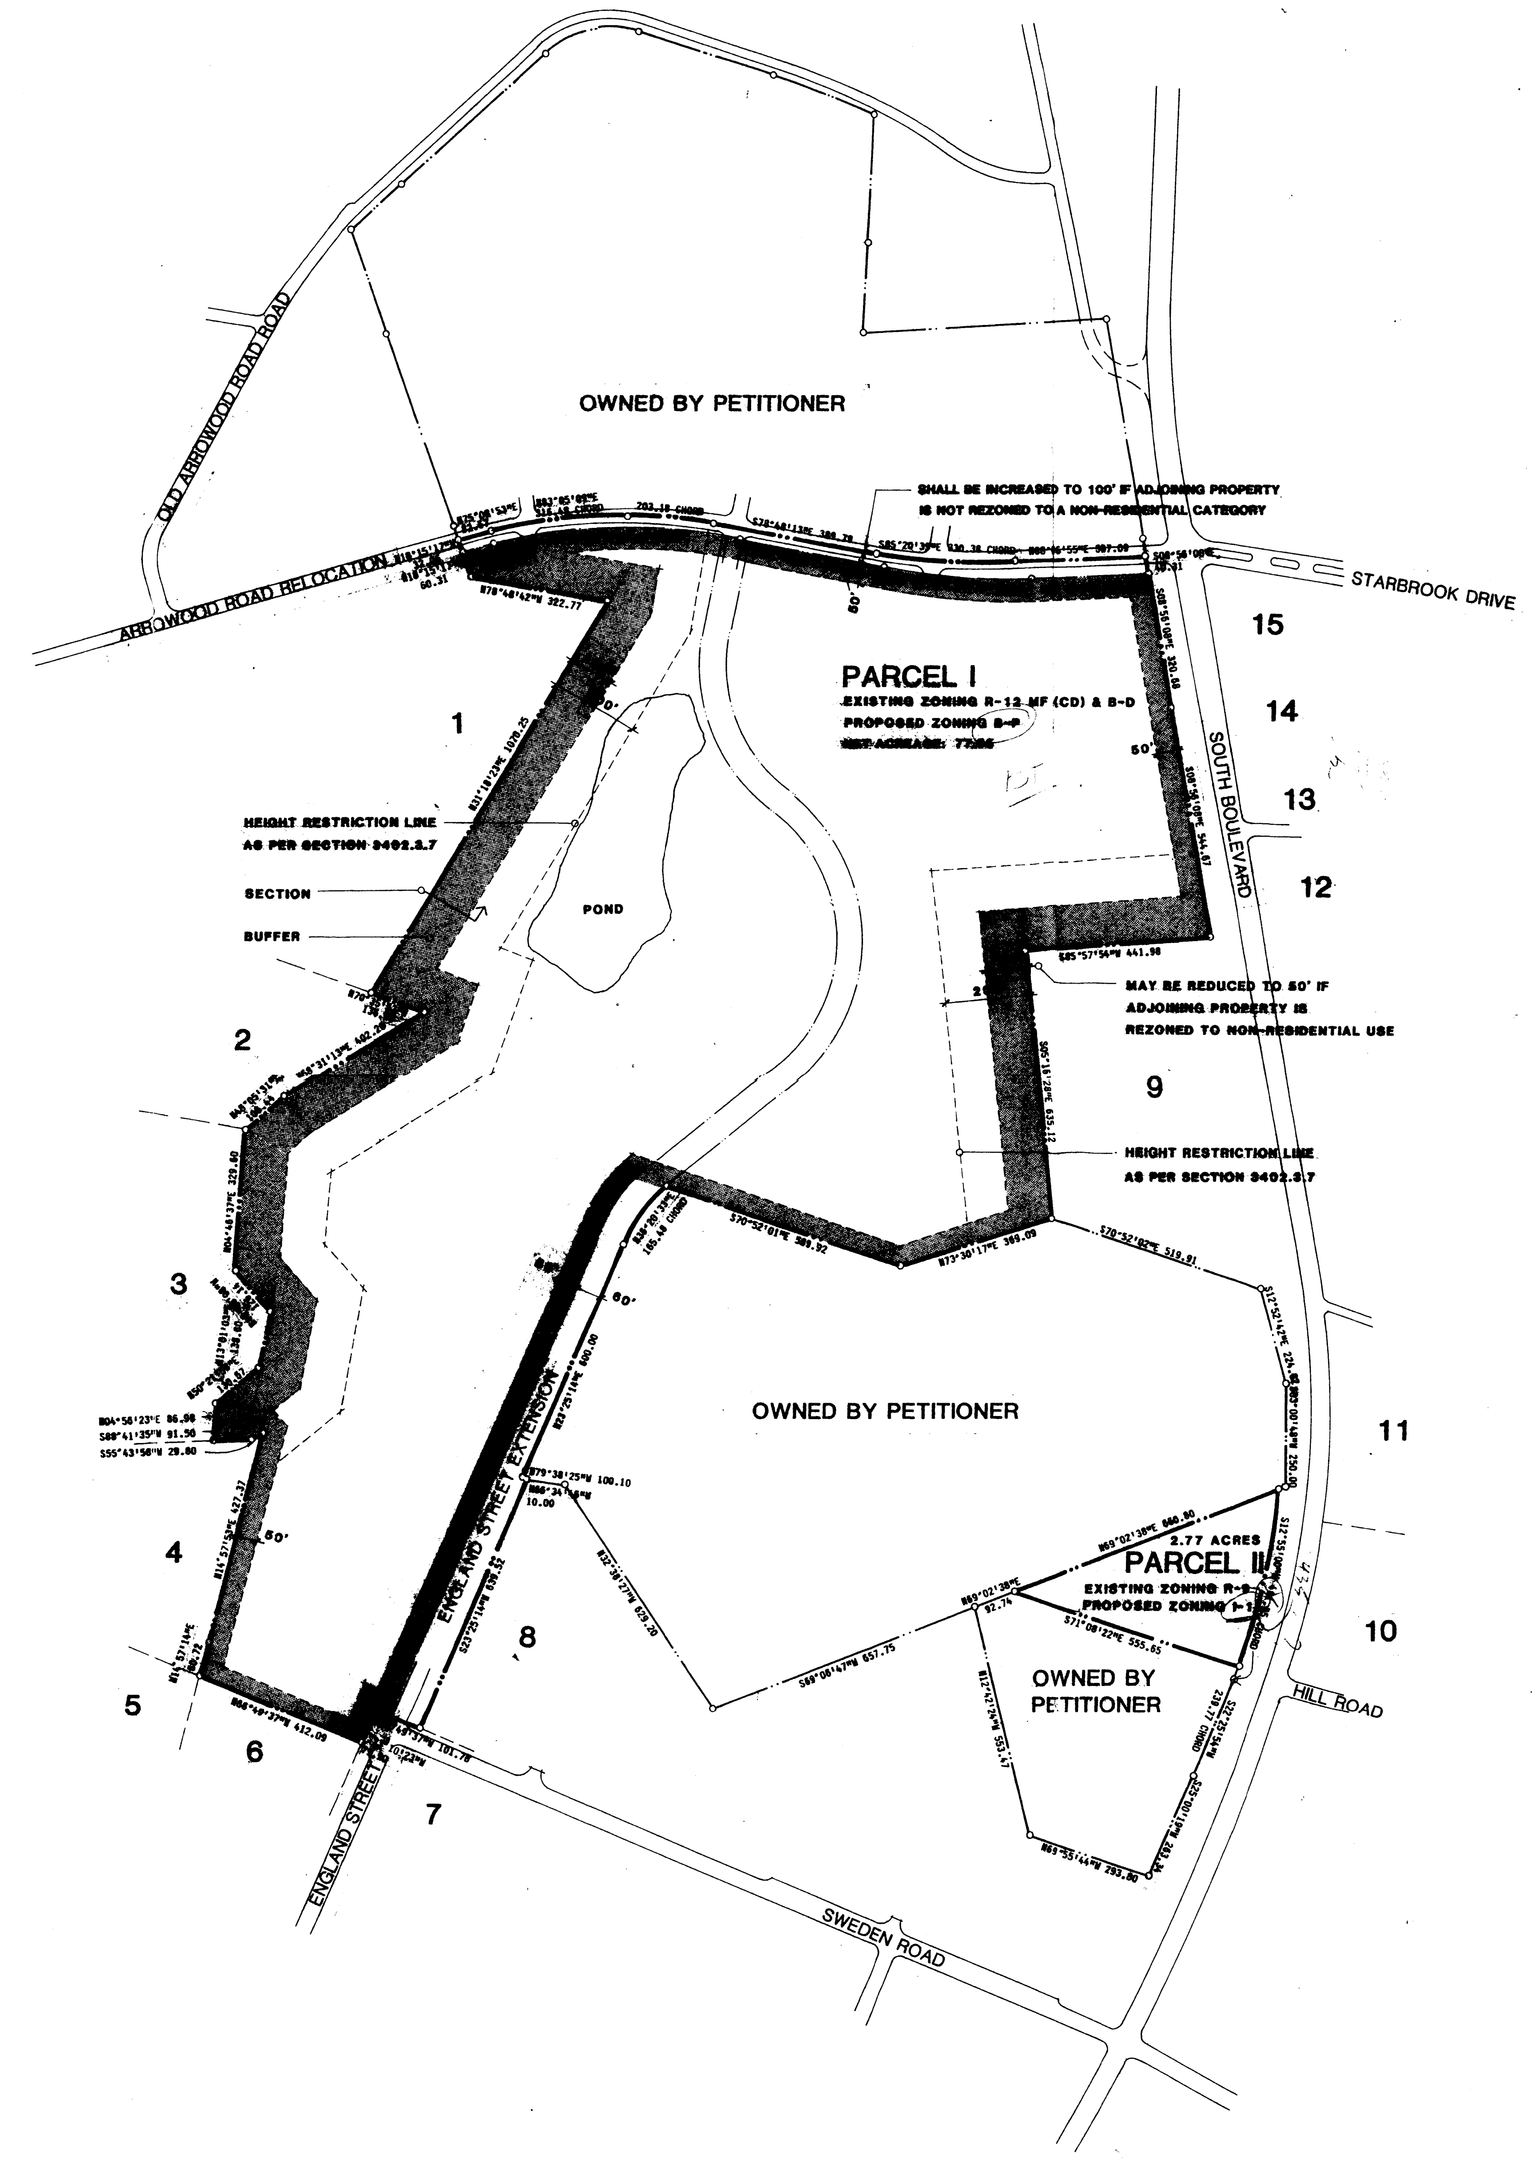

N

REZONING MAP
ARROWOOD LIMITED PARTNERSHIP

DATE: 2-26-88

~~REVISED: 4-26-88~~

0 200 400 800

SCALE: 1" = 200'

~~SHEET 1 OF 1~~

BRICE-MORRIS ARCHITECTS
230 S. Tryon Street Suite 814
CHARLOTTE, NORTH CAROLINA 28202
(704) 334-7339

APPROVED BY CITY COUNCIL
DATE 5/16/88
Petition No. 88-28
Petitioner: Arrowood Ltd Partnership