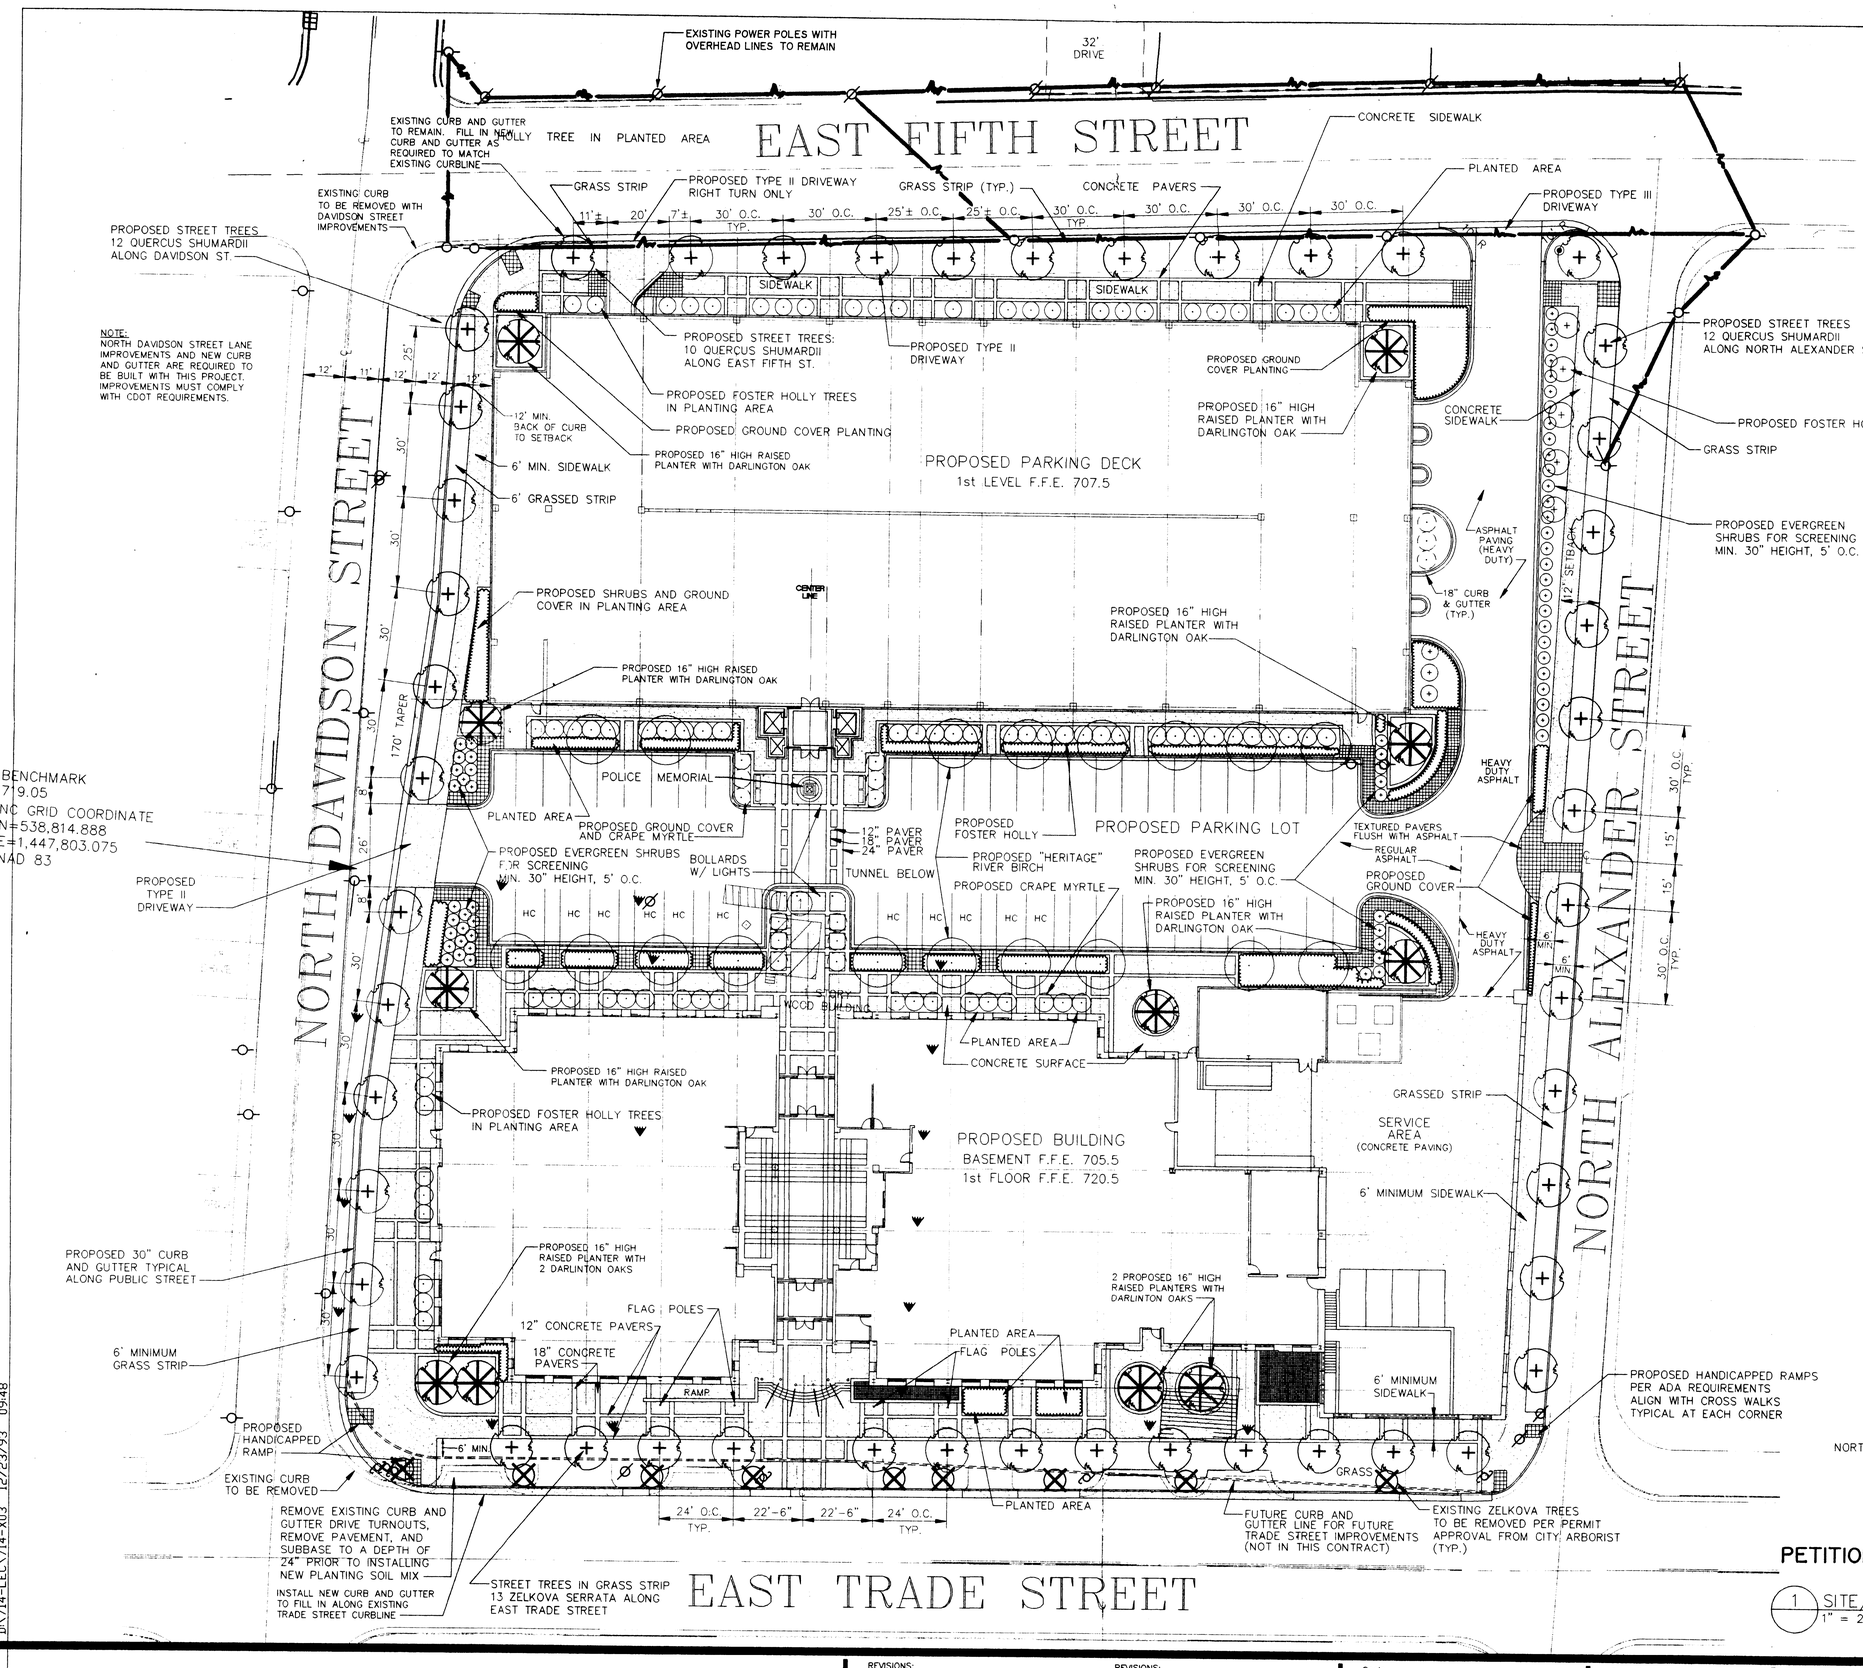

REASON FOR UMUD-O REQUEST:
TO ALLOW CITY TO RETAIN EXISTING OVERHEAD POWER POLES AND LINES ALONG THE SOUTH SIDE OF EAST FIFTH STREET IN LIEU OF RELOCATING OR BURYING.

NOTE:
CITY PROPERTY MANAGEMENT AND CITY ENGINEERING DEPARTMENT WILL PURSUE WITH CITY COUNCIL AN ACTION PLAN TO IMPLEMENT THE BURIAL OF THE OVERHEAD UTILITIES ON ALL OF FIFTH STREET. PROPERTY MANAGEMENT SHOULD ESTABLISH ACCOUNT AND FUND WITH COST FOR THIS PORTION OF THE BURIAL OF THE LINES.

1994-48

PETITION #94-48 REVISED PER PUBLIC HEARING

1 SITE/LANDSCAPE/UMUD PLAN
1" = 20'

APPROVED BY CITY COUNCIL
DATE June 20, 1994

D:\714-LEC\714-X03 12/23/93 09:48

REVISIONS: No.	Date:	Issue	REVISIONS: No.	Date:	Issue

Seals:

Consultant:
GNA DESIGN ASSOCIATES, Inc.
428 East Fourth Street
Suite 408 (704) 373-1907
Charlotte, NC 28202
GNA PROJECT #31405
• Surveying • Landscape Architecture • Civil Engineering

Middleton McMillan Architects
227 W. Trade Street Suite 2250
Charlotte, North Carolina 28202
704/372-7700 Telephone
704/372-7701 Facsimile

CHARLOTTE MECKLENBURG POLICE DEPARTMENT
CHARLOTTE, NORTH CAROLINA
Commission Number: 714.00

Sheet Title: UMUD-O REQUEST
SITE/LANDSCAPING PLAN
DESIGN DEVELOPMENT

Date: 24 FEBRUARY 1994
Sheet Number: C1.1