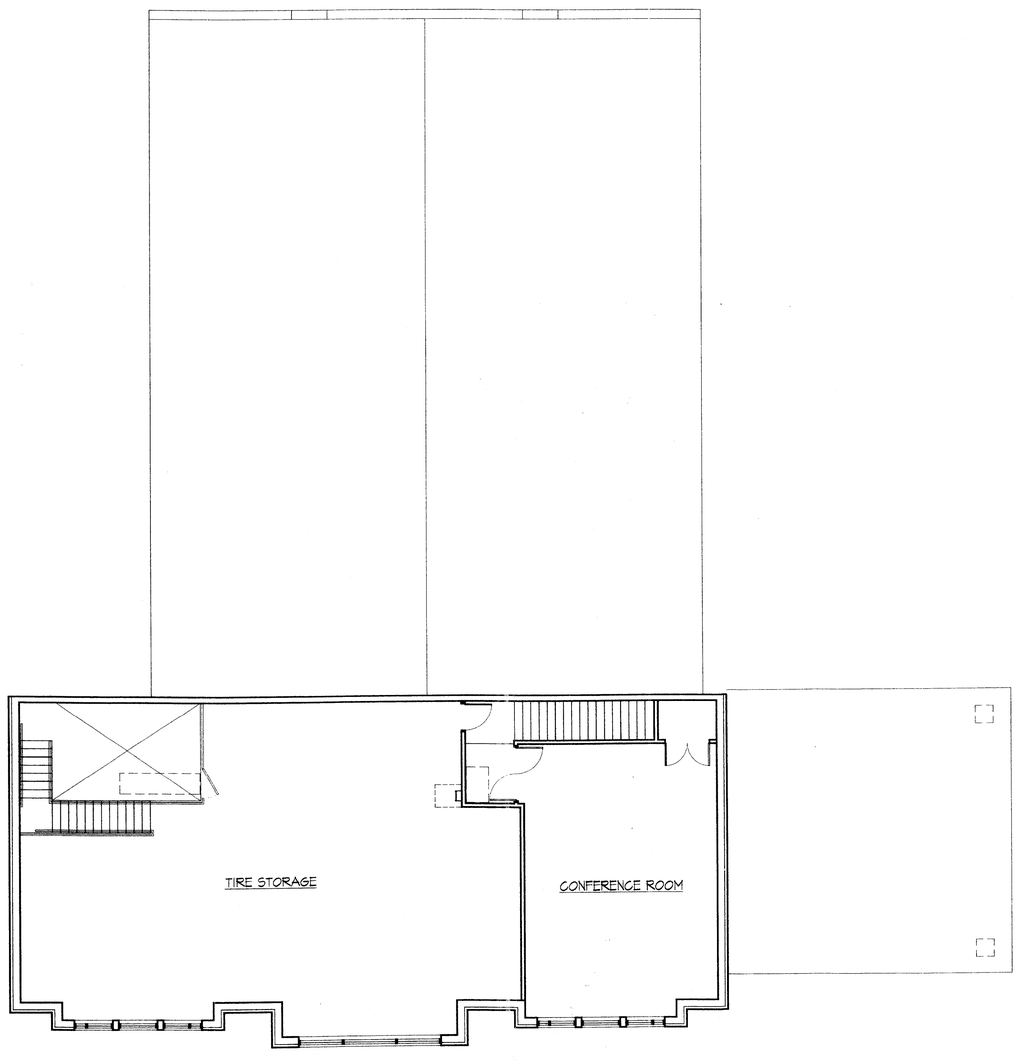

02 Second Floor Plan

1/8" = 1'-0"

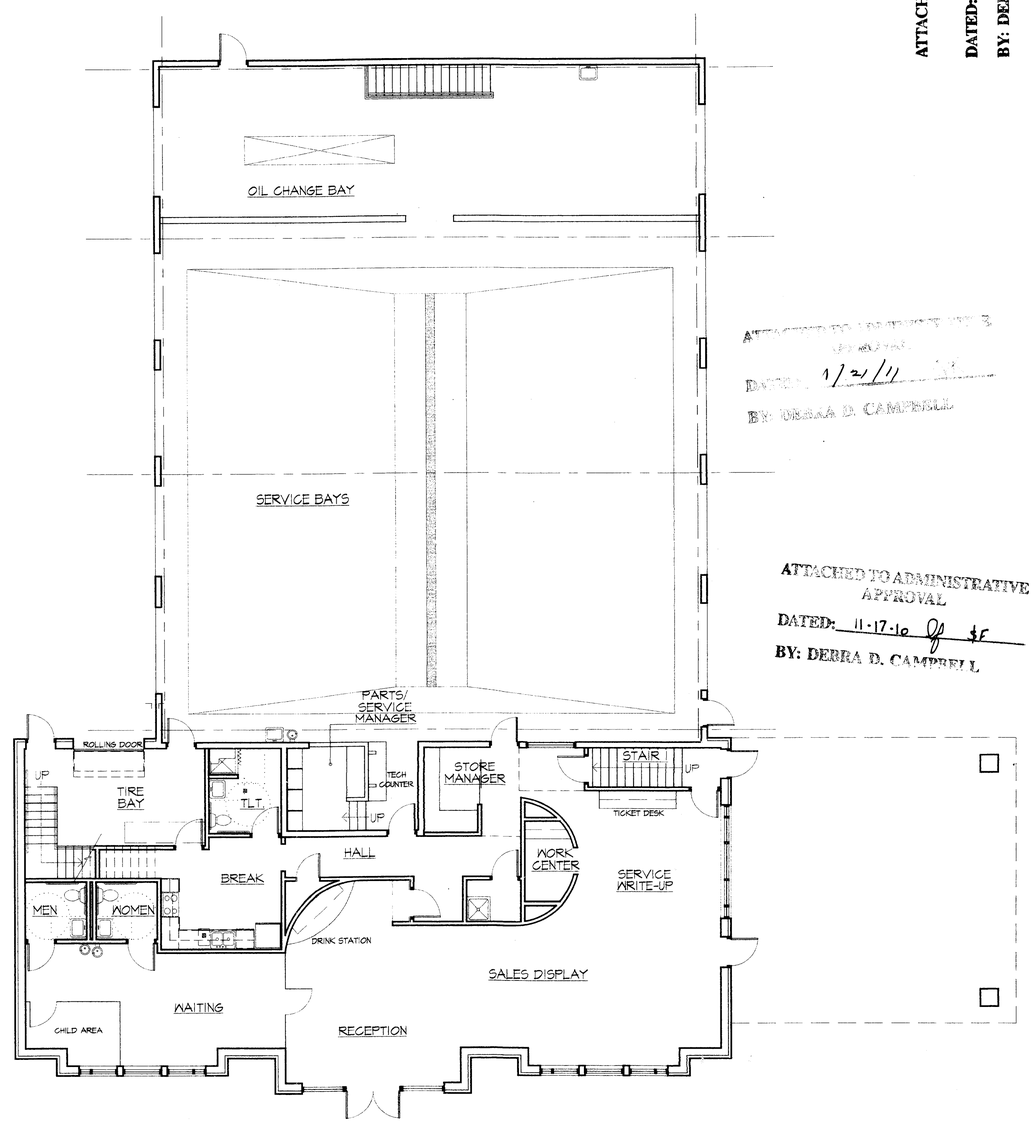

01 First Floor Plan

1/8" = 1'-0"

ATTACHED TO ADMINISTRATIVE APPROVAL
DATED: 2-14-11
BY: DEBRA D. CAMPBELL

ATTACHED TO ADMINISTRATIVE APPROVAL
DATED: 1/21/11
BY: DEBRA D. CAMPBELL

ATTACHED TO ADMINISTRATIVE APPROVAL
DATED: 11-17-10
BY: DEBRA D. CAMPBELL

SCHRADER DESIGN

Preliminary Drawings

Not for Construction, Final Pricing, or Permit

Griffin Brothers
tires • wheels • auto repair
Charlotte, North Carolina

Issue Date: 11.09.10
Revisions

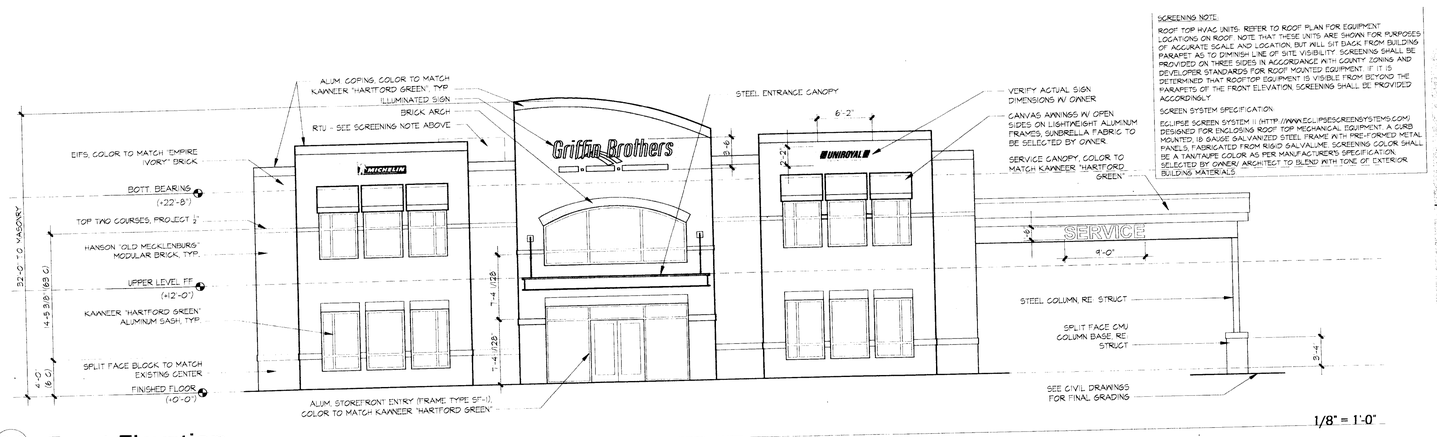

04 Front Elevation

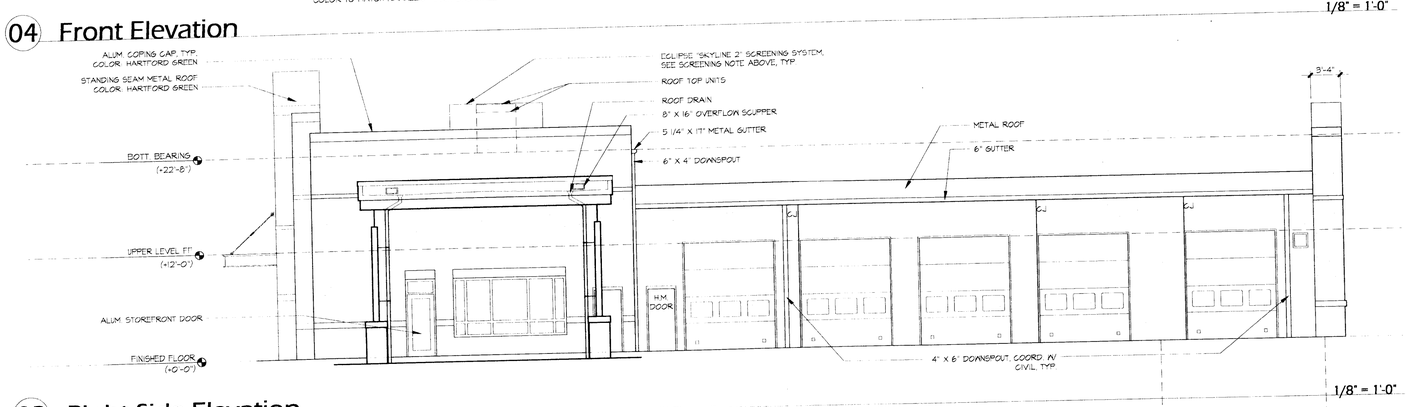

03 Right Side Elevation

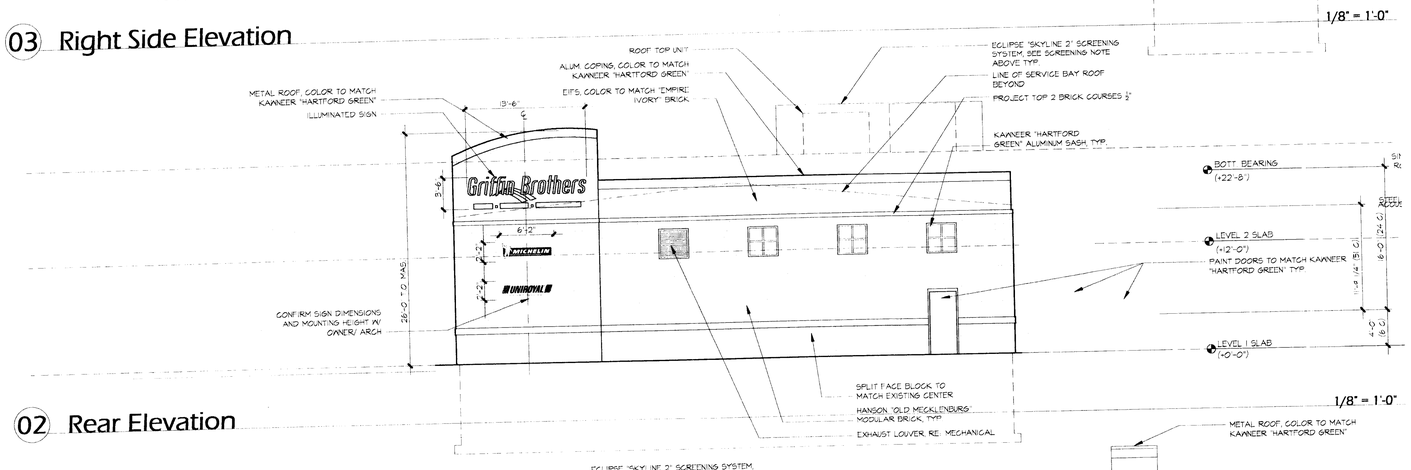

02 Rear Elevation

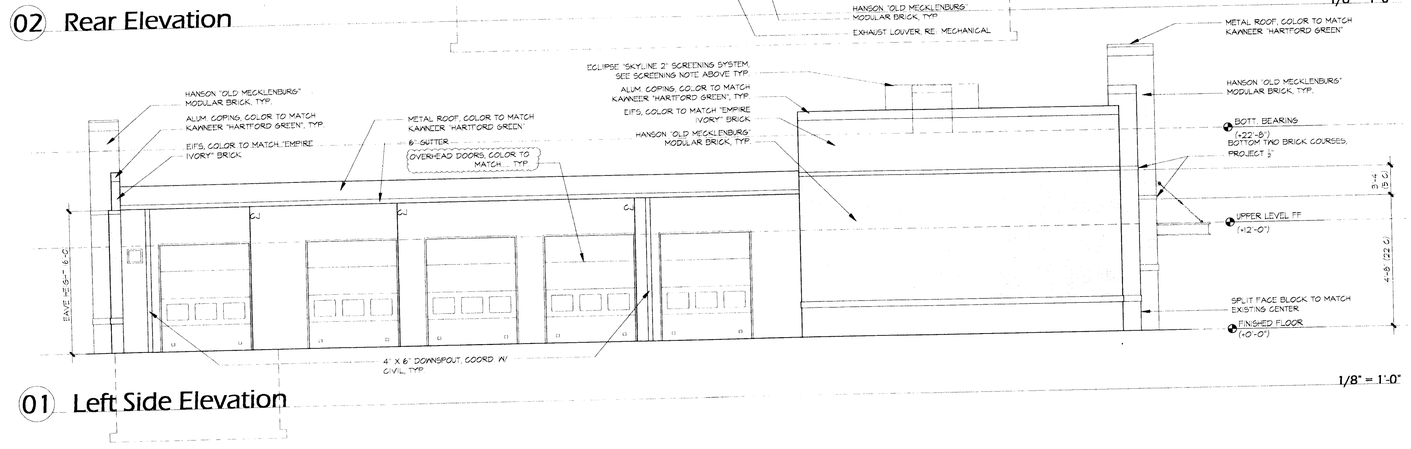

01 Left Side Elevation

ATTACHED TO ADMINISTRATIVE APPROVAL
DATED: 2-14-11
BY: DEBRA D. CAMPBELL

Griffin Brothers
tires • wheels • auto repair
Charlotte, North Carolina

Project Number: 09-003
Issue Date: 2-11-11
Revisions

Elevations

A4