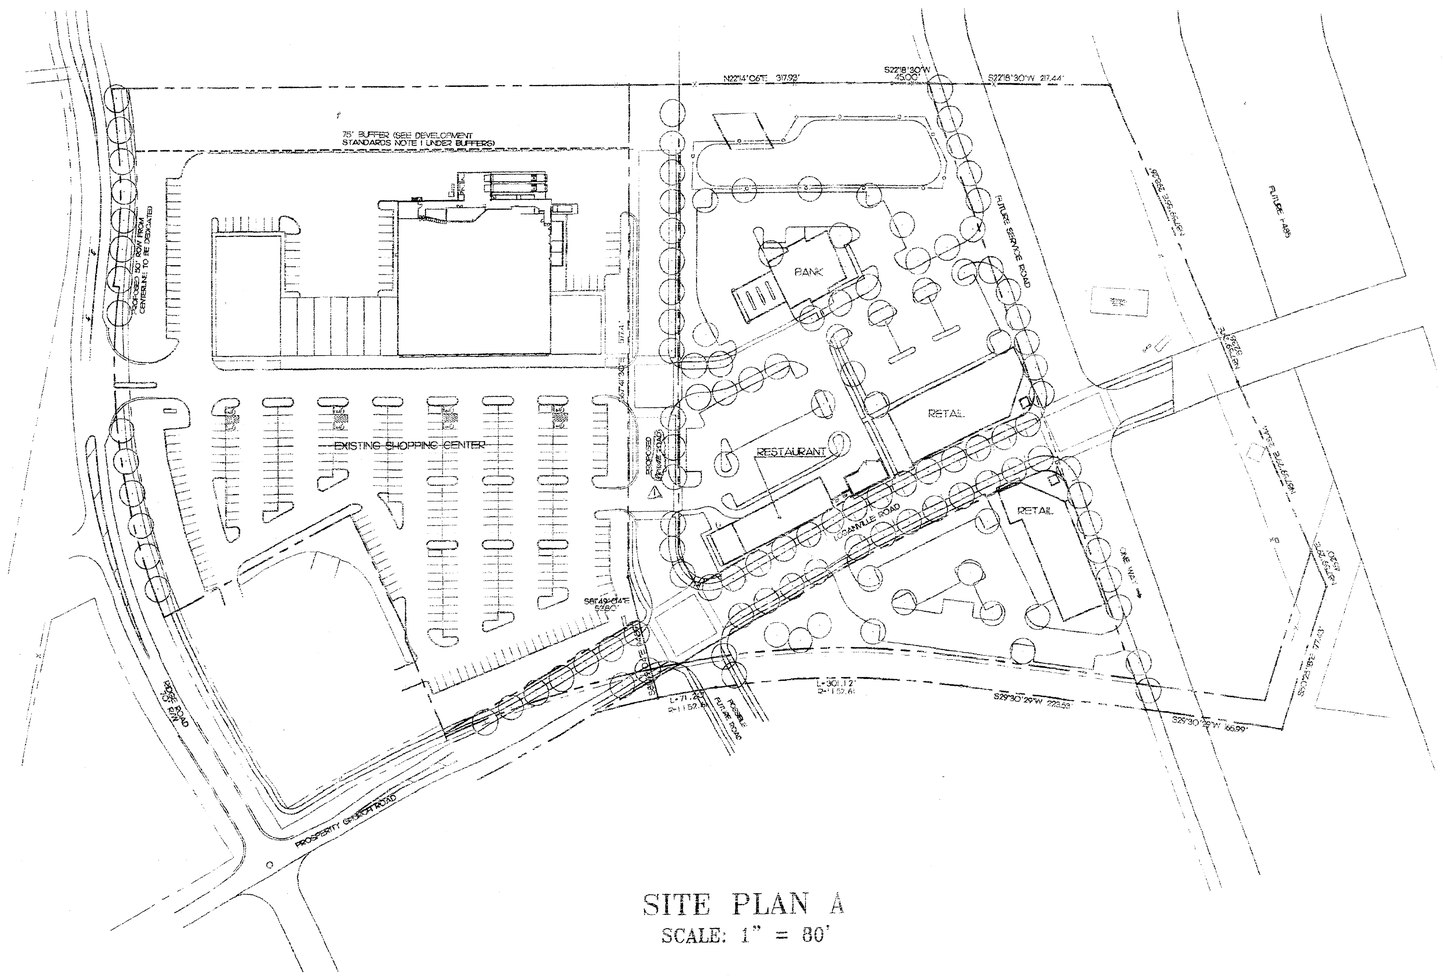

SITE PLAN A
SCALE: 1" = 80'

ATTACHED TO ADMINISTRATIVE APPROVAL
DATED: 1/21/11 DK
BY: DEBRA D. CAMPBELL

ATTACHED TO ADMINISTRATIVE APPROVAL
DATED: 11-17-10 DK
BY: DEBRA D. CAMPBELL

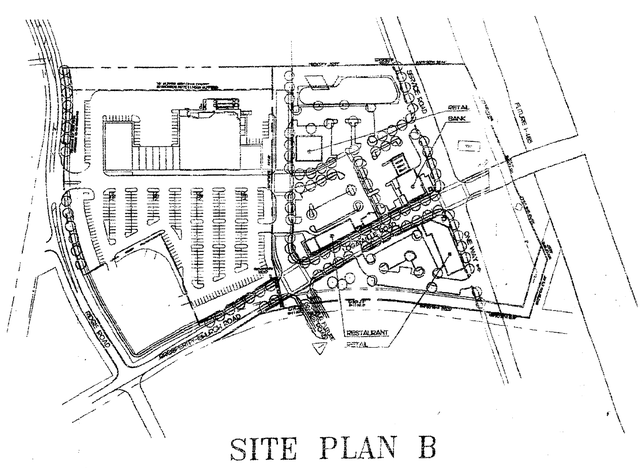

SITE PLAN B
POSSIBLE ALTENATIVE
SCALE: 1" = 200'

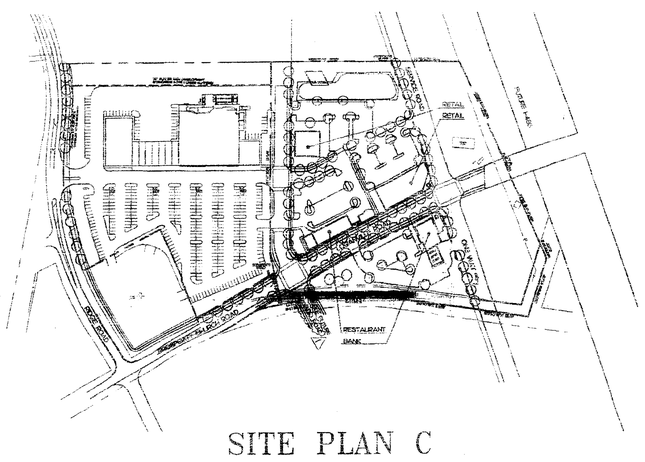

SITE PLAN C
POSSIBLE ALTERNATIVE
SCALE: 1" = 200'

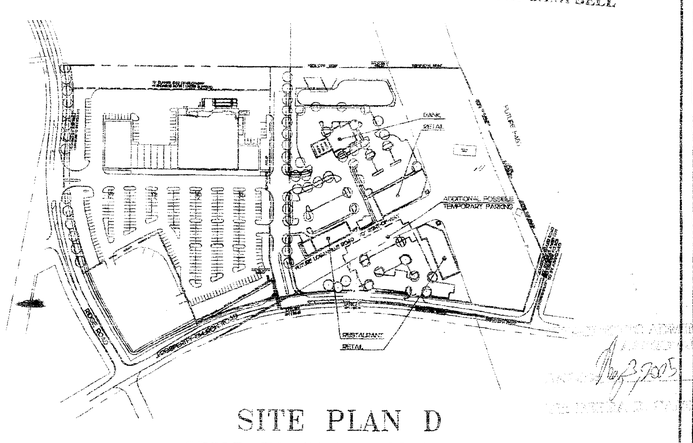

SITE PLAN D
PRIOR TO CONSTRUCTION OF
LOGANVILLE ROAD AND I-485
SCALE: 1" = 200'

THE SHOPPES AT HIGHLAND CREEK
CHARLOTTE, NORTH CAROLINA
A PROJECT PROPOSED BY:
THE CROSLAND GROUP, INC.
125 SCALYBARK ROAD
CHARLOTTE, NORTH CAROLINA 28209
AND
CHILDRESS KLEIN PROPERTIES
2800 ONE FIRST UNION CENTER
301 SOUTH COLLEGE STREET
CHARLOTTE, NORTH CAROLINA 28202

Design Resource Group
1230 West Morehead Street, Suite 214
Charlotte, NC 28208
704.343.0608 fax 704.358.3093
www.drgrp.com
- Landscape Architecture
- Urban Design
- Civil Engineering
- Land Planning

SCHEMATIC SITE PLAN
FOR PUBLIC HEARING
PETITION # 00-134

NORTH

Scale: VARIES
Date: 15 MARCH 2002
Project No.: 101-001
Revisions:
03 APRIL 2002
14 MAY 2002
17 JUNE 2002
12 JULY 2002
2 MAY 2006 1
APR 8 7 2008

Sheet 2 of 2

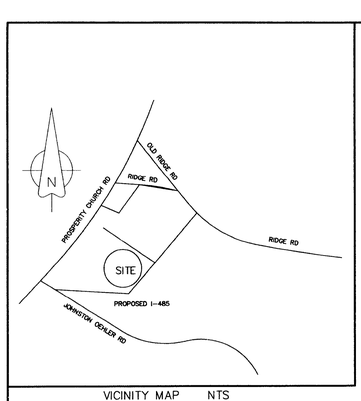

VICINITY MAP NTS

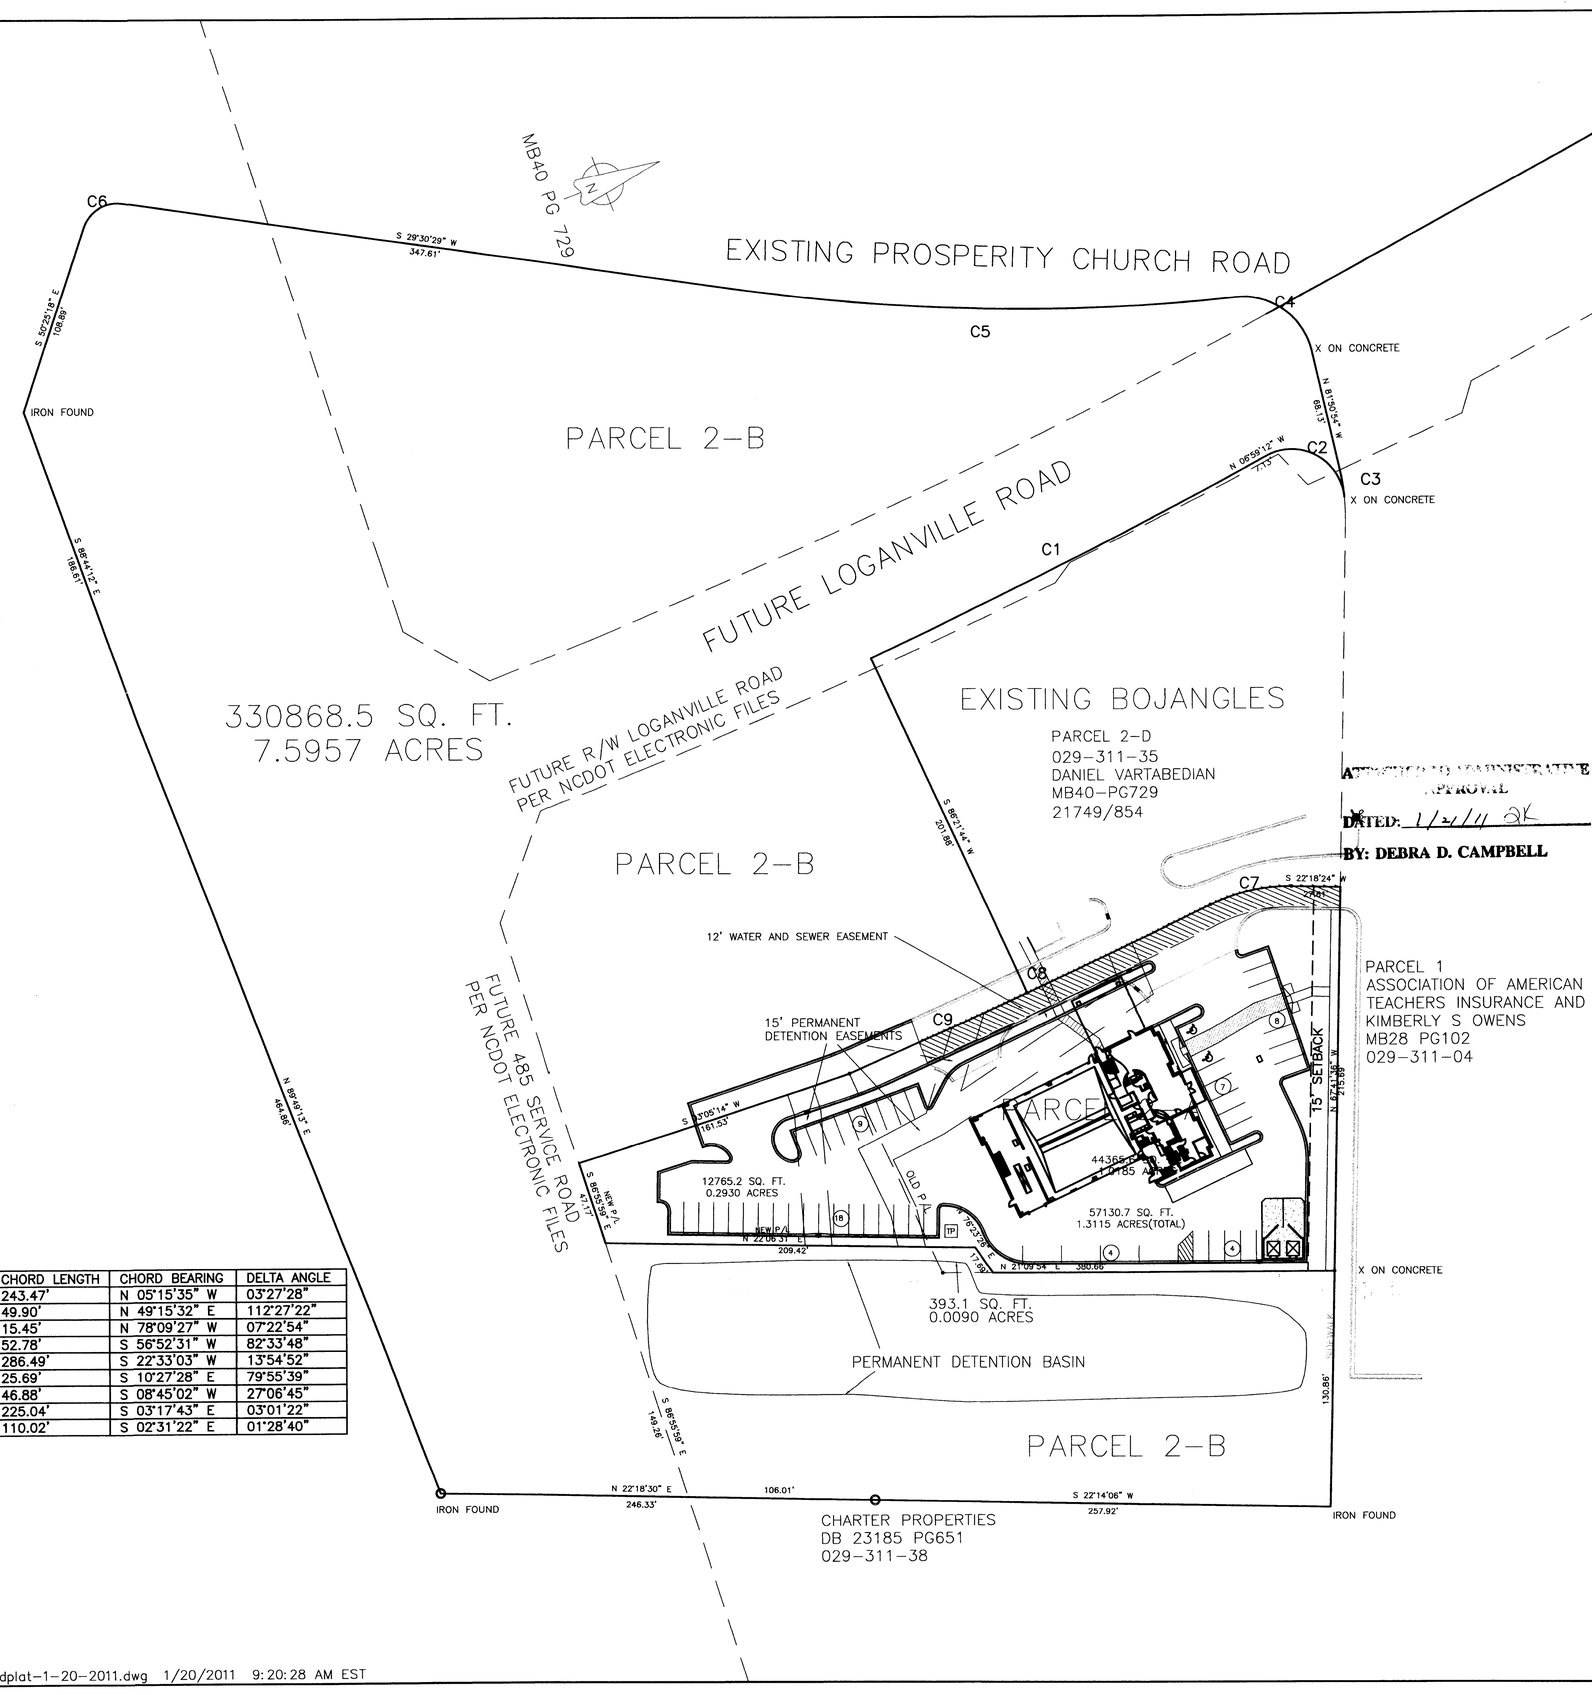

CURVE	RADIUS	ARC LENGTH	CHORD LENGTH	CHORD BEARING	DELTA ANGLE
C1	4035.00'	243.50'	243.47'	N 05°15'35" W	03°27'28"
C2	30.02'	58.92'	49.90'	N 49°15'32" E	112°27'22"
C3	120.00'	15.46'	15.45'	N 78°09'27" W	07°22'54"
C4	40.00'	57.64'	52.78'	S 56°52'31" W	82°33'48"
C5	1182.61'	287.20'	286.49'	S 22°33'03" W	13°54'52"
C6	20.00'	27.90'	25.69'	S 10°27'28" E	79°55'39"
C7	100.00'	47.32'	46.88'	S 08°45'02" W	27°06'45"
C8	4266.06'	225.07'	225.04'	S 03°17'43" E	03°01'22"
C9	4266.06'	110.02'	110.02'	S 02°31'22" E	01°28'40"

THIS DRAWING IS THE PROPERTY OF JMA.JAMES MCGOVERN & ASSOCIATES CONSULTING ENGINEERS, AND IS NOT TO BE REPRODUCED OR COPIED IN WHOLE OR IN PART. IT IS NOT TO BE USED ON ANY OTHER PROJECT AND IS TO BE RETURNED UPON REQUEST.

JMA
800 Towne Center Blvd. Suite 100
P.O. Box 691
Pineville, North Carolina 28134
(704) 889-8200
James McGovern & Associates
Consulting Engineers

Project: Griffin Brothers
5740 Prosperity Church Rd
Charlotte, North Carolina
Sheet Title: Preliminary Site Plan

Graphic Scale:
0 10 20 40
(IN FEET)
Scale: (1"=20')
Engineer: James J. McGovern
Senior Designer: Ted W. Lawrence
Date: 11.10.2010
Revisions
No. 1 Date 1.20.2011
No. Date
No. Date
No. Date
No. Date
No. Date

Dwg. No. hightcreek
Project Number 513.001
Sheet No. C
No. of Sheet S-1of1

C:\jma_proj\2-JOBS-2010\513001 larrygriffin-HLC\preliminary site plan\high-creek-recordplat-1-20-2011.dwg 1/20/2011 9:20:28 AM EST