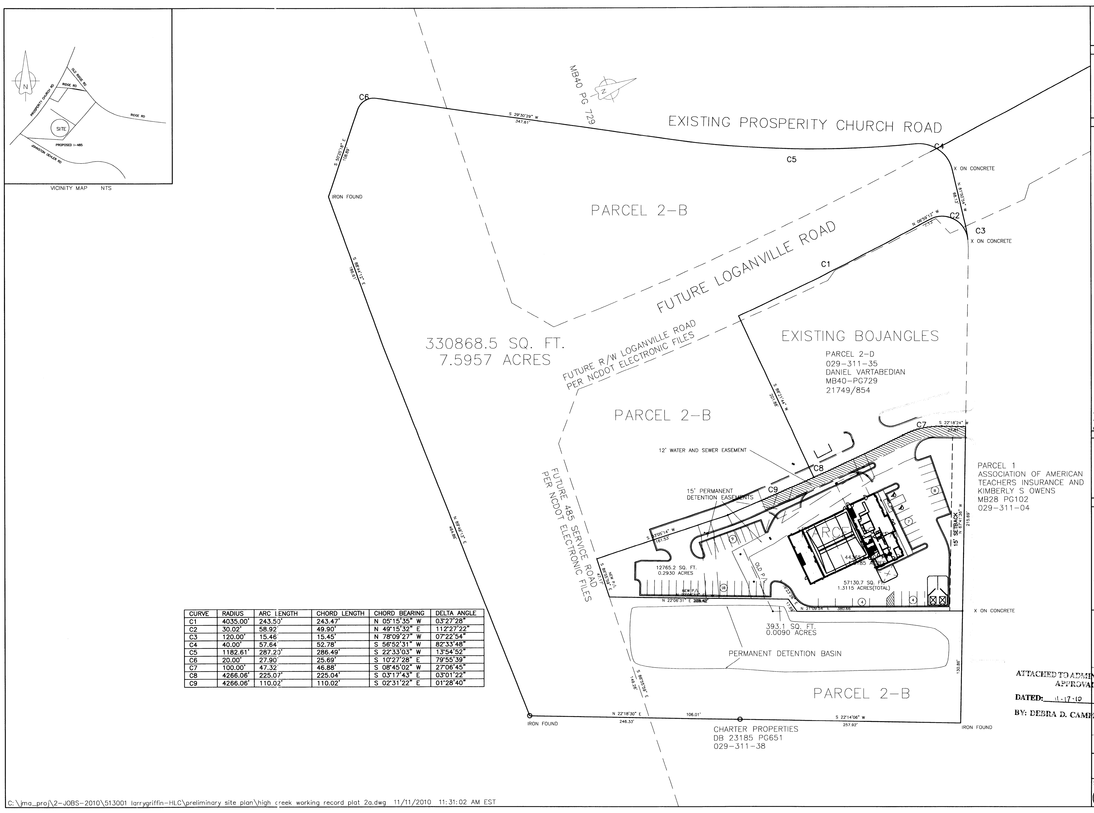

CURVE	RADIUS	ARC LENGTH	CHORD LENGTH	CHORD BEARING	DELTA ANGLE
C1	4035.00'	243.53'	243.47'	N 05°15'35" W	03°27'28"
C2	30.00'	58.92'	49.90'	N 49°15'32" E	112°27'22"
C3	120.00'	15.46'	15.45'	N 78°09'27" W	07°22'54"
C4	40.00'	57.64	52.78'	S 56°52'31" W	82°33'48"
C5	1182.61'	287.23'	286.49'	S 22°33'03" W	13°54'50"
C6	20.00'	27.90'	25.69'	S 10°27'28" E	79°55'39"
C7	100.00'	47.32'	46.88'	S 08°45'02" W	27°08'45"
C8	4266.06'	225.07'	225.04'	S 03°17'43" E	03°01'23"
C9	4266.06'	110.02'	110.02'	S 00°31'22" E	01°28'40"

THIS DRAWING IS THE PROPERTY OF JAMES McGOVERN & ASSOCIATES AND MAY NOT BE REPRODUCED OR USED IN WHOLE OR IN PART, NOR MAY IT BE USED ON ANY OTHER PROJECT WITHOUT WRITTEN PERMISSION

JMA
800 Spring Center Blvd. Suite 100
P.O. Box 80
Fort Mill, South Carolina 29134
(704) 889-8200
James McGovern & Associates
Consulting Engineers

Project: Griffin Brothers
Sheet Title: Griffin Brothers 5740 Prosperity Church Rd Charlotte, North Carolina
Preliminary Site Plan

Graphic Scale: 0 10 20 40 (IN FEET)
Scale: (1"=20')
Engineer: James J. McGovern
Senior Designer: Ted W. Lawrence
Date: 11.10.2010

Revisions

No.	Date
No.	Date
No.	Date
No.	Date
No.	Date
No.	Date

ATTACHED TO ADMINISTRATIVE APPROVAL
DATED: 11-17-10
BY: DEBRA D. CAMPBELL

Dwg. No.
Nightowl
Project Number: 513.001
Sheet No. / No. of Sheet: S-1 of 1

C:\jma_pro\2-JOBS-2010\513001 larrygriffin-HLC\preliminary site plan\high creek working record plat 2a.dwg 11/11/2010 11:31:02 AM EST

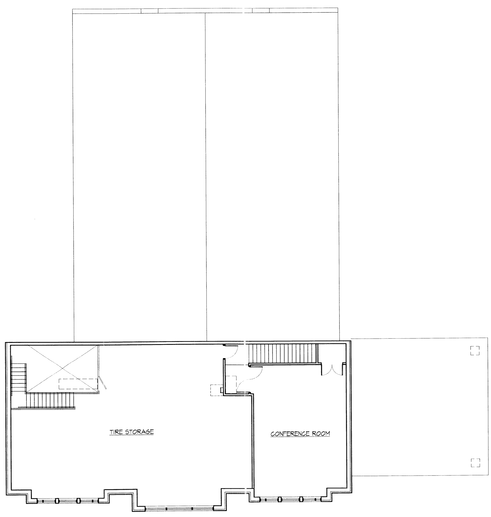

02 Second Floor Plan 1/8" = 1'-0"

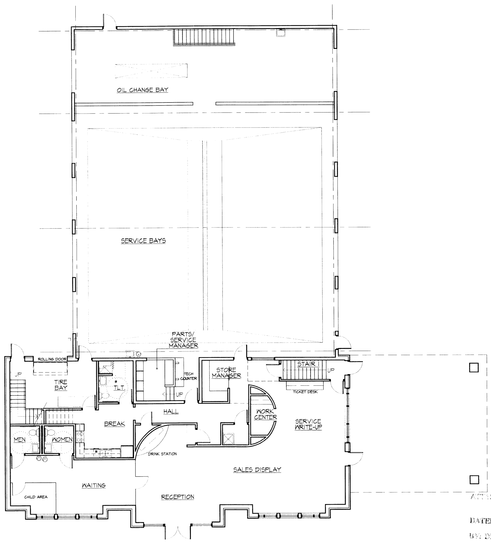

01 First Floor Plan 1/8" = 1'-0"

Preliminary Drawings

Not for Construction, Final Pricing, or Permit

Griffin Brothers tires • wheels • auto repair
Charlotte, North Carolina

Issue Date: 11.09.10
Revisions

ATTACHED TO ADMINISTRATIVE APPROVAL
DATED: 11-17-10
BY: DEBRA D. CAMPBELL

04 Front Elevation 1/8" = 1'-0"

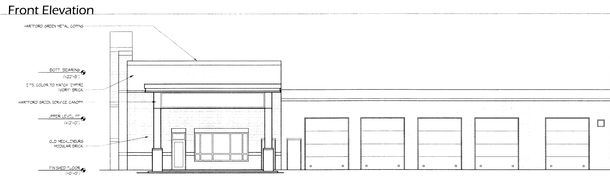

03 Right Side Elevation 1/8" = 1'-0"

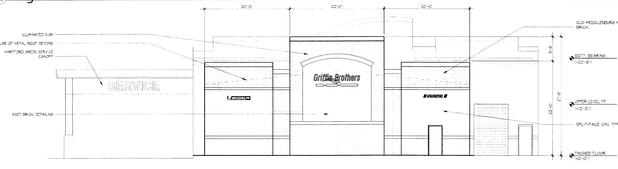

02 Rear Elevation 1/8" = 1'-0"

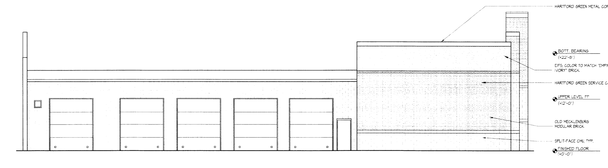

01 Left Side Elevation 1/8" = 1'-0"

Griffin Brothers tires • wheels • auto repair
Charlotte, North Carolina

Issue Date: 11.09.10
Revisions

ATTACHED TO ADMINISTRATIVE APPROVAL
DATED: 11-17-10
BY: DEBRA D. CAMPBELL