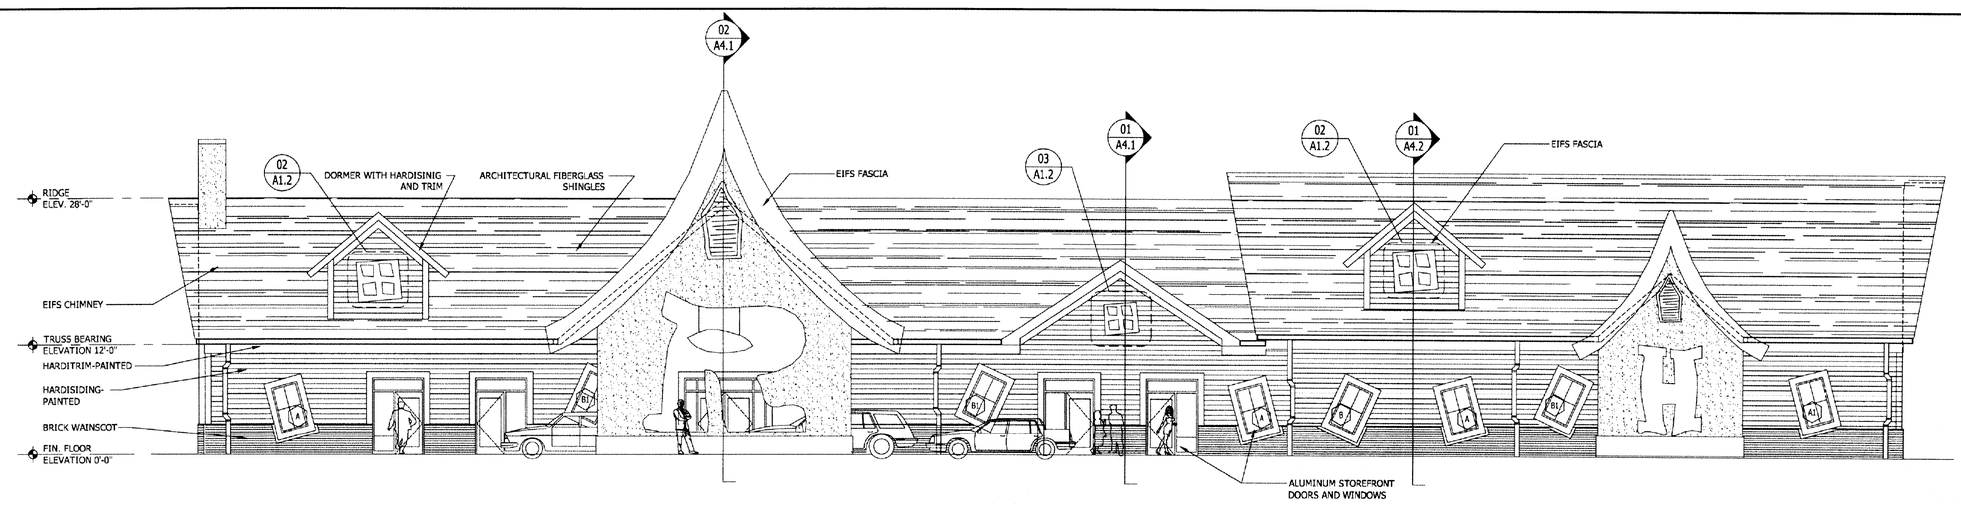

04 FRONT ELEVATION — SCALE: 1/8" = 1'-0"

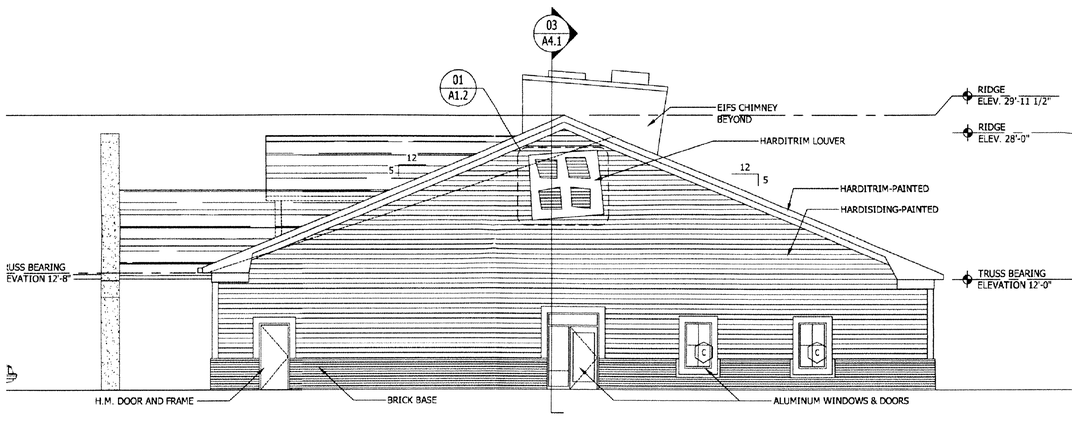

E ELEVATION — SCALE: 1/8" = 1'-0"

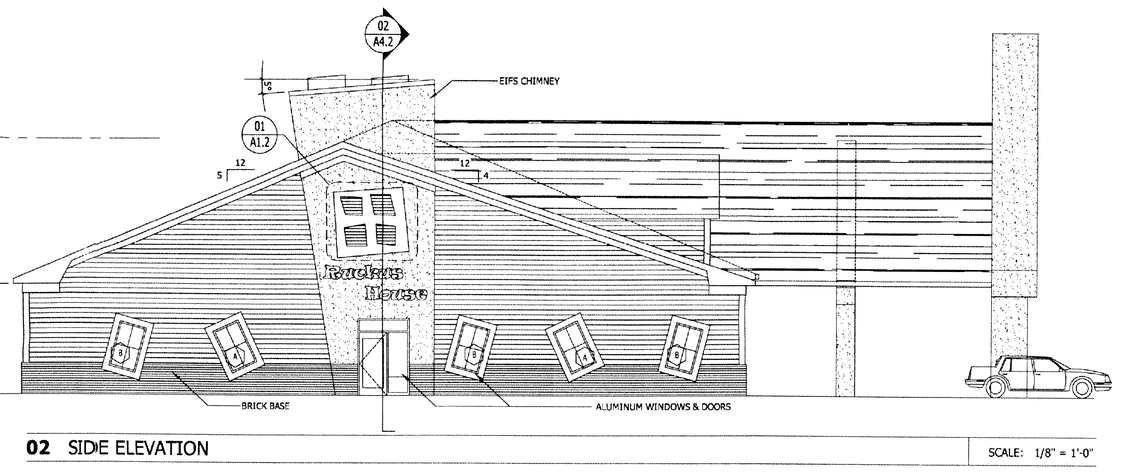

02 SIDE ELEVATION — SCALE: 1/8" = 1'-0"

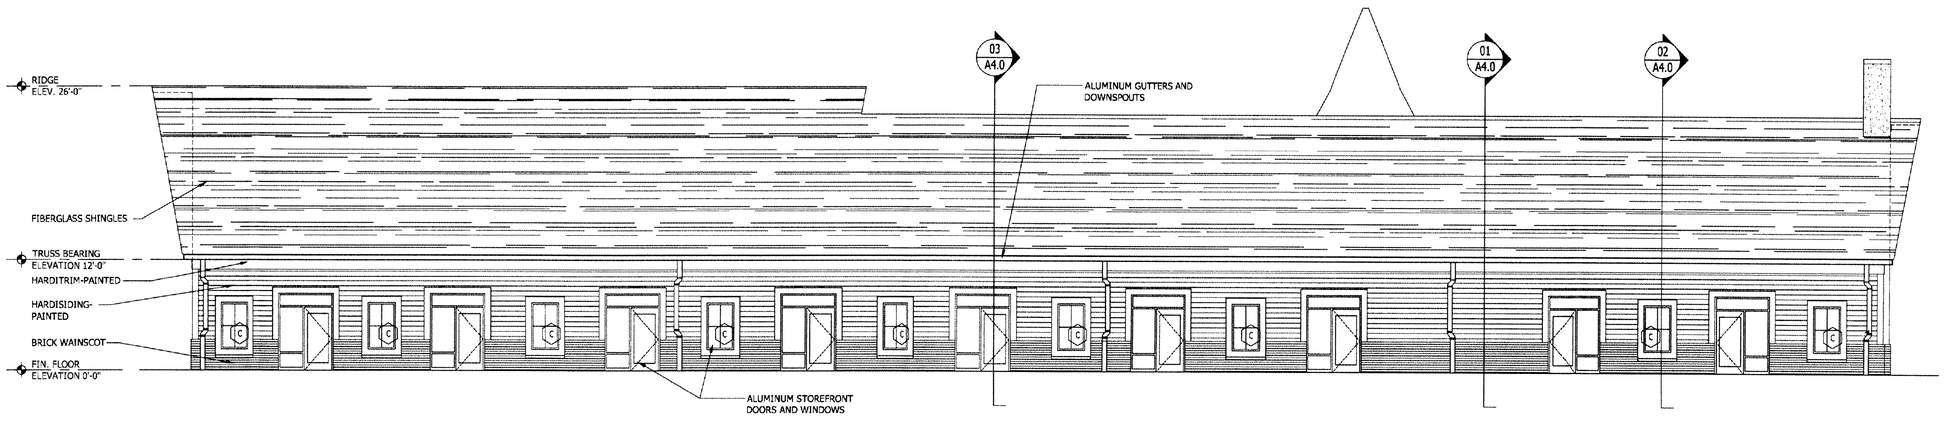

01 REAR ELEVATION — SCALE: 1/8" = 1'-0"

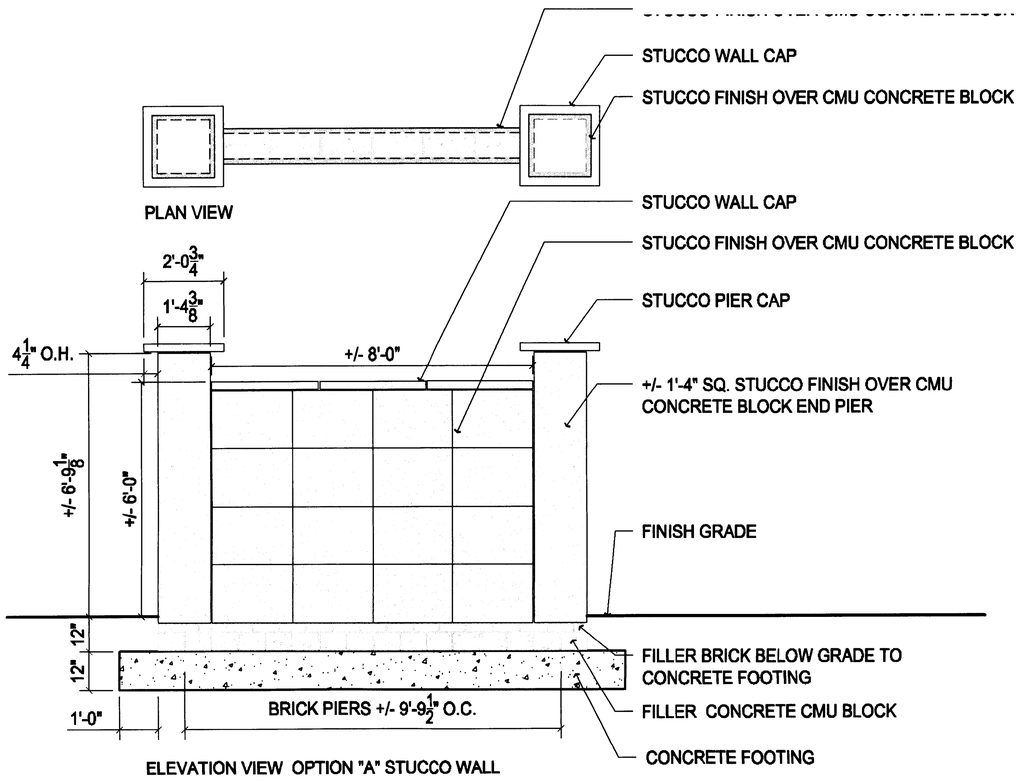

ELEVATION VIEW OPTION "A" STUCCO WALL

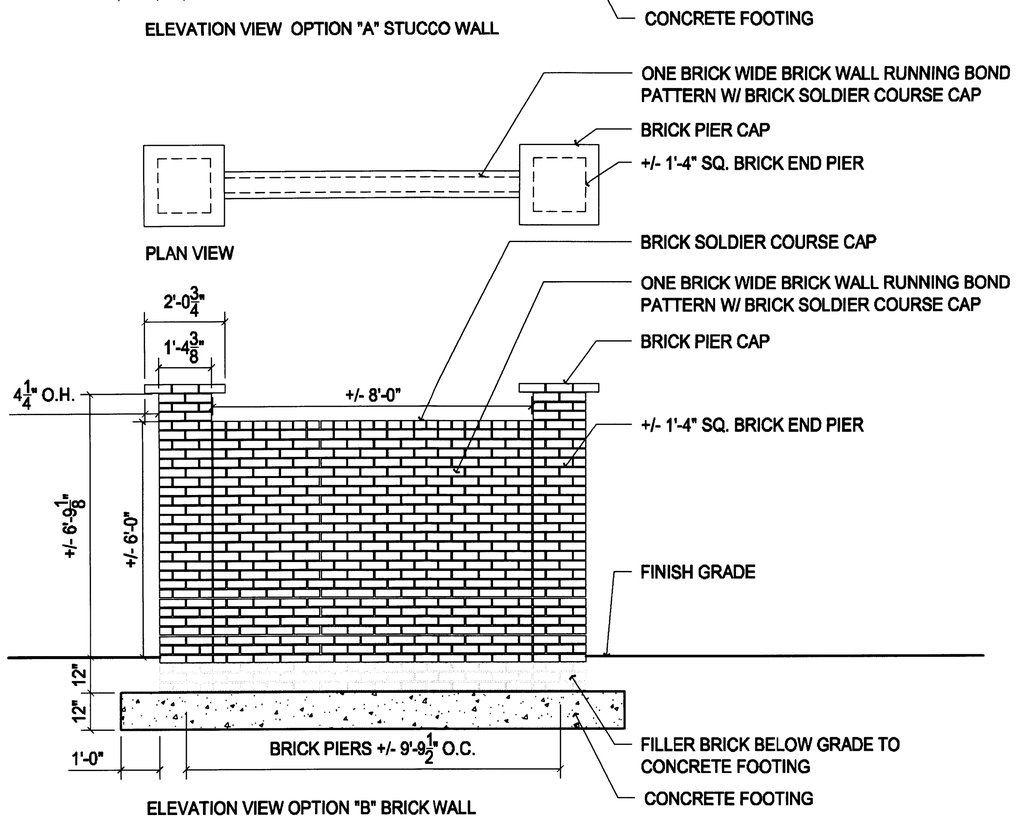

ELEVATION VIEW OPTION "B" BRICK WALL

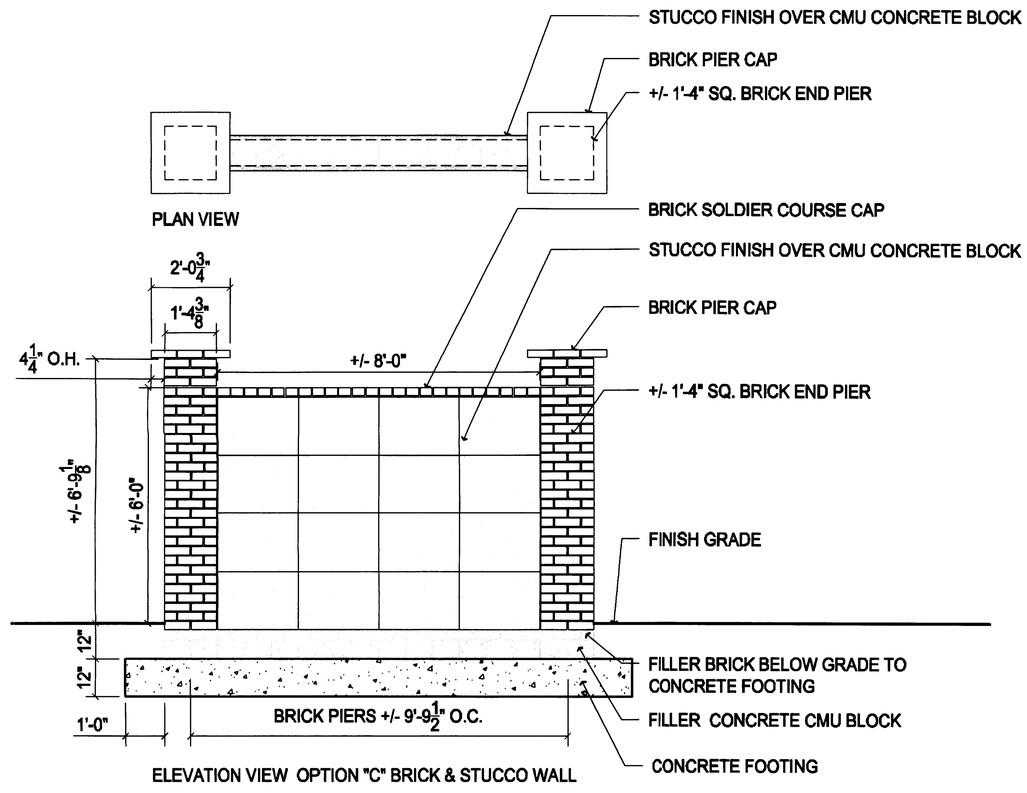

ELEVATION VIEW OPTION "C" BRICK & STUCCO WALL

NOT FOR CONSTRUCTION CONCEPT DETAIL ONLY

Kimley-Horn and Associates, Inc.
4651 Charlotte Park Drive, Suite 300
Charlotte, NC 28217
(P) 704-333-5131 (F) 704-333-0845

Development and Management, Inc.

RUCKUS HOUSE
REZONING PETITION NUMBER 2008-111
RWB PROPERTIES

ARCHITECTURAL ELEVATIONS

REVISIONS:

DATE: JULY 25, 2008
DESIGNED BY: MA/GH
DRAWN BY: MA/GH
CHECKED BY: MA
Q.C. BY: AP
SCALE: 1" = 50'-0"
PROJECT #: 018470

SHEET #: C.6.0

Kimley-Horn and Associates, Inc.
4651 Charlotte Park Drive, Suite 300
Charlotte, NC 28217
(P) 704-333-5131 (F) 704-333-0845

RUCKUS HOUSE
REZONING PETITION NUMBER 2008-111
RWB PROPERTIES

CONCEPTUAL WALL DETIAL OPTIONS

REVISIONS:

DATE: JULY 31, 2008
DESIGNED BY: MA
DRAWN BY: MA
CHECKED BY: MA
Q.C. BY: AP
SCALE: 1/4" = 1'-0"
PROJECT #: 018470

SHEET #: PD.1.0