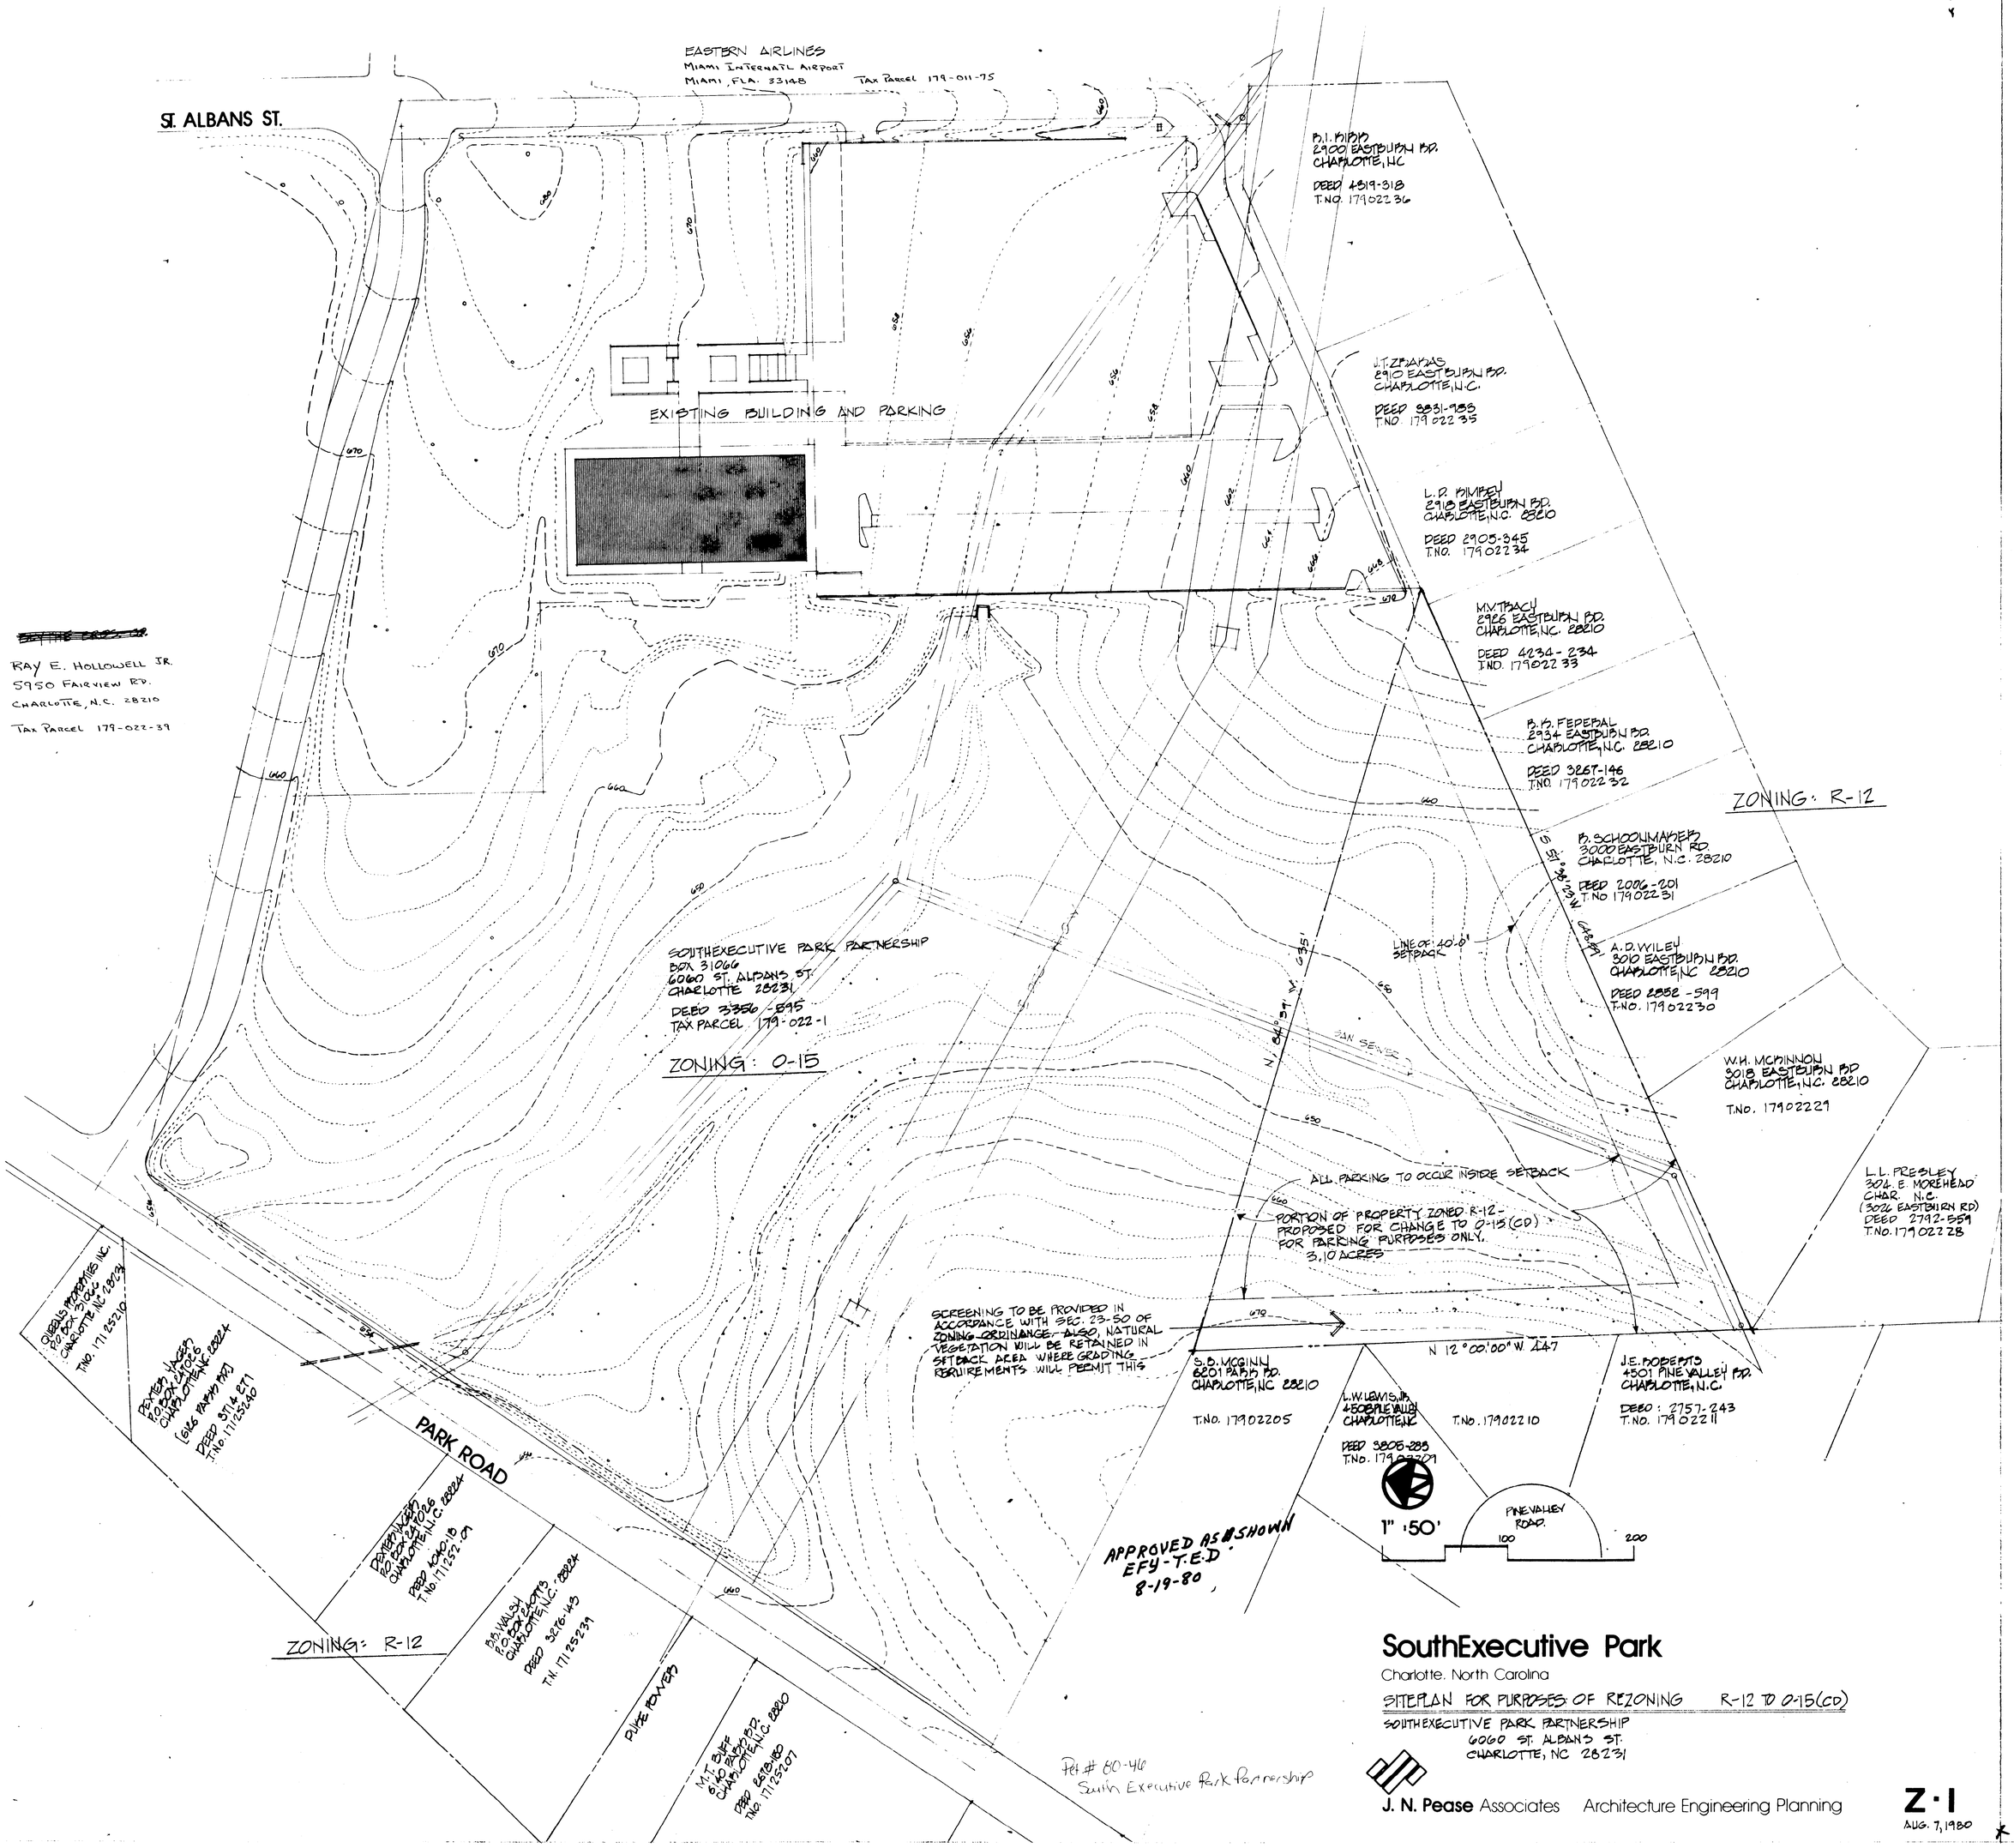

SouthExecutive Park

Charlotte, North Carolina

SITEPLAN FOR PURPOSES OF REZONING R-12 TO O-15(CD)

SOUTHEXECUTIVE PARK PARTNERSHIP
6060 ST. ALBANS ST.
CHARLOTTE, NC 28231

J. N. Pease Associates Architecture Engineering Planning

Z-1

AUG. 7, 1980