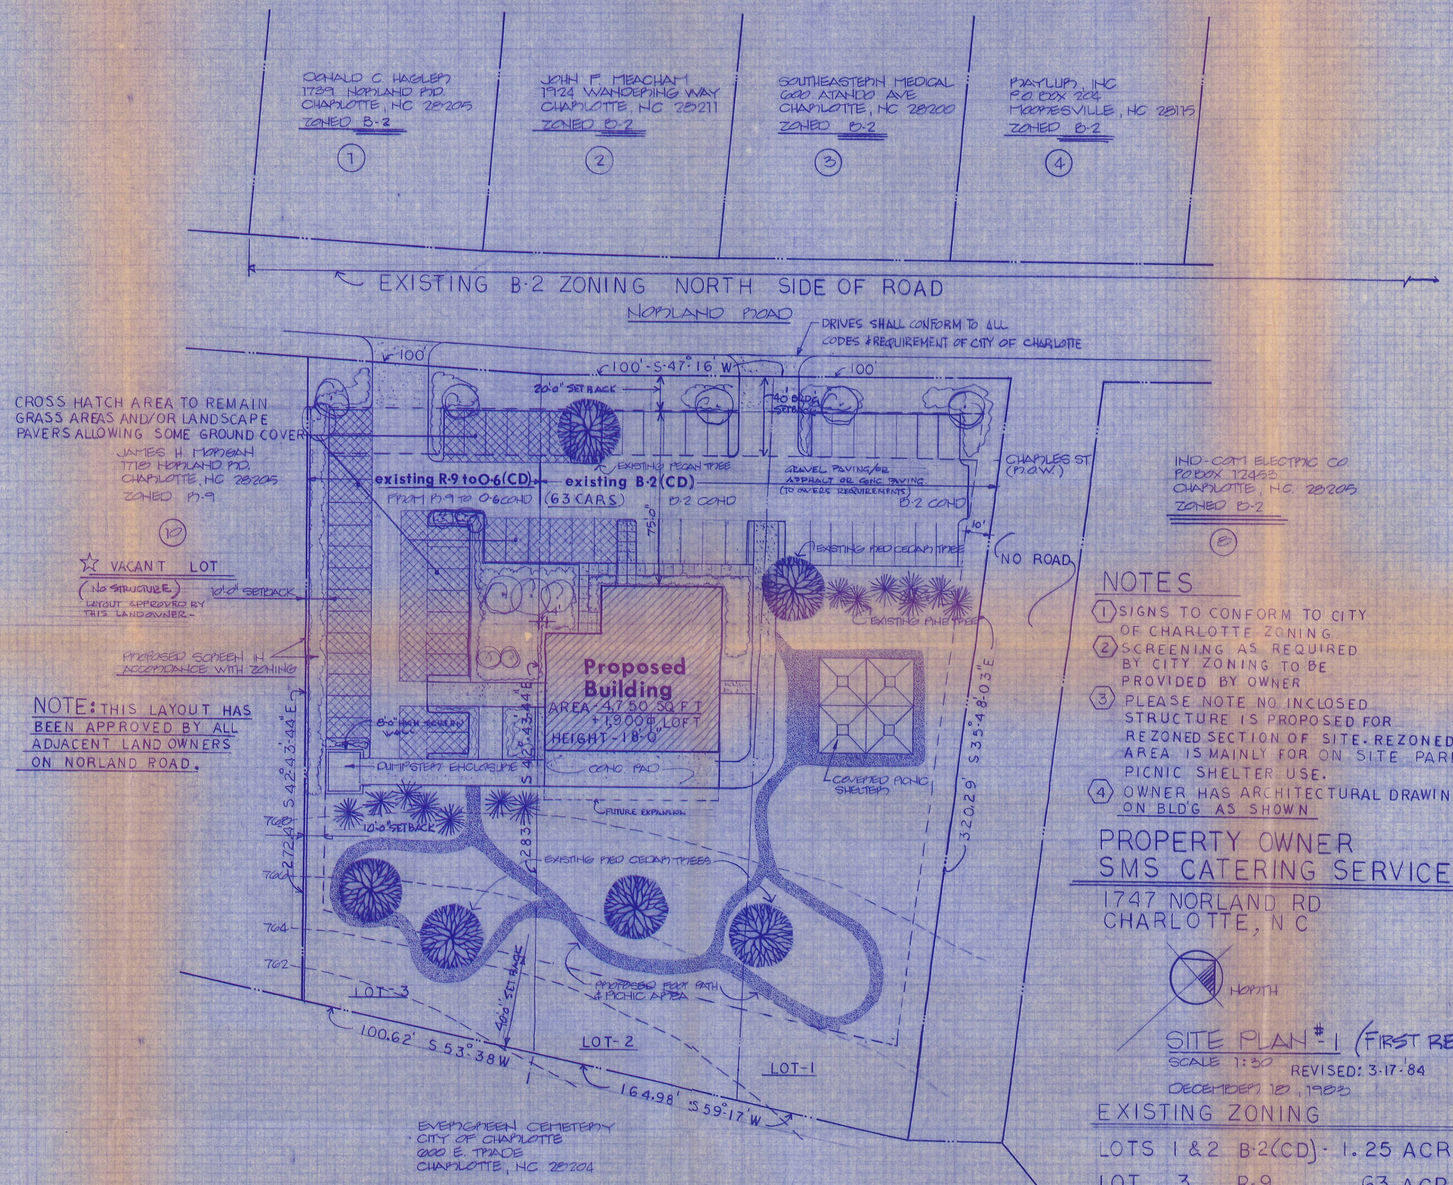

NOTES

1. SIGNS TO CONFORM TO CITY OF CHARLOTTE ZONING
2. SCREENING AS REQUIRED BY CITY ZONING TO BE PROVIDED BY OWNER
3. PLEASE NOTE NO INCLOSED STRUCTURE IS PROPOSED FOR REZONED SECTION OF SITE. REZONED AREA IS MAINLY FOR ON SITE PARKING PICNIC SHELTER USE.
4. OWNER HAS ARCHITECTURAL DRAWING ON BLD'G AS SHOWN

PROPERTY OWNER
SMS CATERING SERVICE
1747 NORLAND RD
CHARLOTTE, N C

NORTH

SITE PLAN #1 (FIRST REQUEST)
SCALE 1:30 REVISED: 3-17-84
DECEMBER 12, 1983

La-1 OF 2

EXISTING ZONING

LOTS 1 & 2 B-2(CD) - 1.25 ACRES
LOT 3 R-9 .63 ACRES
TOTAL AREA - 1.88 ACRES

PROPOSED B-2(CD) 1.25 ACRES (AS SHOWN)
LOT-3 TO O-6(CD) .63 ACRES (AS SHOWN)

SEE ADMINISTRATIVE APPROVAL
DATED: 06/12/90
BY: MARTIN R. CRAMTON, JR.
FOR REVISED PLAN

APPROVED BY CITY COUNCIL
DATE 4/16/84

DRAWN	DATE
APP.	DATE

REVISIONS

NO	DESCRIPTION	DATE

ADDENDUM TO B2(CD) FOR S.M.S. CATERING USE AND O-6(CD) FOR PARKING FOR S.M.S. CATERING
NORLAND RD.
CHARLOTTE, N.C.

Architectural Planning Associates, P.A.
Architecture-Planning-Engineering
Charlotte, North Carolina

Sept 1982

THESE DRAWINGS ARE THE PROPERTY OF THE ARCHITECT. ANY REPRODUCTION OR REUSE OF THESE DRAWINGS AND DETAILS IS PROHIBITED UNLESS APPROVED IN WRITING BY T. P. NORDMAN OF ARCHITECTURAL PLANNING ASSOCIATES, PA

ARCHITECTURAL APA PLANNING ASSOC.PA
T.P. NORDMAN, A.I.A.-PRESIDENT

DATE 3-17-84
JOB NO. 84-003
SHEET La-1 OF 1

84-007