PLOT PLAN
4.29 ACRE TRACT TO BE CONSIDERED FOR REZONING FROM I-2 C-D TO I-1 C-D
CHARLOTTE RECREATIONAL VEHICLES INC.
BERRYHILL TOWNSHIP MECK. COUNTY N.C.

scale? north arrow?

USAGE
GOLF CAR SALES AND SERVICE

PARKING

OFFICE AREA	1 SPACE/300 FT²
WAREHOUSE	1 SPACE PER 2 EMPLOYEES

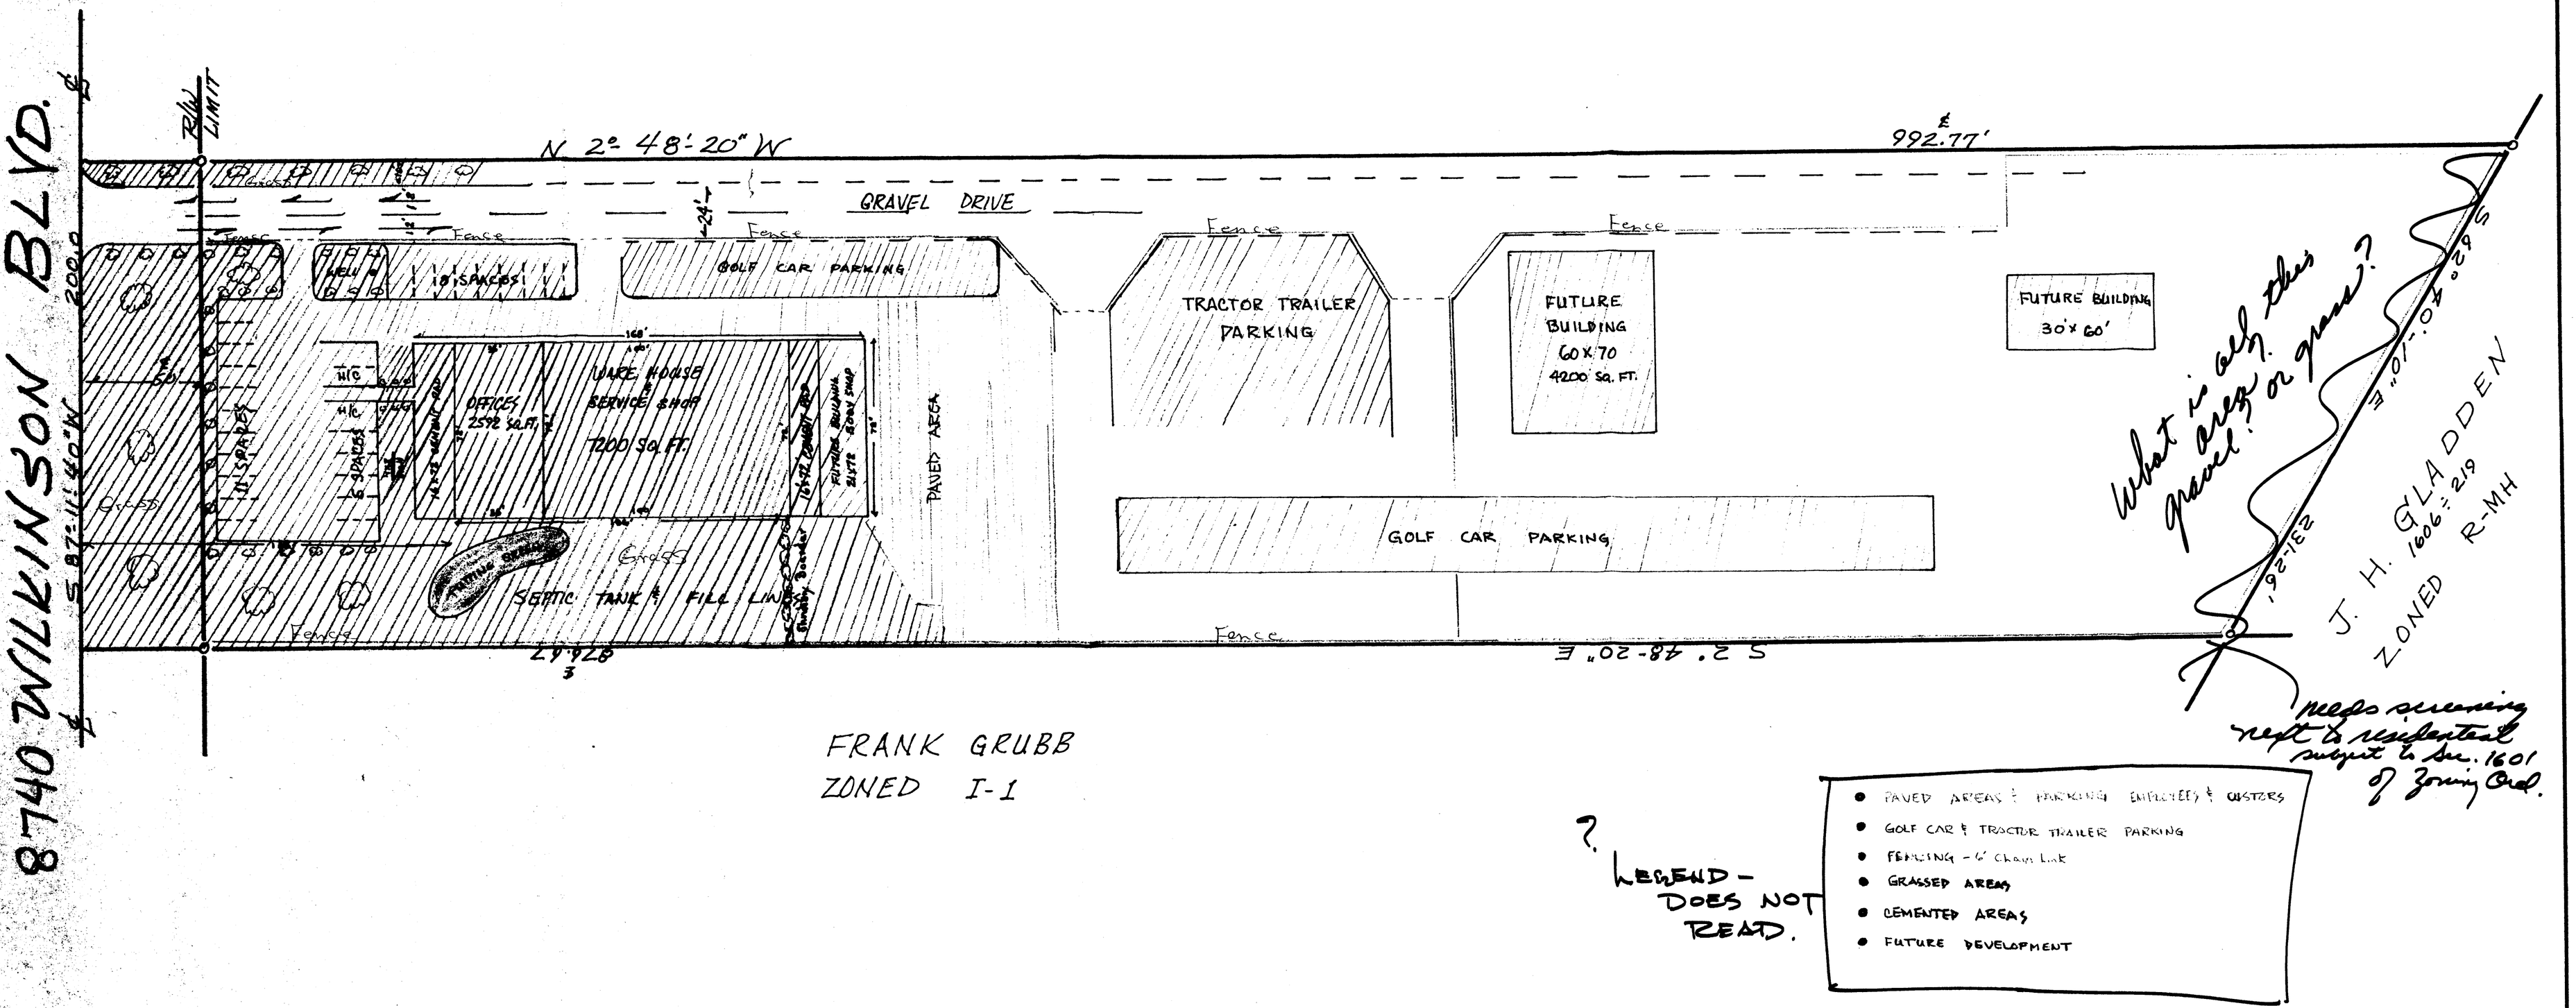

?

LEGEND - DOES NOT READ.

- PAVED AREAS & PARKING SPACES & CURBS
- GOLF CAR & TRACTOR TRAILER PARKING
- FENCING - 6' CHAIN LINK
- GRASSED AREAS
- CEMENTED AREAS
- FUTURE DEVELOPMENT

CHARLOTTE-MECKLENBURG
PLANNING COMMISSION
INTER-OFFICE COMMUNICATION

DATE: 6/15/87

TO: Dick Hauersperger
CMPC

FROM: Laura Simmons
Planning Commission

SUBJECT: Petition No. 87-31 (c)

Enclosed for your information and comments is a schematic plan for the above mentioned petition. This plan will become a part of the legal ordinance providing this petition is approved by the governing body. Public hearing for this request is/was 6/8/87 To allow sufficient time for corrections to be made/print to the hearing, please return the enclosed plan, with comment, if any, to this office by ASAP.

Thank you.

LS:oj

Attachment

6/16/87-RCH
see comments on site plan.