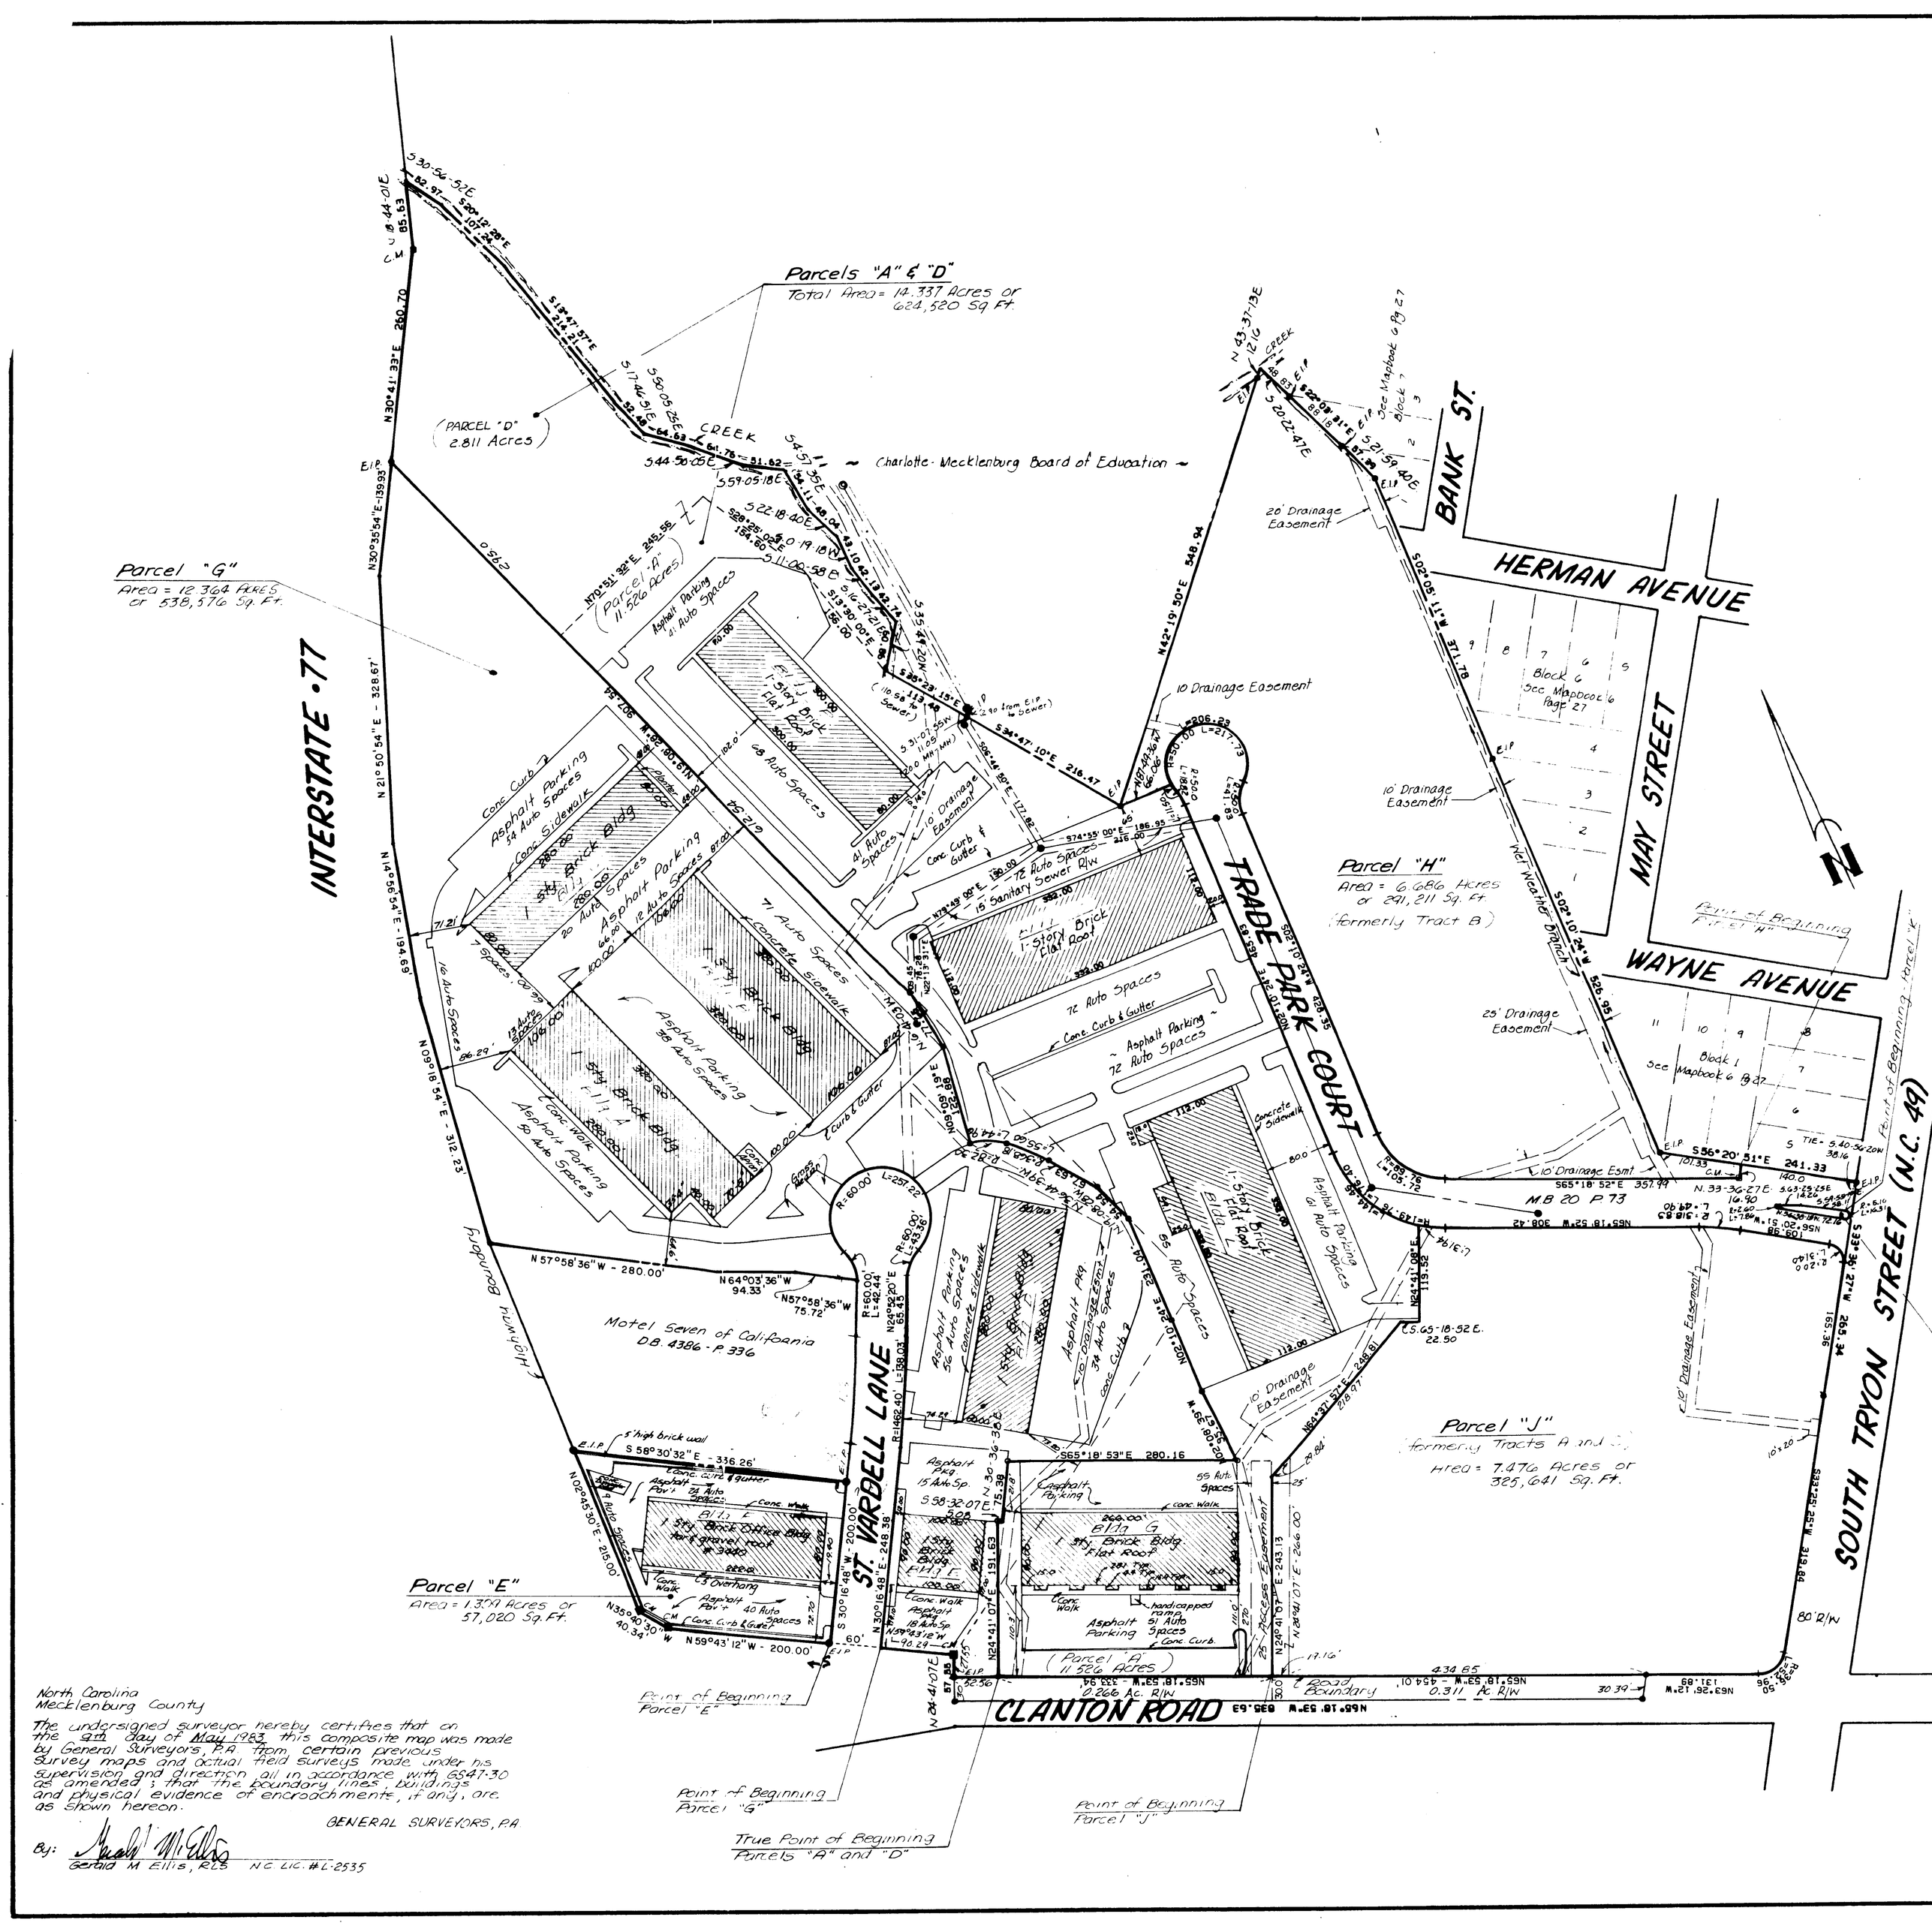

PROPERTY DESCRIPTION

PARCEL "E"

BEGINNING AT AN EXISTING IRON PIN LOCATED AT THE POINT OF INTERSECTION OF THE WESTERLY MARGIN OF ST. VARDELL LANE AND THE NORTHERLY MARGIN OF CLANTON ROAD; THESE FROM SAID POINT OR PLACE OF BEGINNING SO LOCATED; AND WITH THE NORTHERLY MARGIN OF CLANTON ROAD: N. 58°43'12" W. 200 FEET TO A CONCRETE MARKER; THENCE N. 35°40'30" W. 40.34 FEET TO A CONCRETE MONUMENT LOCATED ALONG THE EASTERLY MARGIN OF INTERSTATE 77; THENCE WITH THE EASTERLY MARGIN OF INTERSTATE 77: N. 02°49'30" E. 215.00 FEET TO AN EXISTING IRON PIN; THENCE S.58°30'32" E. 336.26 FEET TO AN EXISTING IRON PIN LOCATED ALONG THE WESTERLY MARGIN OF ST. VARDELL LANE; THENCE WITH THE WESTERLY MARGIN OF ST. VARDELL LANE: S. 30°16'48" W. 200 FEET TO A EXISTING IRON PIN, THE POINT OR PLACE OF BEGINNING. ALL AS SHOWN AS PARCEL "E" ON THAT CERTAIN SURVEY ORIGINALLY PREPARED BY H.E. MCCAULEY, NORTH CAROLINA REGISTERED LAND SURVEYOR, DATED OCTOBER 20, 1981, WHICH SURVEY WAS REVISED AND UPDATED BY GERALD M. ELLIS, REGISTERED LAND SURVEYOR, DATED THE 17TH DAY OF JUNE 1982. CONTAINS 1.309 ACRES

BEING THE SAME PROPERTY CONVEYED TO SEVENTY-SEVEN TRADE PARK ASSOCIATES, A NORTH CAROLINA LIMITED PARTNERSHIP, BY DEED RECORDED IN DEED BOOK 4275 AT PAGE 424, MECKLENBURG COUNTY REGISTRY

PARCELS "A" & "D"

BEGINNING AT A POINT OR PLACE OF BEGINNING LOCATED AS FOLLOWS: BEGINNING AT THE POINT OF INTERSECTION OF THE EASTERLY MARGIN OF ST. VARDELL LANE WITH THE NORTHERLY MARGIN OF CLANTON ROAD; THENCE S. 58°43'12" E. 90.28 FEET TO A CONCRETE MONUMENT; THENCE S. 24°41'07" E. 27.55 FEET TO A POINT IN THE NORTHERLY MARGIN OF CLANTON ROAD; THENCE S. 65°18'53" E. 52.56 FEET TO A POINT IN THE NORTHERLY MARGIN OF CLANTON ROAD. THE POINT OR PLACE OF BEGINNING; THENCE FROM SAID POINT OR PLACE OF BEGINNING SO LOCATED N. 24°41'07" E. 181.63 FEET TO A POINT; THENCE S. 58°32'07" E. 5.04 FEET TO A POINT; THENCE N. 30°36'38" E. 75.38 FEET TO A POINT; THENCE S. 65°18'53" E. 260.16 FEET TO A POINT; THENCE N. 02°08'38" E. 85.67 FEET TO A POINT; THENCE N. 02°10'24" E. 231.04 FEET TO A POINT; THENCE N. 18°08'20" W. 54.54 FEET TO A POINT; THENCE N. 38°44'38" W. 67.83 FEET TO A POINT; THENCE WITH THE ARC OF A CIRCULAR CURVE TO THE LEFT, HAVING A RADIUS OF 368.18 FEET, AN ARC DISTANCE OF 55.90 FEET, THENCE WITH THE ARC OF A CIRCULAR CURVE TO THE LEFT; HAVING A RADIUS OF 82.30 FEET, AN ARC DISTANCE OF 44.96 FEET TO A POINT; THENCE N. 08°08'18" E. 122.88 FEET TO A POINT; THENCE N. 06°41'03" W. 77.65 FEET TO A POINT; THENCE N. 18°08'28" W. 907.94 FEET TO AN EXISTING IRON PIN IN THE EASTERLY MARGIN OF INTERSTATE 77; THENCE WITH THE EASTERLY MARGIN OF INTERSTATE 77, N. 30°41'39" E. 260.70 FEET TO A CONCRETE MONUMENT IN THE EASTERLY MARGIN OF INTERSTATE 77; THENCE CONTINUING WITH THE EASTERLY MARGIN OF INTERSTATE 77, N. 18°44'01" E. 85.43 FEET TO A POINT; THENCE WITH THE MEANDERING OF A CREEK: IN THIRTEEN (13) COURSES AS FOLLOWS: (1) S. 80°58'55" E. 52.97 FEET; (2) S. 30°12'38" E. 107.34 FEET; (3) S. 19°47'56. 814.21 FEET; (4) S. 17°46'51" E. 52.40 FEET; (5) S. 50°05'25" E. 64.63 FEET TO A POINT; (6) S. 44°50'05" E. 84.76 FEET TO A POINT; (7) S. 59°05'18" E. 51.62 FEET TO A POINT; (8) S. 04°57'35" E. 54.11 FEET TO A POINT; (9) S. 22°18'40" E. 48.04 FEET TO A POINT; (10) S. 00°19'18" E. 43.10 FEET TO A POINT; (11) S. 11°00'58" E. 42.13 FEET TO A POINT; (12) S. 18°27'21" E. 42.74 FEET TO A POINT; AND (13) S. 25°40'02" E. 60.84 FEET TO A POINT; THENCE S. 34°47'10" E. 216.47 FEET TO A POINT MARKED BY AN EXISTING IRON PIN; THENCE S. 07°48'38" E. 66.00 FEET TO A POINT IN THE WESTERN MARGIN OF W. TRADE PARK COURT; THENCE WITH THE WESTERN MARGIN OF SAID TRADE PARK COURT (4) COURSES AS FOLLOWS: (1) WITH THE ARC OF A CIRCULAR CURVE TO THE LEFT, HAVING A RADIUS OF 50 FEET; AN ARC DISTANCE OF 11.50 FEET TO A POINT; (2) WITH THE ARC OF A CIRCULAR CURVE TO THE RIGHT, HAVING A RADIUS OF 50 FEET, AN ARC DISTANCE OF 18.52 FEET TO A POINT; (3) S. 02°10'24" W. 465.83 FEET TO A POINT; AND (4) WITH THE ARC OF A CIRCULAR CURVE TO THE LEFT, HAVING A RADIUS OF 1419.72 FEET, AN ARC DISTANCE OF 144.46 FEET TO A POINT; THENCE LEAVING THE WESTERLY MARGIN OF THE SAID ROAD: S. 24°41'00" W. 119.52 FEET TO A POINT; THENCE N. 65°18'52" E. 230.50 FEET TO A POINT; THENCE S. 64°37'57" W. 248.81 FEET TO A POINT; THENCE S. 24°41'00" W. 243.13 FEET TO A POINT IN THE NORTHERLY MARGIN OF CLANTON ROAD; THENCE N. 65°18'53" W. 333.94 FEET TO THE POINT OR PLACE OF BEGINNING; AND CONTAINING A TOTAL OF 14.737 ACRES; ALL AS SHOWN AS PARCEL "A" AND PARCEL "D" ON THAT CERTAIN SURVEY PREPARED ORIGINALLY BY H.E. MCCAULEY, NORTH CAROLINA REGISTERED LAND SURVEYOR, DATED OCTOBER 20, 1981, WHICH SURVEY WAS REVISED AND UPDATED BY GERALD M. ELLIS, NORTH CAROLINA REGISTERED LAND SURVEYOR, DATED THE 17TH DAY OF JUNE, 1982.

BEING A PORTION OF THE PROPERTY CONVEYED TO SEVENTY-SEVEN TRADE PARK ASSOCIATES, A NORTH CAROLINA LIMITED PARTNERSHIP, BY A DEED RECORDED IN DEED BOOK 4275 AT PAGE 299, MECKLENBURG COUNTY REGISTRY, AS AMENDED BY CORRECTION DEED RECORDED IN DEED BOOK 4131 AT PAGE 790 IN THE MECKLENBURG COUNTY PUBLIC REGISTRY.

PARCEL "G"

BEGINNING AT THE INTERSECTION POINT OF THE EASTERLY RIGHT OF WAY BOUNDARY OF ST. VARDELL LANE WITH THE NORTHERLY RIGHT OF WAY BOUNDARY OF CLANTON ROAD; RUNNING THENCE ALONG SAID BOUNDARY OF ST. VARDELL LANE IN A NORTHERLY-WESTERLY AND SOUTHERLY DIRECTION (SAID ST. VARDELL LANE BEING A CUL-DE-SAC) THE FOLLOWING SIX (6) COURSES:

1.) N. 30°16'48" E. A DISTANCE OF 248.38 FEET TO A POINT OF CURVATURE;
2.) FOLLOWING A CURVE TO THE LEFT HAVING A RADIUS OF 1462.40 FEET AN ARC DISTANCE OF 198.05 FEET TO A POINT OF TANGENCY;
3.) N. 24°38'00" E. A DISTANCE OF 40.48 FEET TO A POINT OF CURVATURE;
4.) FOLLOWING A CURVE TO THE RIGHT HAVING A RADIUS OF 60.00 FEET. AN ARC DISTANCE OF 49.34 FEET TO A POINT OF REVERSE CURVATURE;
5.) FOLLOWING A CURVE TO THE LEFT HAVING A RADIUS OF 60.00 FEET AN ARC DISTANCE OF 257.22 FEET TO A POINT OF REVERSE CURVATURE;
6.) FOLLOWING A CURVE TO THE RIGHT HAVING A RADIUS OF 60.00 FEET AN ARC DISTANCE OF 42.44 FEET TO A POINT THEREIN; SAID POINT BEING THE MOST NORTHEASTERLY CORNER OF LANDS CONVEYED TO MOTEL SEVEN OF CALIFORNIA (NOW FORMERLY) AS RECORDED IN THE MECKLENBURG COUNTY REGISTRY OFFICE IN DEED BOOK 4386 AT PAGE 336;

THENCE ALONG THE NORTHERLY BOUNDARY OF SAID LANDS OF MOTEL SEVEN THE FOLLOWING THREE (3) COURSES:

1.) N. 57°58'36" E. A DISTANCE OF 75.72 FEET;
2.) N. 64°03'36" W. A DISTANCE OF 94.33 FEET;
3.) N. 57°58'36" W. A DISTANCE OF 280.00 FEET TO A POINT IN THE EASTERLY BOUNDARY OF INTERSTATE 77;

THENCE ALONG SAID BOUNDARY OF INTERSTATE 77 THE FOLLOWING FOUR (4) COURSES:

1.) N. 09°18'54" E. A DISTANCE OF 312.23 FEET TO A POINT;
2.) N. 14°50'54" E. A DISTANCE OF 194.69 FEET;
3.) N. 21°50'54" E. A DISTANCE OF 128.57 FEET TO A POINT;
4.) N. 30°35'54" E. A DISTANCE OF 138.83 FEET TO A POINT MARKED BY AN EXISTING IRON PIN MONUMENT; SAID POINT BEING A COMMON CORNER OF THE ABOVE DESCRIBED PARCELS "A" AND "D"

THENCE ALONG THE WESTERLY BOUNDARY OF SAID ABOVE DESCRIBED PARCELS AND BEING CONTIGUOUS AT ALL POINTS THEREIN THE FOLLOWING THIRTEEN (13) COURSES:

1.) S. 19°08'28" E. A DISTANCE OF 907.94 FEET TO A POINT;
2.) S. 06°41'03" E. A DISTANCE OF 77.65 FEET TO A POINT;
3.) S. 08°08'18" W. A DISTANCE OF 122.88 FEET TO A POINT ON A CURVE;
4.) FOLLOWING A CURVE TO THE RIGHT HAVING A RADIUS OF 82.30 FEET AN ARC DISTANCE OF 44.96 FEET TO A POINT OF COMPOUND CURVATURE;
5.) FOLLOWING A CURVE TO THE RIGHT HAVING A RADIUS OF 368.18 FEET AN ARC DISTANCE OF 55.90 FEET TO A POINT OF TANGENCY;
6.) S. 38°44'38" E. A DISTANCE OF 67.83 FEET TO A POINT;
7.) S. 18°08'28" E. A DISTANCE OF 54.54 FEET TO A POINT;
8.) S. 02°10'24" W. A DISTANCE OF 231.04 FEET TO A POINT;
9.) S. 02°08'38" E. A DISTANCE OF 85.67 FEET TO A POINT;
10.) N. 65°18'53" W. A DISTANCE OF 260.16 FEET TO A POINT;
11.) S. 30°36'38" W. A DISTANCE OF 75.38 FEET TO A POINT;
12.) N. 58°32'07" W. A DISTANCE OF 5.08 FEET TO A POINT;
13.) S. 24°41'07" W. A DISTANCE OF 181.63 FEET TO A POINT IN THE AFOREMENTIONED NORTHERLY BOUNDARY OF CLANTON ROAD;

THENCE ALONG SAID BOUNDARY OF CLANTON ROAD THE FOLLOWING THREE (3) COURSES:

1.) N. 65°18'53" E. A DISTANCE OF 32.38 FEET TO A POINT;
2.) N. 24°41'07" E. A DISTANCE OF 27.55 FEET TO A POINT;
3.) N. 57°43'12" E. A DISTANCE OF 90.29 FEET TO THE POINT OF BEGINNING; CONTAINING 12.364 ACRES OR 538,576 SQ. FT. OF LAND, MORE OR LESS; ALL AS SHOWN AS PARCEL "G" ON THAT CERTAIN SURVEY MAP MADE BY GENERAL SURVEYORS, P.A. ENTITLED "SEVENTY-SEVEN TRADE PARK ASSOCIATES - SURVEY SHOWING 77 TRADE PARK PARCELS "A AND D", E, G, H, J AND K" AND DATED MAY 9, 1983.

PARCEL "J"

BEGINNING AT A POINT IN THE NORTHERLY RIGHT OF WAY BOUNDARY OF CLANTON ROAD, SAID POINT BEING FURTHER DESCRIBED AS THE TRUE POINT OF BEGINNING AND BEING LOCATED AS FOLLOWS: COMMENCING AT THE INTERSECTION POINT OF THE EASTERLY RIGHT OF WAY BOUNDARY OF ST. VARDELL LANE WITH THE NORTHERLY RIGHT OF WAY BOUNDARY OF SAID CLANTON ROAD; THENCE ALONG SAID NORTHERLY ROAD BOUNDARY THE FOLLOWING THREE (3) COURSES:

1.) S. 58°43'12" E. A DISTANCE OF 90.29 FEET;
2.) S. 24°41'07" W. A DISTANCE OF 27.55 FEET TO A POINT;
3.) S. 65°18'53" E. A DISTANCE OF 386.50 FEET TO THE SAID TRUE POINT OF BEGINNING;

RUNNING THENCE ALONG THE EASTERLY BOUNDARY OF THE ABOVE DESCRIBED PARCELS "A" AND "D" AND CONTIGUOUS AT ALL POINTS THEREIN THE FOLLOWING FOUR (4) COURSES:

1.) N. 24°41'07" E. A DISTANCE OF 243.13 FEET TO A POINT;
2.) N. 64°37'57" E. A DISTANCE OF 248.81 FEET TO A POINT;
3.) S. 65°18'52" E. A DISTANCE OF 32.50 FEET TO A POINT;
4.) N. 24°41'08" E. A DISTANCE OF 118.52 FEET TO A POINT ON A CURVE IN THE SOUTHERLY RIGHT OF WAY BOUNDARY OF TRADE PARK COURT;

THENCE ALONG SAID SOUTHERLY BOUNDARY OF TRADE PARK COURT THE FOLLOWING #IVE (5) COURSES:

1.) FOLLOWING A CURVE TO THE LEFT HAVING A RADIUS OF 148.76 FEET AN ARC DISTANCE OF 31.94 FEET TO ITS POINT OF TANGENCY;
2.) S. 65°18'52" E. A DISTANCE OF 308.42 FEET TO A POINT OF CURVATURE;
3.) FOLLOWING A CURVE TO THE RIGHT HAVING A RADIUS OF 318.83 FEET AN ARC DISTANCE OF 49.80 FEET TO ITS POINT OF TANGENCY;
4.) S. 56°20'51" E. A DISTANCE OF 108.88 FEET TO A POINT OF CURVATURE;
5.) FOLLOWING A CURVE TO THE RIGHT HAVING A RADIUS OF 90.00 FEET AN ARC DISTANCE OF 31.40 FEET TO ITS POINT OF TANGENCY IN THE WESTERLY RIGHT OF WAY BOUNDARY OF SOUTH TRYON STREET (N.C. 49);

THENCE ALONG SAID WESTERLY BOUNDARY OF SOUTH TRYON STREET S. 33°36'27" W. A DISTANCE OF 165.36 FEET TO A POINT; THENCE CONTINUING ALONG SAID WESTERLY STREET BOUNDARY S. 33°25'25" W. A DISTANCE OF 319.64 FEET TO A POINT OF CURVATURE; THENCE FOLLOWING A CURVE TO THE RIGHT HAVING A RADIUS OF 36.50 FEET AN ARC DISTANCE OF 52.96 FEET TO A POINT OF TANGENCY IN THE SAID NORTHERLY BOUNDARY OF CLANTON ROAD; THENCE ALONG SAID NORTHERLY BOUNDARY N. 63°36'12" W. A DISTANCE OF 131.88 FEET TO A POINT THEREIN; THENCE N. 65°18'53" W. A DISTANCE OF 454.01 FEET TO THE POINT OF BEGINNING; CONTAINING 7.476 ACRES OR 325,641 SQUARE FEET OF LAND, MORE OR LESS; ALL AS SHOWN AS TRACTS "A" AND "C" ON THAT CERTAIN SURVEY MADE BY GENERAL SURVEYORS, P.A. ENTITLED "SEVENTY-SEVEN TRADE PARK ASSOCIATES - SURVEY SHOWING TRACTS A, B AND C" DATED OCTOBER 7, 1982.

BEING A PORTION OF THE PROPERTY CONVEYED TO SEVENTY-SEVEN TRADE PARK ASSOCIATES, A NORTH CAROLINA LIMITED PARTNERSHIP, BY DEED RECORDED IN DEED BOOK 4348 AT PAGE 326, DEED BOOK 4431 AT PAGE 790 AND IN DEED BOOK 4447 AT PAGE 738 IN THE MECKLENBURG COUNTY PUBLIC REGISTRY.

PARCEL "H"

BEGINNING AT A POINT IN THE NORTHERLY RIGHT OF WAY BOUNDARY OF TRADE PARK COURT, SAID POINT BEING N. 56°20'51" W. 140.00 FEET MEASURED ALONG SIAD NORTHERLY BOUNDARY FROM AN IRON PIN MARKING ITS POINT OF INTERSECTION WITH THE WESTERLY BOUNDARY OF SOUTH TRYON STREET (N.C. 49). RUNNING THENCE ALONG THE NORTHERLY AND EASTERLY BOUNDARY OF SAID TRADE PARK COURT THE FOLLOWING SIX (6) COURSES:

1.) S. 33°36'27" W. A DISTANCE OF 16.90 FEET TO A POINT MARKED BY A CONCRETE MONUMENT;
2.) N. 65°18'52" W. A DISTANCE OF 357.89 FEET TO A POINT OF CURVATURE;
3.) FOLLOWING A CURVE TO THE RIGHT HAVING A RADIUS OF 64.00 FEET AN ARC DISTANCE OF 109.72 FEET TO A POINT OF TANGENCY;
4.) N. 24°41'08" E. A DISTANCE OF 426.35 FEET TO A POINT OF CURVATURE;
5.) FOLLOWING A CURVE TO THE RIGHT HAVING A RADIUS OF 50.00 FEET AN ARC DISTANCE OF 41.83 FEET TO A POINT OF REVERSE CURVATURE;
6.) FOLLOWING A CURVE TO THE LEFT HAVING A RADIUS OF 50.00 FEET AN ARC DISTANCE OF 306.83 FEET TO A POINT;

THENCE LEAVING THE BOUNDARY OF SAID TRADE PARK COURT: N. 07°48'38" W. A DISTANCE OF 66.00 FEET TO A POINT; THENCE N. 42°18'52" E. A DISTANCE OF 248.94 FEET TO A POINT MARKED BY AN IRON PIN MONUMENT; THENCE N. 43°37'13" E. A DISTANCE OF 118.18 FEET TO THE CENTER OF A CREEK; THENCE S. 20°22'47" E. A DISTANCE OF 48.83 FEET TO A POINT MARKED BY AN IRON PIN MONUMENT; THENCE S. 22°03'31" E. A DISTANCE OF 88.18 FEET TO A POINT MARKED BY AN IRON PIN MONUMENT; THENCE S. 21°59'40" E. A DISTANCE OF 57.38 FEET TO A POINT MARKED BY AN IRON PIN MONUMENT; THENCE S. 02°09'11" W. A DISTANCE OF 371.78 FEET TO A POINT MARKED BY AN IRON PIN MONUMENT; THENCE S. 02°10'24" W. A DISTANCE OF 526.95 FEET TO A POINT MARKED BY AN IRON PIN MONUMENT; THENCE S. 54°20'51" E. A DISTANCE OF 101.33 FEET TO THE POINT OF BEGINNING; CONTAINING 6.686 ACRES OR 291,211 SQUARE FEET OF LAND, MORE OR LESS. BEING TRACT "B" AS SHOWN ON A CERTAIN MAP PREPARED BY GENERAL SURVEYORS, P.A. ENTITLED "SEVENTY SEVEN TRADE PARK ASSOCIATES - SURVEY SHOWING TRACTS A, B AND C DATED OCTOBER 7, 1982.

BEING A PORTION OF THE PROPERTY CONVEYED TO SEVENTY-SEVEN TRADE PARK ASSOCIATES, A NORTH CAROLINA LIMITED PARTNERSHIP, BY DEEDS RECORDED IN DEED BOOK 4348 AT PAGE 326 AND IN DEED BOOK 4431 AT PAGE 790 IN THE MECKLENBURG COUNTY PUBLIC REGISTRY.

PARCEL "K"

BEING AN ISLAND OR PARCEL OF LAND LOCATED IN THE SOUTHERN TRADE PARK COURT AS SHOWN ON A MAP RECORDED IN THE MECKLENBURG COUNTY COURT HOUSE IN MAP BOOK 20 AT PAGE 73. SAID ISLAND OF LAND HAVING BEEN RESERVED FROM THE DEDICATION OF TRADE PARK COURT TO THE CITY OF CHARLOTTE AND BEING FURTHER DESCRIBED AS FOLLOWS:

BEGINNING AT A POINT OF CURVATURE OF A SMALL CURVE AT THE BACK OF THE CONCRETE CURB WHICH COMPLETELY SURROUNDS THE PARCEL OF LAND HEREIN DESCRIBED. SAID POINT BEING S. 40°56'20" W. A DISTANCE OF 38.16 FEET FROM THE POINT OF INTERSECTION OF THE NORTHERLY RIGHT OF WAY BOUNDARY OF SAID TRADE PARK COURT WITH THE WESTERLY BOUNDARY OF SOUTH TRYON STREET (N.C. 49). RUNNING THENCE AROUND SAID ISLAND OF LAND AND THE BACK LINE OF SAID CONCRETE CURB THE FOLLOWING FIVE (5) COURSES:

1.) FOLLOWING A CIRCULAR CURVE TO THE RIGHT HAVING A RADIUS OF 5.10 FEET AN ARC DISTANCE OF 16.31 FEET TO A POINT OF TANGENCY;
2.) N. 56°38'15" W. A DISTANCE OF 72.16 FEET TO A POINT OF CURVATURE;
3.) FOLLOWING A CURVE TO THE RIGHT HAVING A RADIUS OF 2.60 FEET AN ARC DISTANCE OF 7.86 FEET TO A POINT OF TANGENCY;
4.) S. 63°25'25" E. A DISTANCE OF 14.26 FEET TO A POINT;
5.) S. 59°55'10" E. A DISTANCE OF 58.11 FEET TO THE POINT OF BEGINNING, CONTAINING 635 SQUARE FEET OF LAND, MORE OR LESS.

Notes:
All the lands of Seventy Seven Trade Park as shown hereon are subject to general easements to Duke Power Co., Southern Bell and Piedmont Natural Gas.

Also subject to drainage easements as shown hereon.

North Carolina
Mecklenburg County

The undersigned surveyor hereby certifies that on the 9th day of May 1983 this composite map was made by General Surveyors, P.A. from certain previous survey maps and actual field surveys made under his supervision and direction all in accordance with 6541-30 as amended; that the boundary lines, buildings and physical evidence of encroachments, if any, are as shown hereon.

GENERAL SURVEYORS, P.A.

By: Gerald M. Ellis
Gerald M. Ellis, P.L.S. N.C. Lic. #L-2535

#88-30

COMPOSITE MAP FOR
SEVENTY-SEVEN TRADE PARK ASSOCIATES
SURVEY SHOWING 77 TRADE PARK PARCELS "A and D", "E", "G", "H", "J", "K"

CITY OF CHARLOTTE — MECKLENBURG COUNTY, NORTH CAROLINA

NORTH CAROLINA REGISTERED SEAL L-2535 LAND SURVEYOR GERALD M. ELLIS

SHEET 1 OF 1

GENERAL SURVEYORS, P.A.
CHARLOTTE, NORTH CAROLINA

DATE: MAY 9, 1983
SCALE: 1" = 100'
FILE: 8111.001